
(B-02/03/2016-Roof altered from gable to hip) (A-04/02/2016-Planning Issue) Revisions

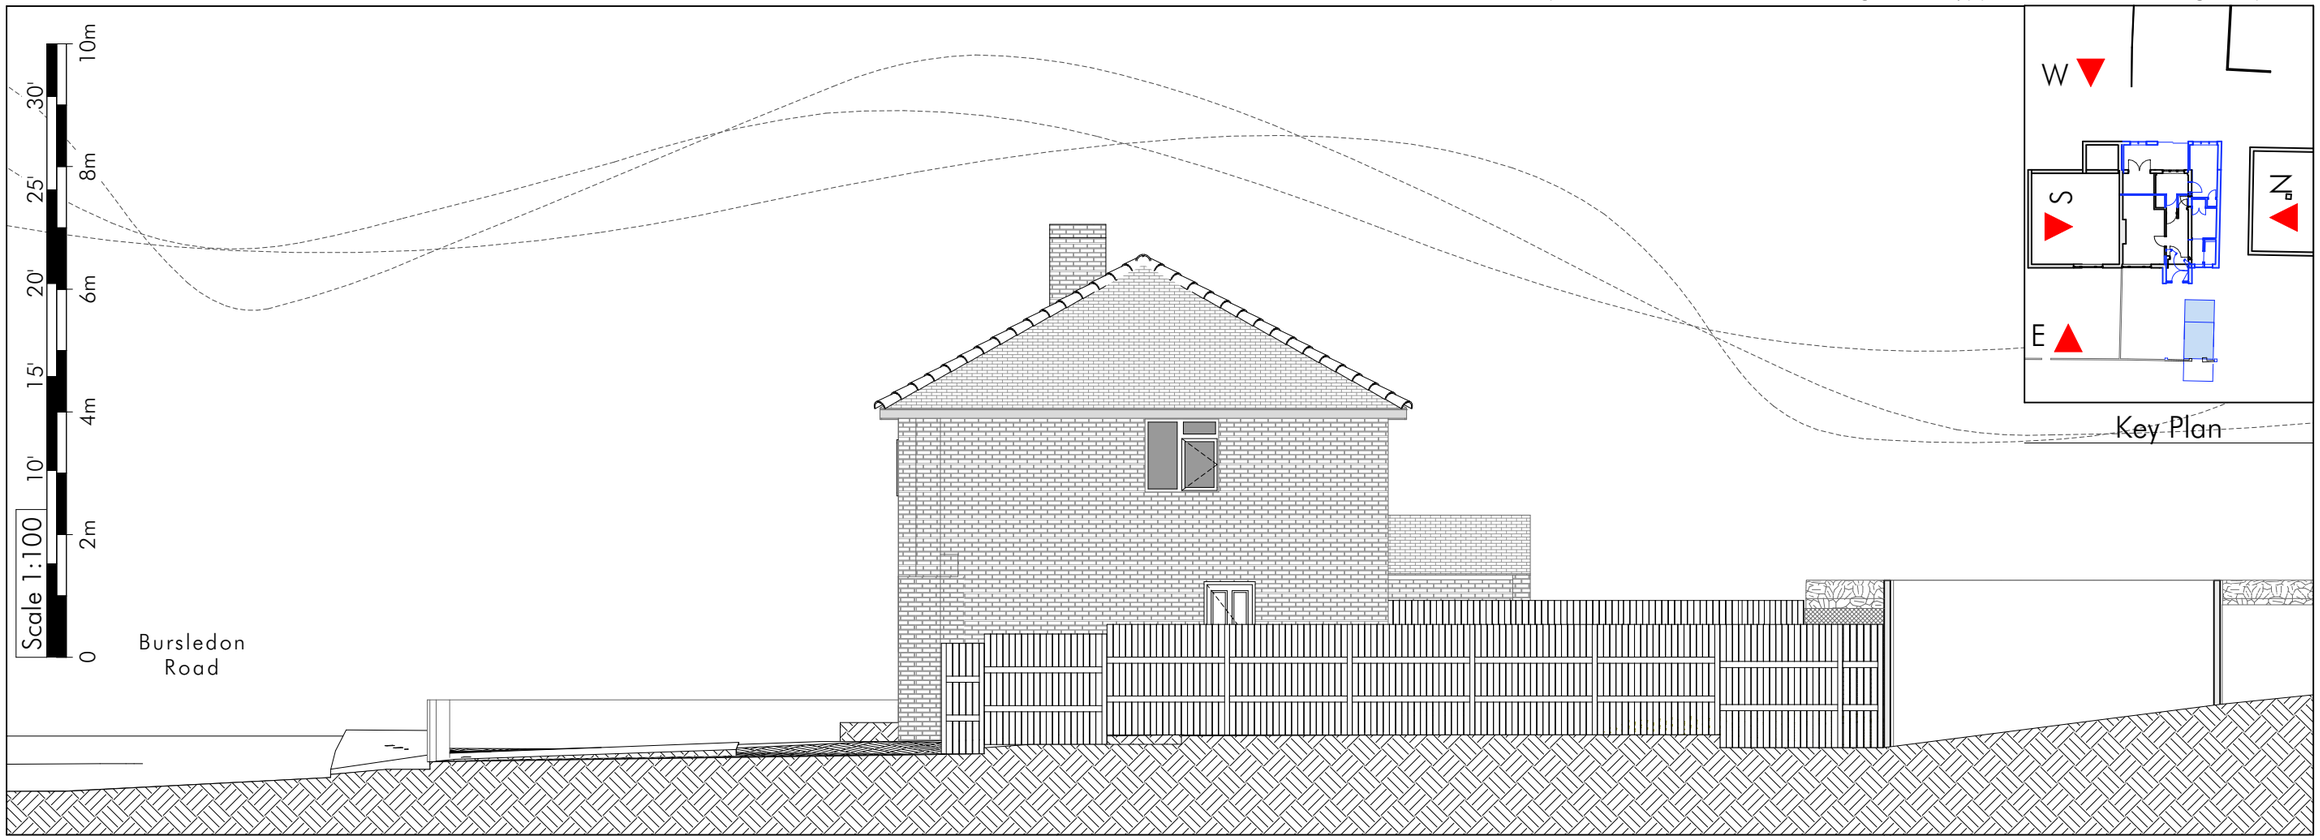


Key Plan

N

Existing North Elevation

1:100

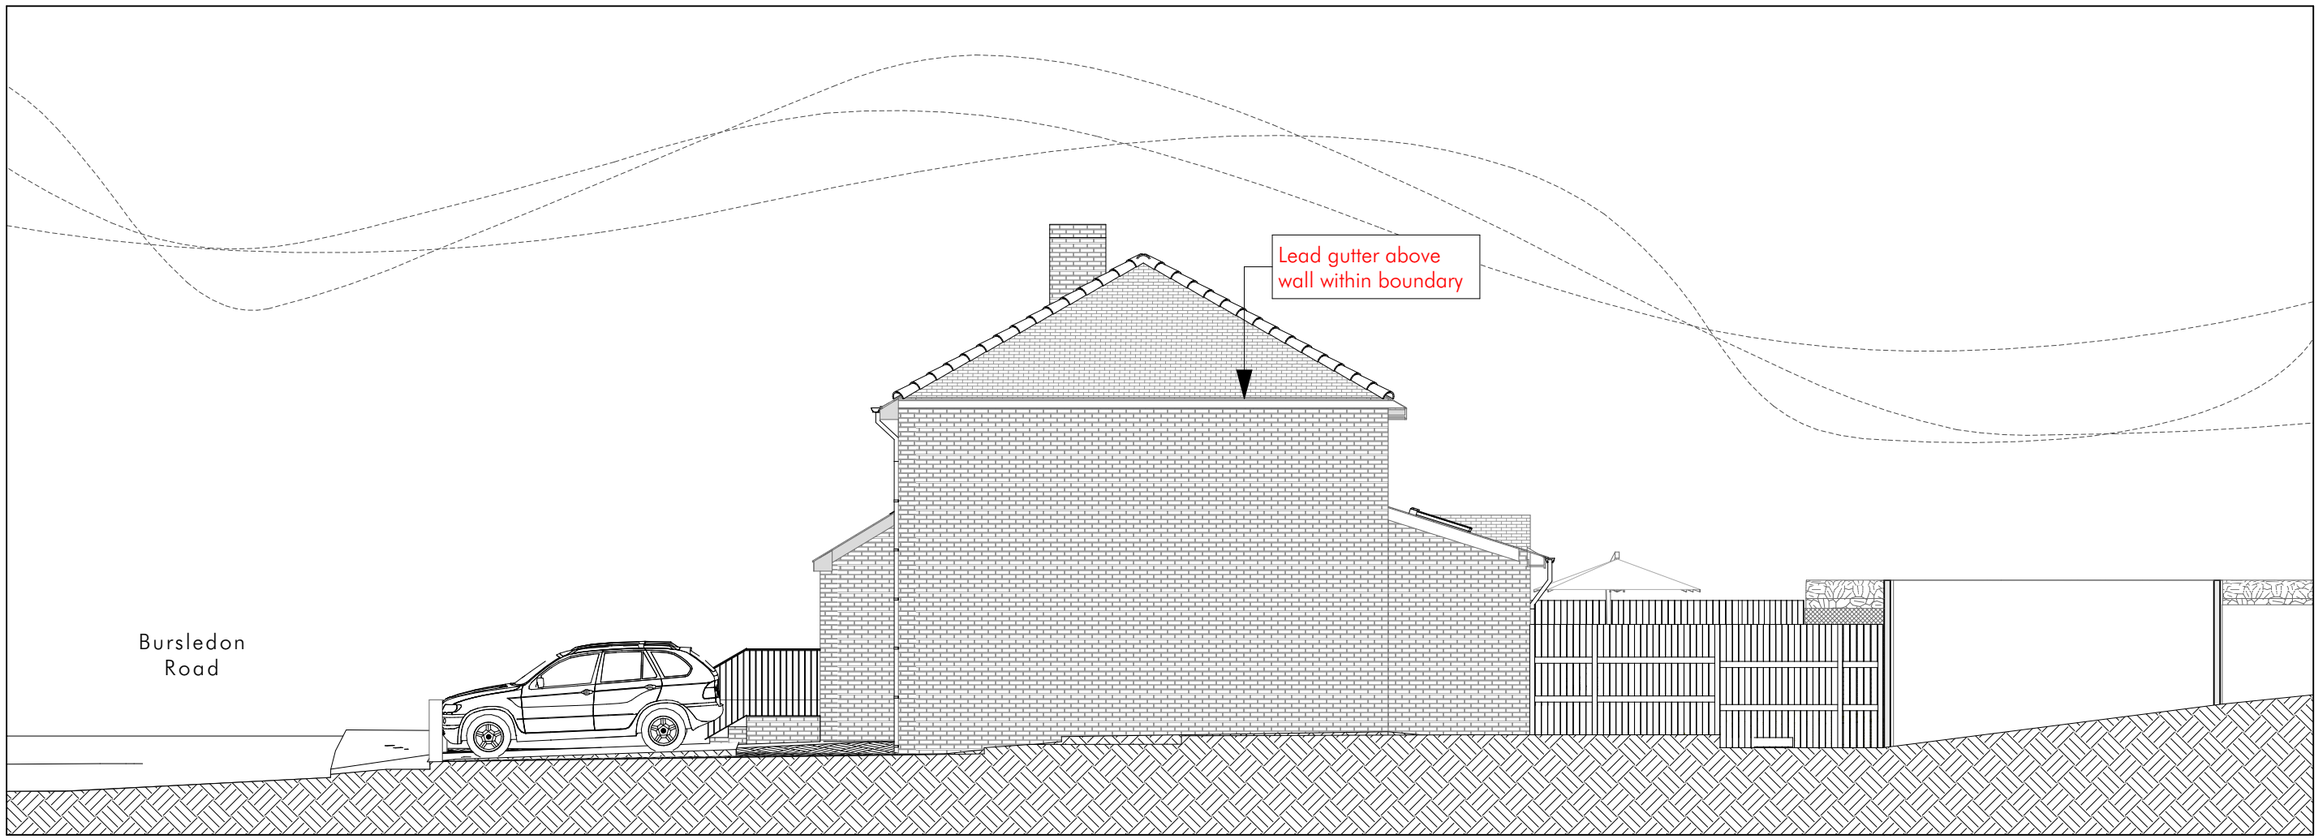

N

Proposed North Elevation

1:100

Do not scale from this drawing - All dimensions are to be checked on site and any discrepancies to be reported to the architect before construction commences. If in doubt ask. © This drawing remains the property of Brook Morton Architecture and may not be copied without written authorisation.

Initial issue 4th February 2016

Scales 1:100 at A3

Drawing No. BMA132/PL08B

SK/PL/BR/CON

Client Joe Adimaly and Nicola Spencer

Project 18a Bursledon Road, Hedge End SO30 0BR

Existing and Proposed North Elevations

29b Stoney Lane
Winchester SO22 6DP
M :07881 911806
nicholas@brookmorton.com
www.brookmorton.com

BROOK MORTON ARCHITECTURE