




J:\70014080 - CHURCH ROAD, BISHOPSTOKE\E MODELS AND DRAWINGS\DEVELOPMENT\AUTOCAD\0 DRAINAGE\4080-D-004.DWG 04/11/2015 14:09:44 Reeve, Nicholas

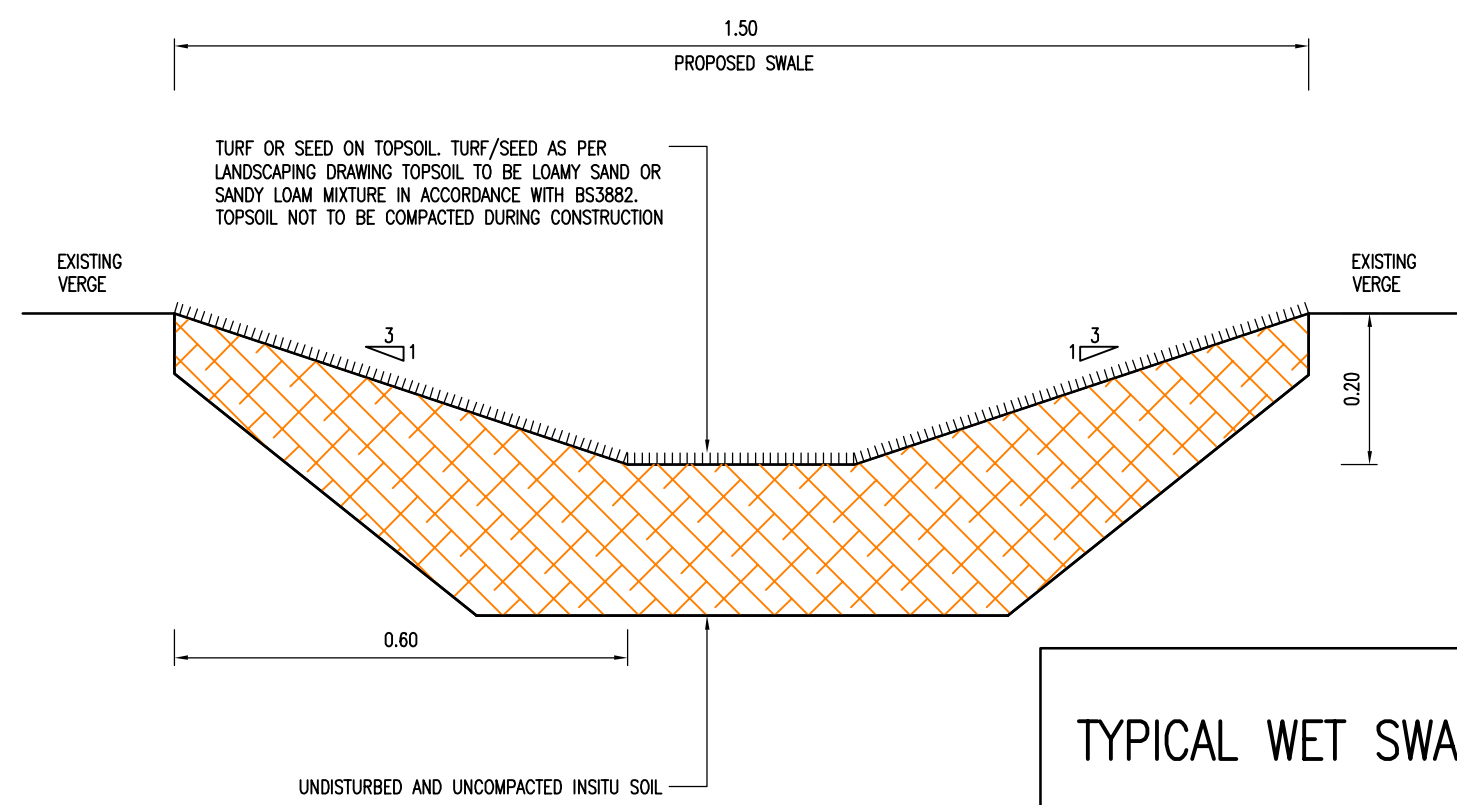


TYPICAL WET SWALE CROSS SECTION C - C
SCALE 1:10

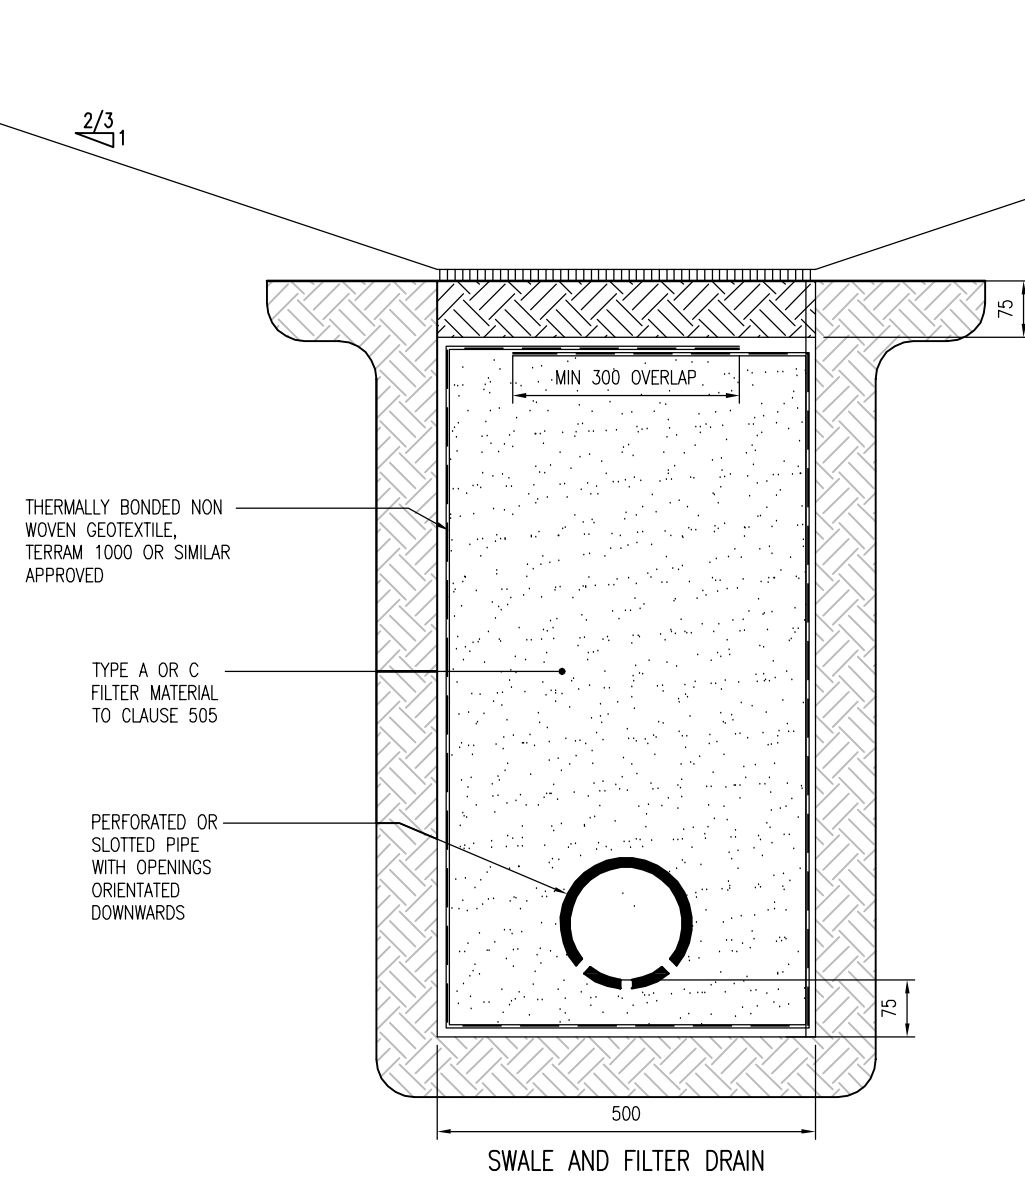

SWALE & FILTER DRAIN CROSS SECTION B - B
SCALE 1:10

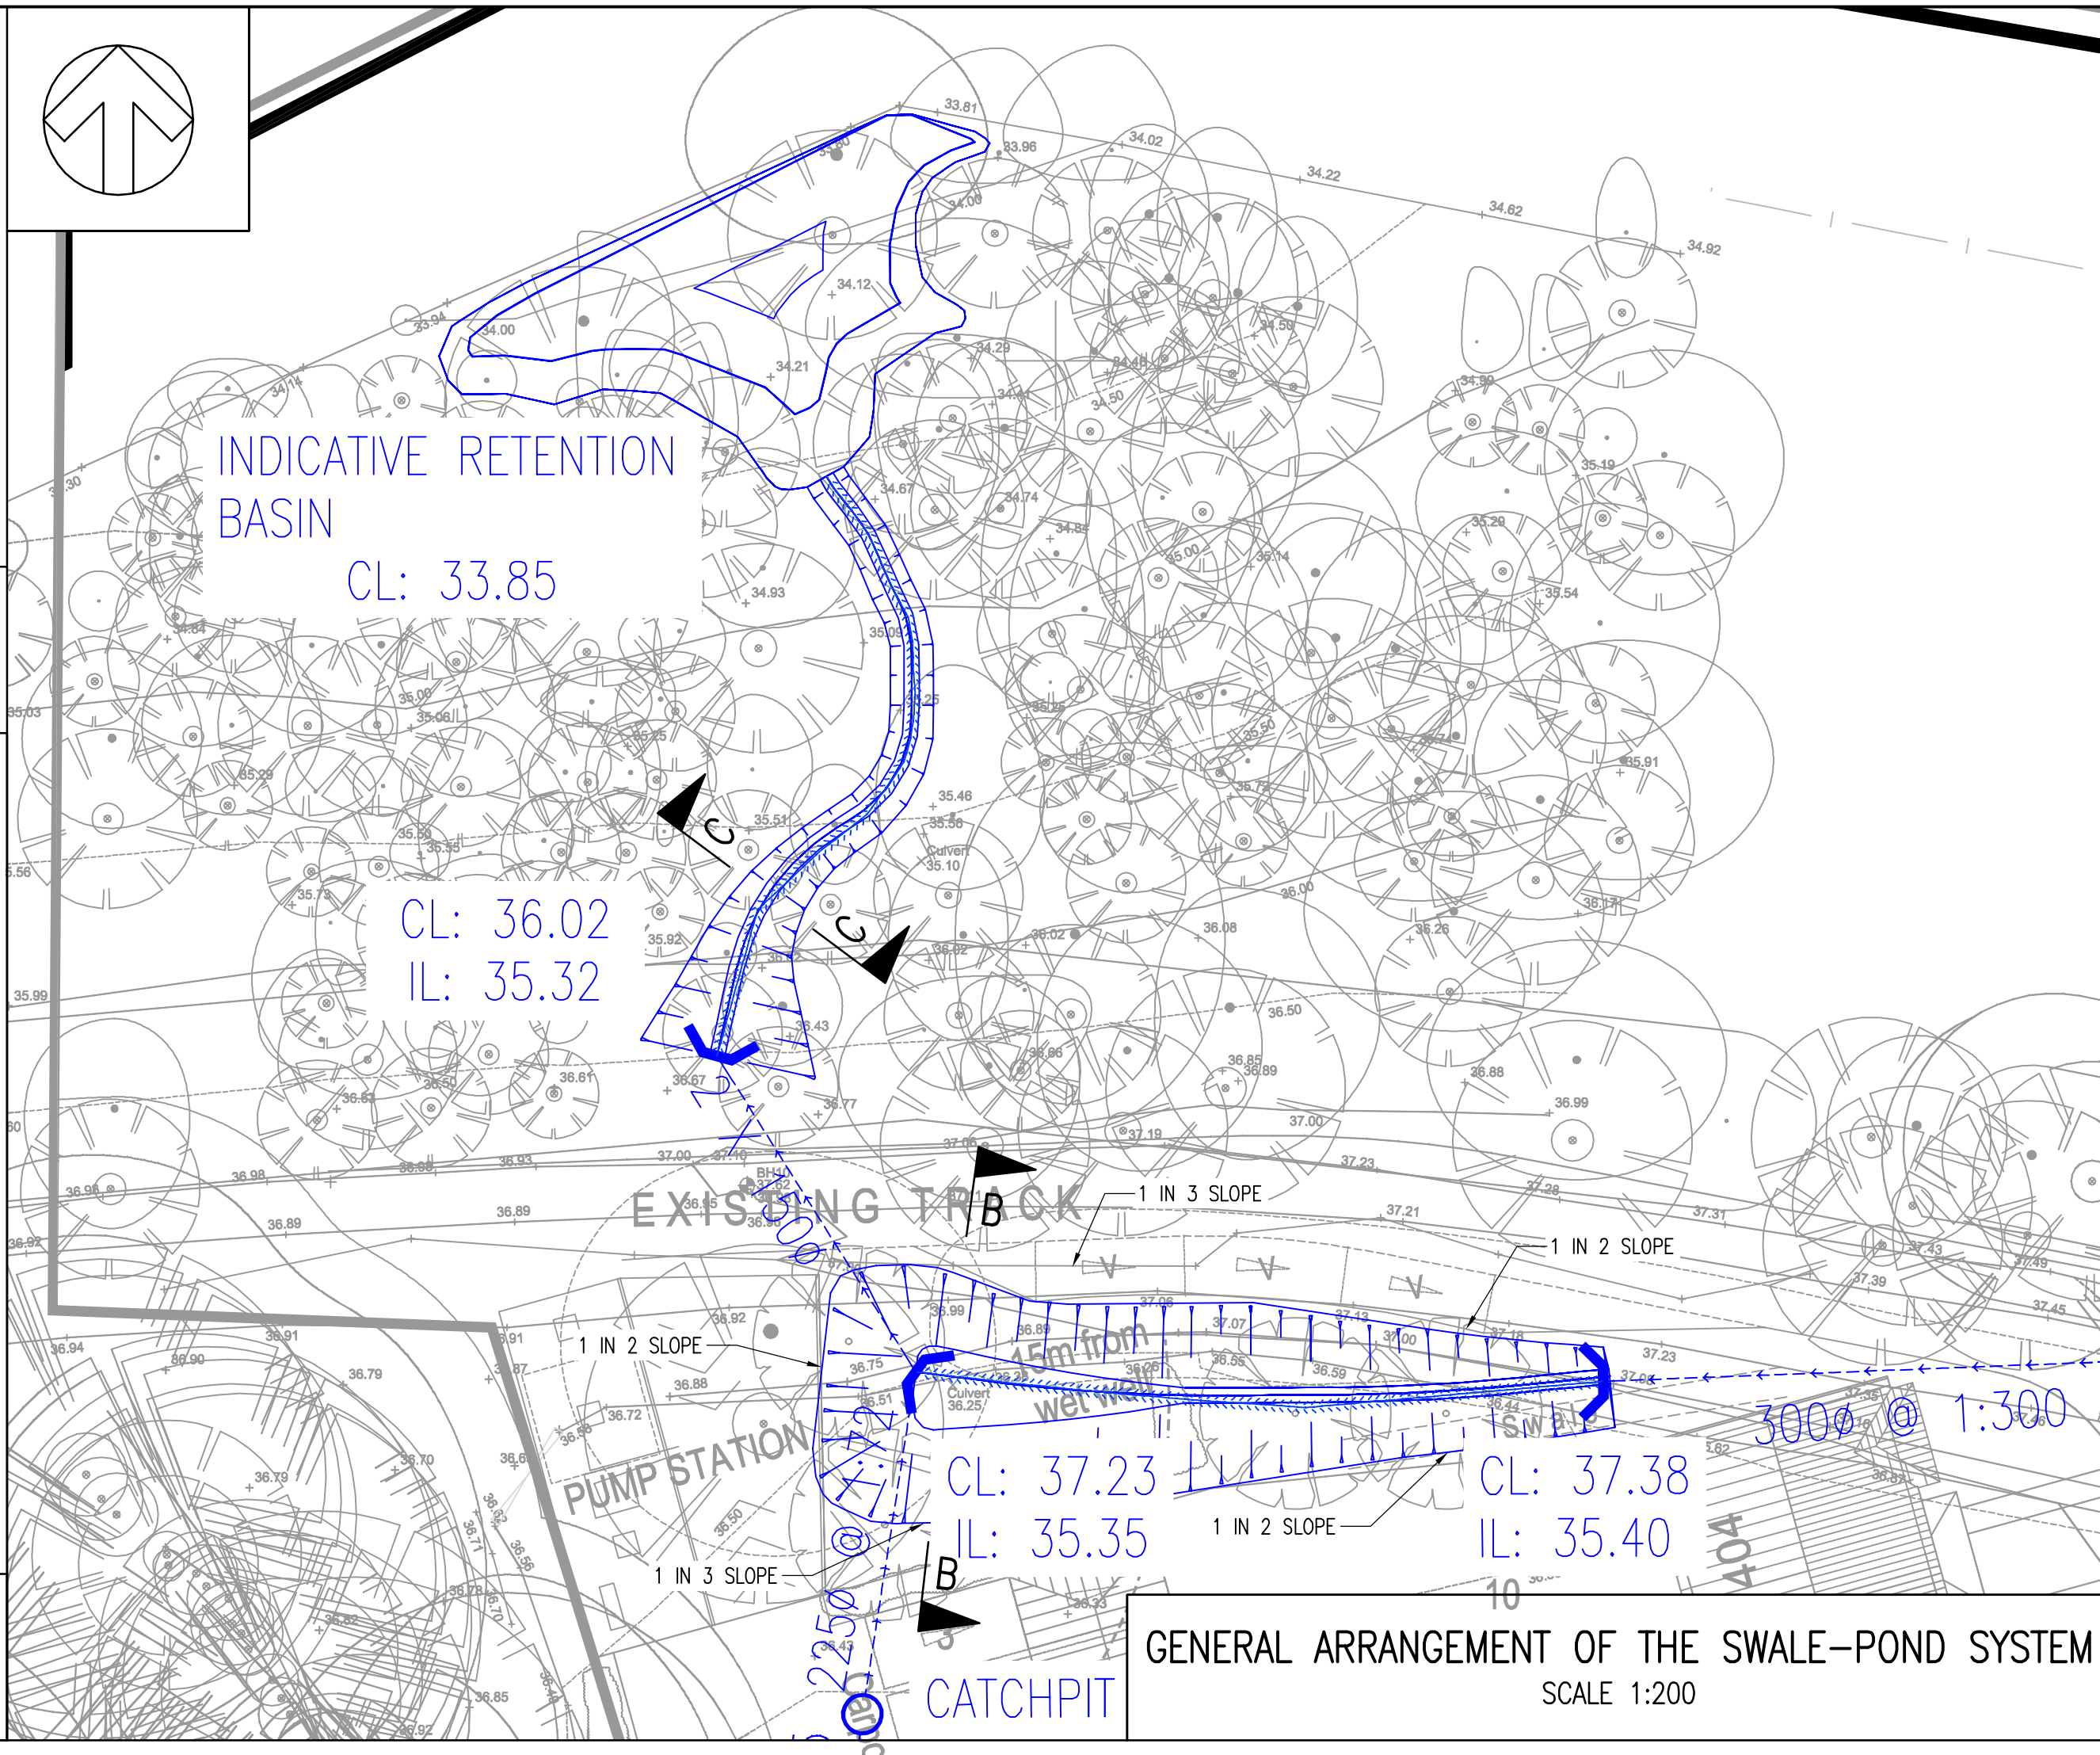

GENERAL ARRANGEMENT OF THE SWALE-POND SYSTEM
SCALE 1:200

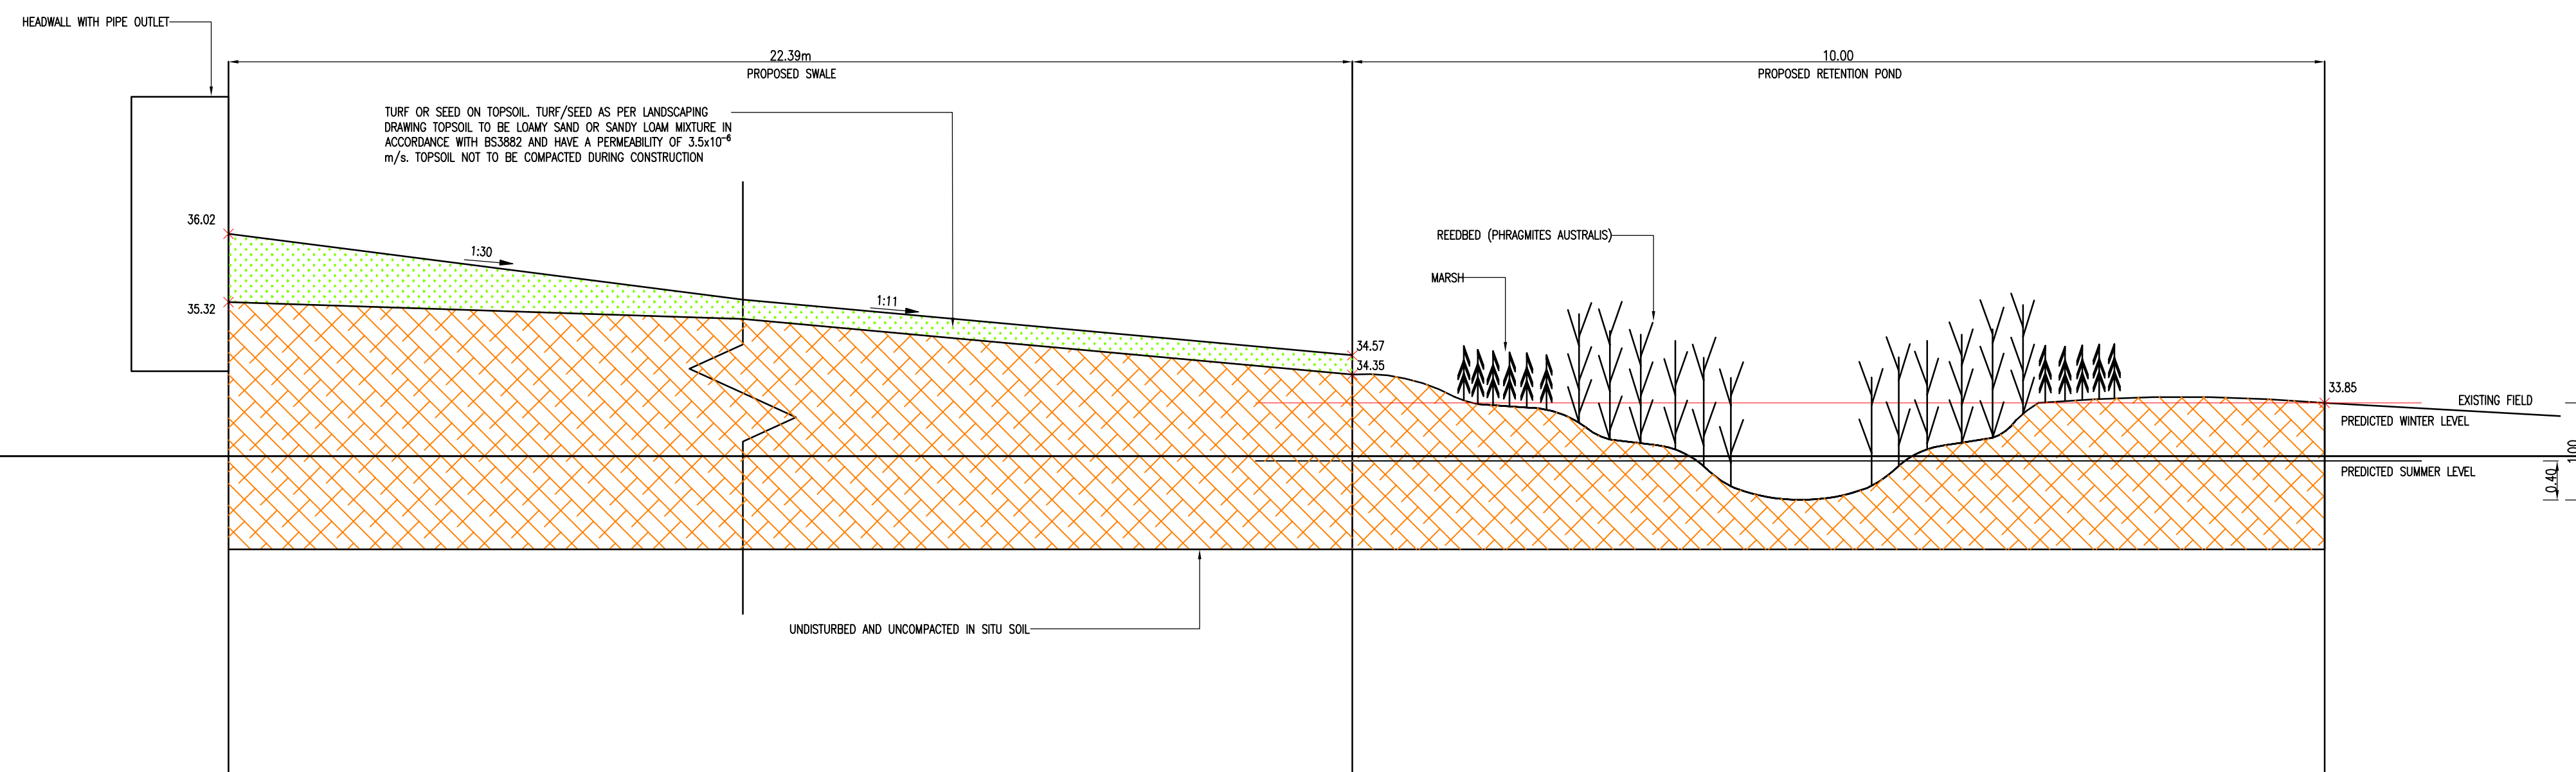

SWALE-POND SYSTEM LONGITUDINAL CROSS SECTION A - A
SCALE 1:1000

DO NOT SCALE

NOTES

1. ALL DIMENSIONS ARE IN METRES UNLESS OTHERWISE STATED.
2. THIS DRAWING SHOULD BE READ IN CONJUNCTION WITH ALL RELEVANT DOCUMENTATION, DRAWINGS AND STANDARD DETAIL.
3. DIMENSIONS SHOULD NOT BE SCALED FROM THIS DRAWINGS. ALL DIMENSIONS ARE IN METRES UNLESS OTHERWISE SHOWN.
4. CONFLICTING INFORMATION SHOWN ON THE ENGINEER'S DRAWINGS OR DISCREPANCIES BETWEEN THE INFORMATION GIVEN BY THE ENGINEER AND THAT PROVIDED BY OTHERS MUST BE REFERRED TO THE ENGINEER BEFORE THE WORKS COMMENCE.
5. ARBORICULTURALIST TO ADVISE ON THE EXACT ROUTE OF THE SWALE IN RELATION TO PARTICULAR TREE SPECIMENS.

F	04/11/2015	NR	MASTERPLAN UPDATED NEAR PUMP STATION	JP	MLB
E	02/11/2015	NR	MASTERPLAN UPDATED	MLB	MLB
D	30/10/2015	SJW	TITLE BLOCK UPDATED	NR	JP
C	27/10/2015	SJW	SWALES AND POND UPDATED	NR	JP
B	12/10/2015	GR	UPDATED WITH COMMENT FROM EBC (DRAFT)	JP	NR
A	09/09/2015	GR	FIRST ISSUE (DRAFT)	JP	NR
REV	DATE	BY	DESCRIPTION	CHK	APD

DRAWING STATUS:	PLANNING APPLICATION
-----------------	----------------------



Regus House, Southampton International Business Park
George Curl Way, Southampton, Hampshire, SO18 2RZ
Tel: +44 (0)2380 302529 Fax: +44 (0)2380 302001
www.wspgroup.com www.pbworld.com

CLIENT: CEMEX / BOVIS

ARCHITECT: FINC

PROJECT: CHURCH ROAD, BISHOPSTOKE

TITLE: INDICATIVE SWALE - POND SYSTEM IN THE FOREST TO RECEIVE OUTFLOW FROM DEVELOPMENT

SCALE @ A1:	AS SHOWN	CHECKED:	JRP	APPROVED:	NR
CAD FILE:	4080-D-004	DESIGN-DRAWN:	GR	DATE:	November 2015

PROJECT No:	70014080	DRAWING No:	4080/D/004	REV:	F
-------------	----------	-------------	------------	------	---

© WSP Group Ltd