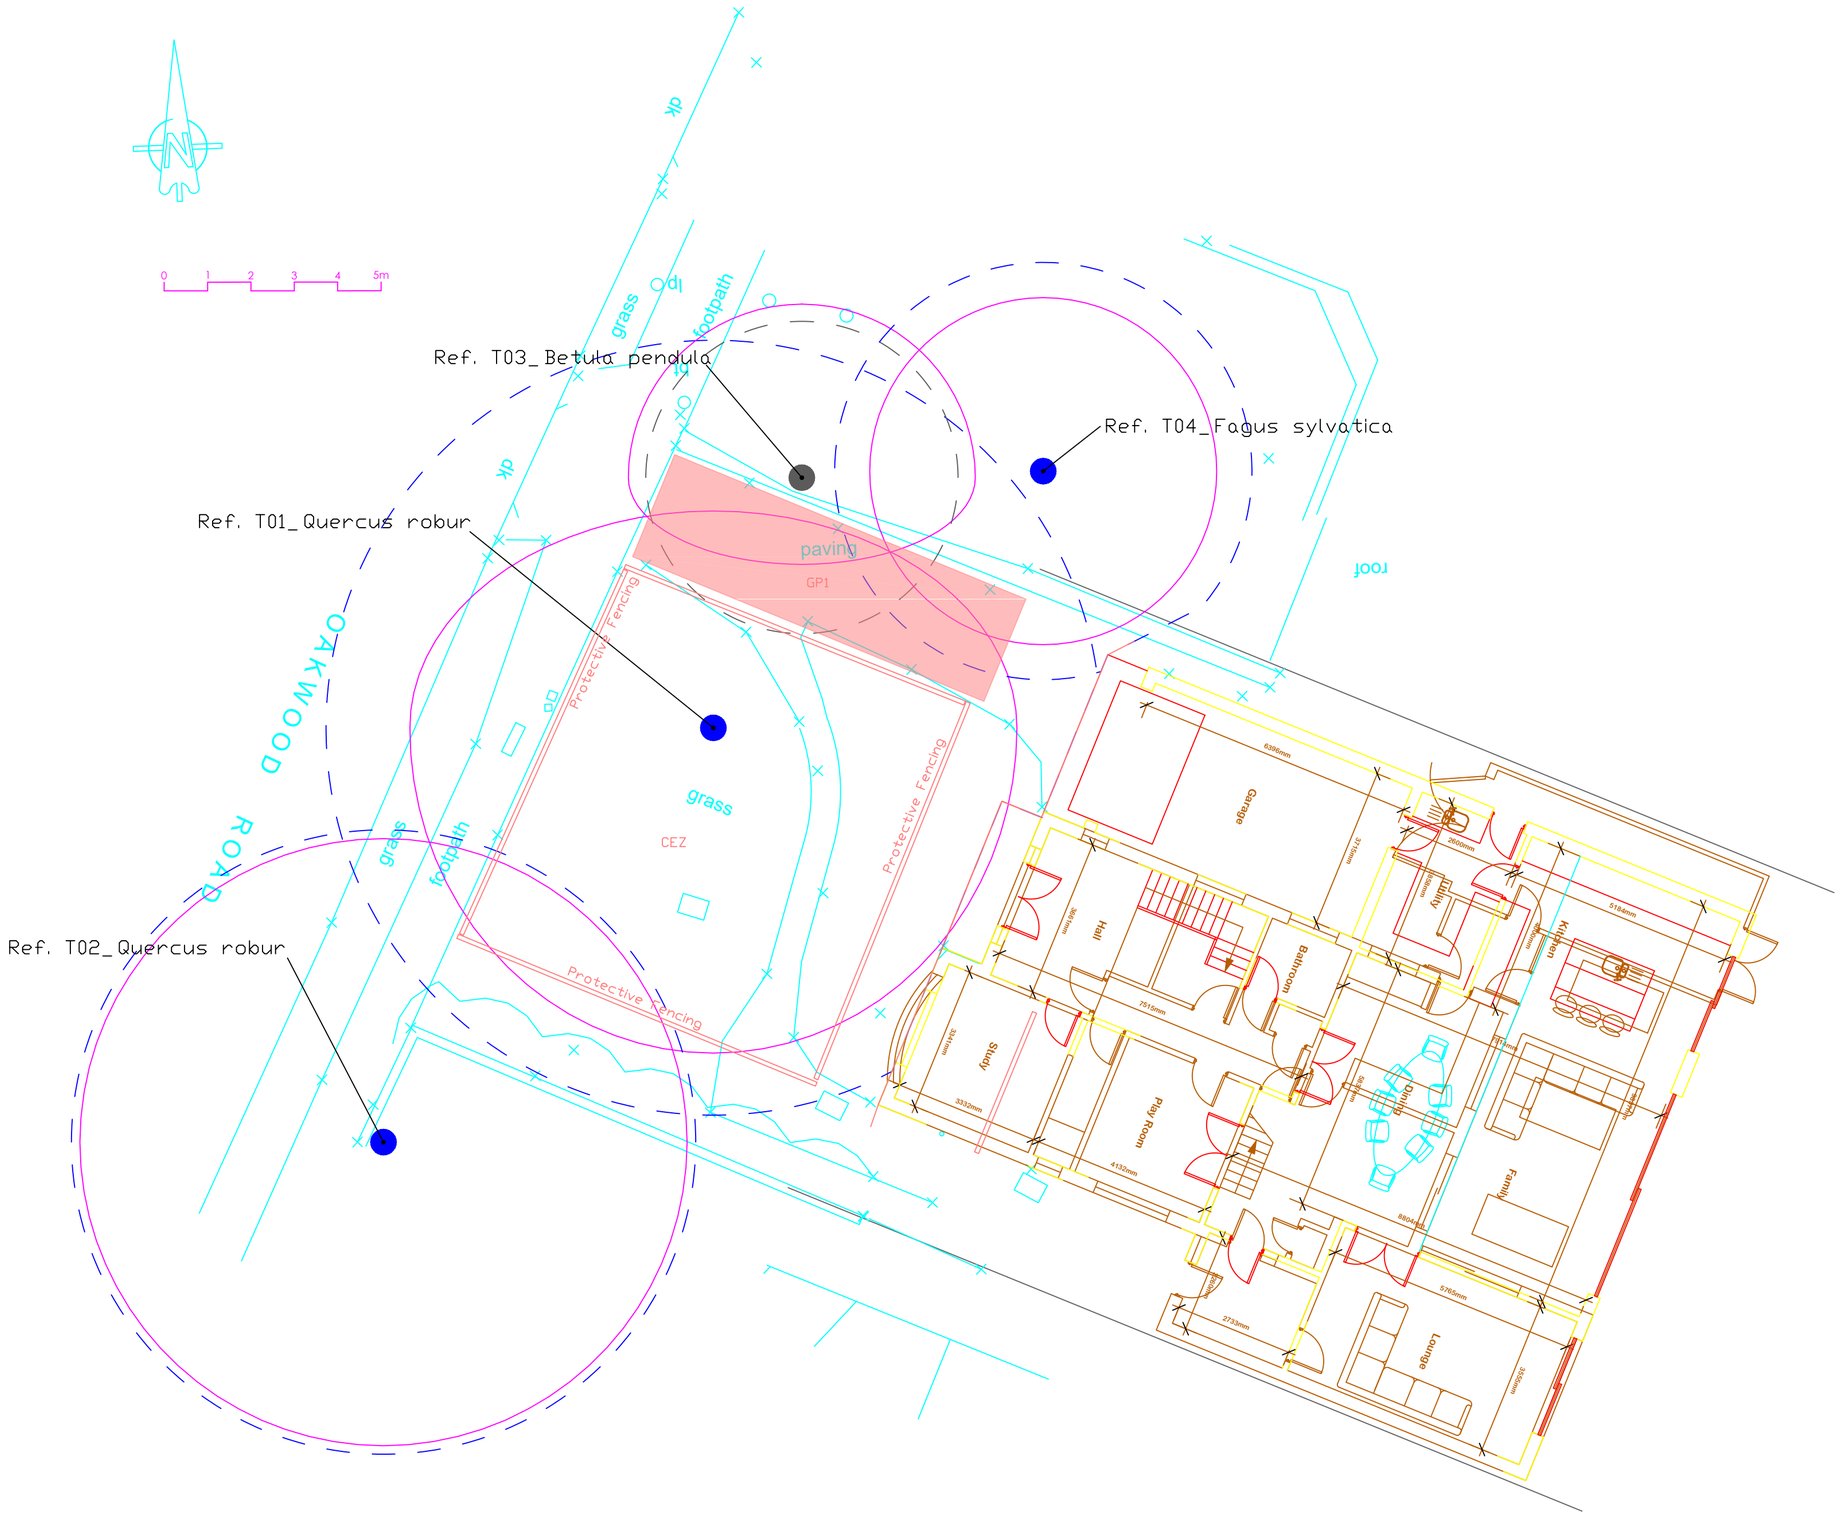

LEGEND

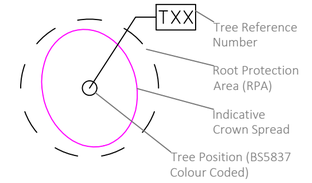

BS5837 Tree Categorisation

- Category A Trees
- Category B Trees
- Category C Trees
- Category U Trees

Unit 1c Deer Park Farm
Knowle Lane
Horton Heath
SO50 7DZ

08450 947 957
WWW.SHAWYERS.CO.UK

shawyers

The original of this drawing was produced in colour - a monochrome copy should not be relied upon. For Local Authority planning use only. Drawing is copyright of Shawyers.

CLIENT
Tarek Al-Daftary

PROJECT NUMBER
2917-009

DRAWING TITLE
Tree Protection Plan

DRAWN BY
CSS

CHECKED BY
CSS

SCALE
1:100@A2

DATE
03/03/16

DRAWING NUMBER
2917-009-TPP

REVISION
A