

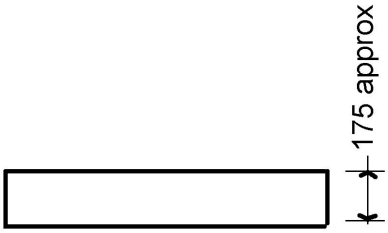

white background

1.8m


0.85 m approx

Elevation -double sided

approx colours shown.




Plan

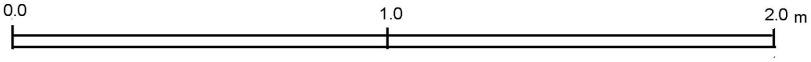


1:20 At A4

JOHN COLE ARCHITECT
CHARTERED ARCHITECTS
4 The Paddock Eastleigh Hants SO50 4SD
Tel 023 80641805 Fax 023 80642139

Job Title
The Smiles Dental Surgery
144 Bournemouth Road
Chandlers Ford.

Drawing Title
Free Standing illuminated Sign

Scale 1:20
Date Dec'10
Job No. 592
Drwg No. 5A

©This drawing is subject to Copyright.