
Produced on 26th January 2016 from the Ordnance Survey National Geographic Database and incorporating surveyed revision available at this date.
Crown copyright 2015. Supplied by UKPlanningMaps.com a licensed Ordnance Survey partner (100054135).
Reproduction in whole or part is prohibited without the prior permission of Ordnance Survey.
Data licenced for one year, expiring 26th January 2017 Unique plan reference: v2b/71865/100314

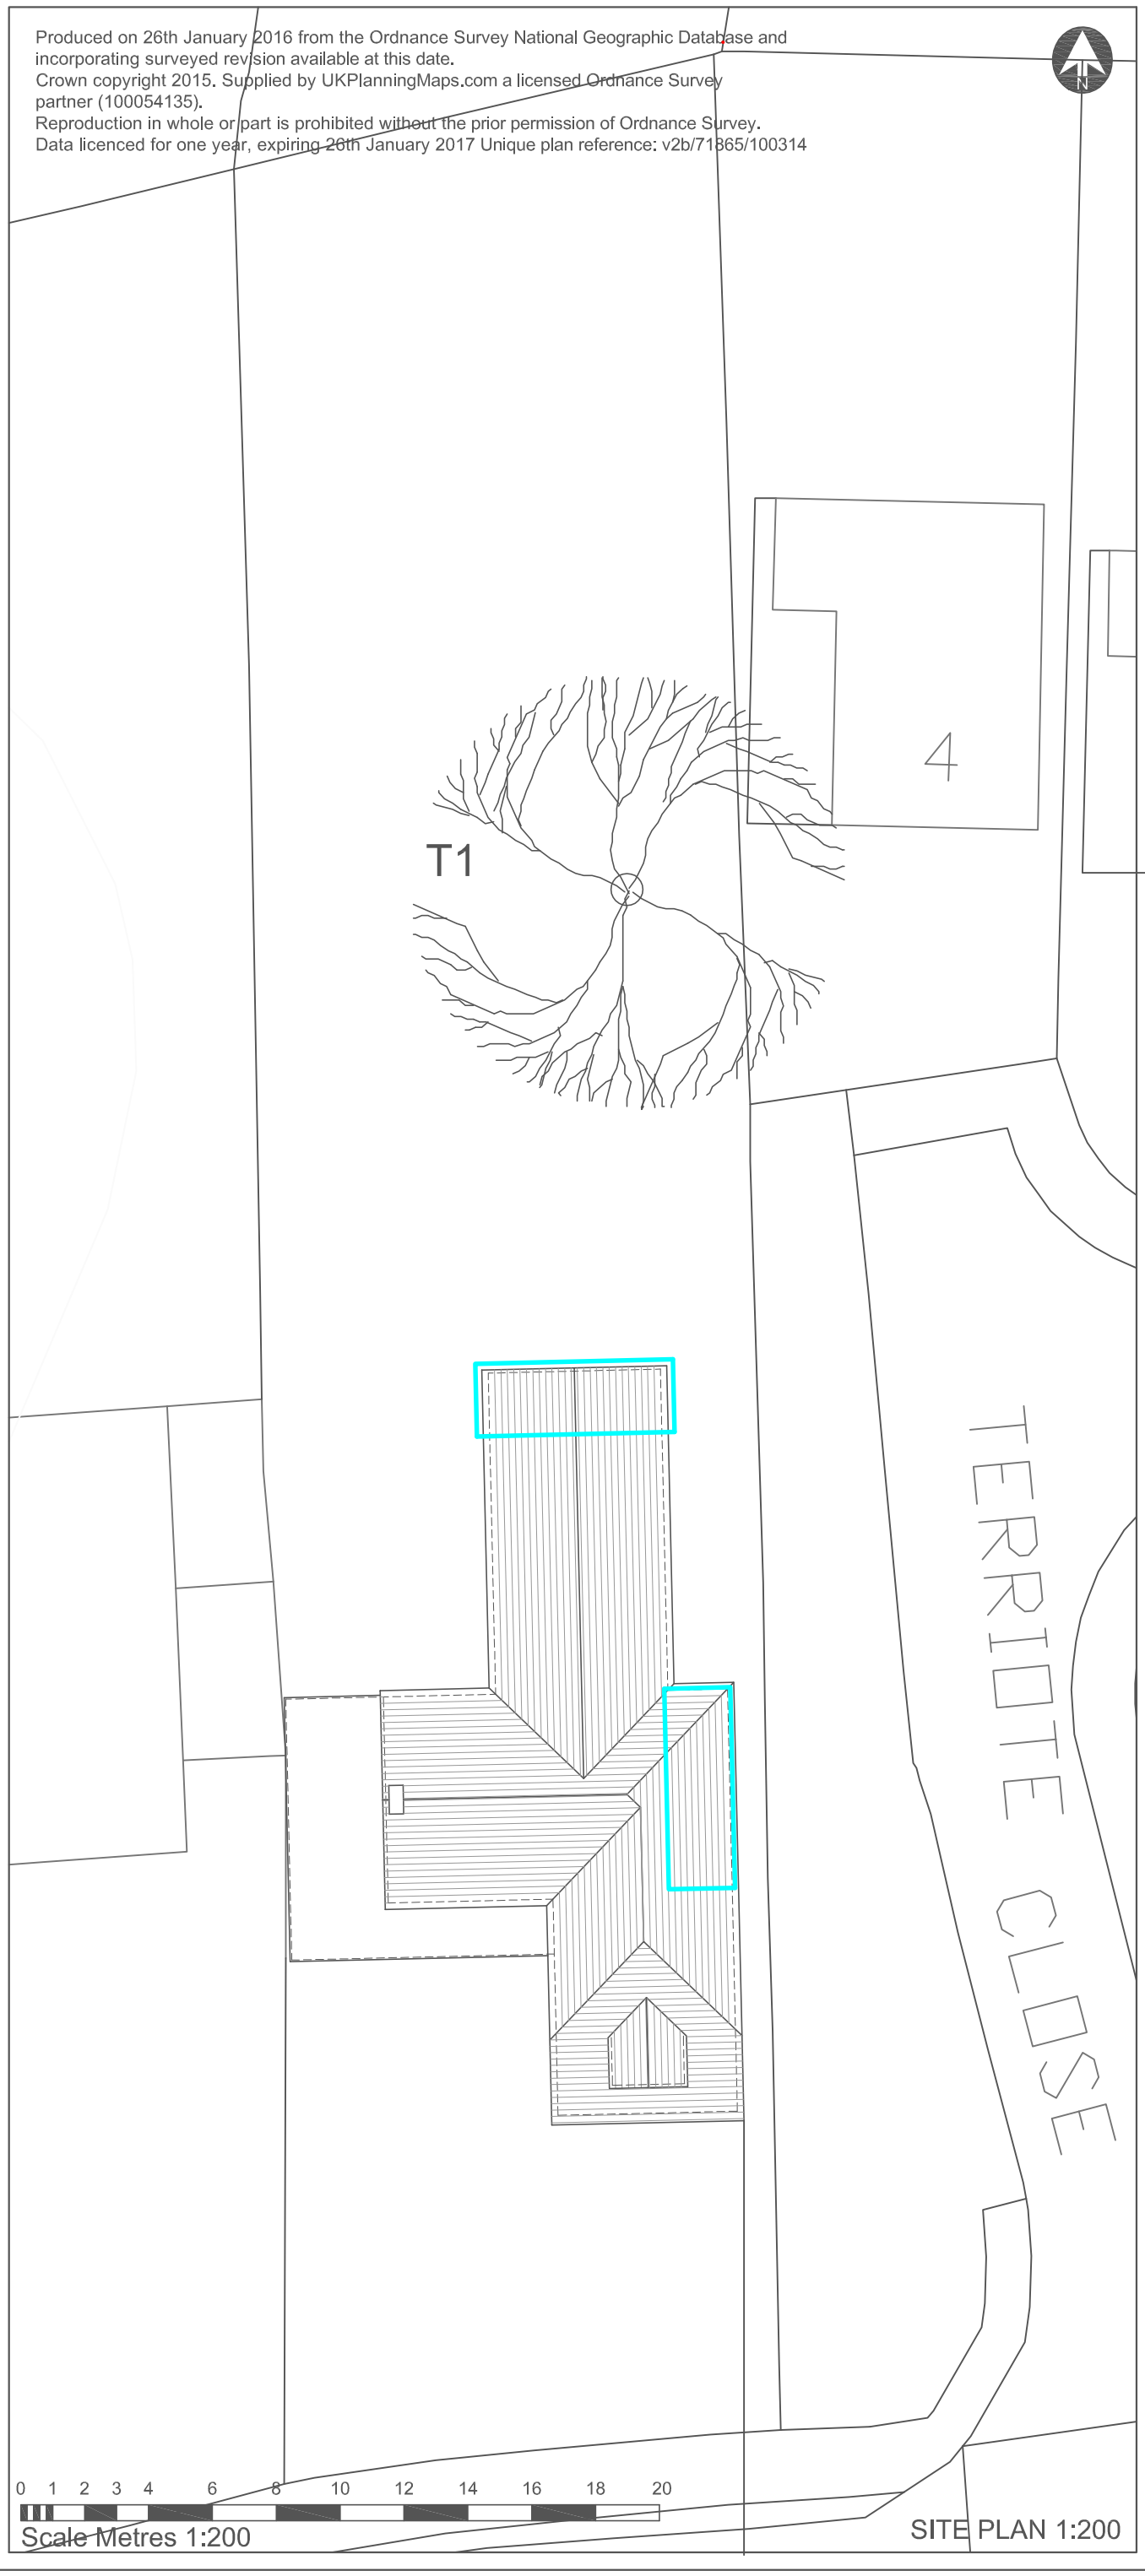

Revisions:

Drawing by:

unsted design

3D Computer Aided Architectural Design

Unsted Design Ltd
16 Hazel Close,
Chandlers Ford,
EASTLEIGH,
SO53 5RF.

Tel: 023 80274720
Fax: 023 8027 4720
Email: info@UnstedDesign.co.uk
Web Site: www.UnstedDesign.co.uk
Company Number 8013235

Legend
New Work Outline

Utilities/Highways/Enviroment: It is the responsibility of the client or their contractor to liaise with Utility Providers, Highways Authority's and Enviroment Agency and to ensure that all approvals are in place unless Unsted Design Ltd have been given written instructions to act your behalf.

Dimensions: All dimensions to be checked on site prior to the commencement of any work. Do not scale from this drawing for construction purposes.

Copyright: The copyright for this drawing remains the property of Unsted Design. It cannot be copied, altered or reproduced in any form without the writen consent of Unsted Design Ltd. It cannot be passed to a third party without the written consent of Unsted Design Ltd.

Party Wall Agreements: It is the sole responsibility of the building owner or their contractor to draw up any agreements or notices required to comply with the Party Wall Act. This drawing does not guarantee the position of the boundary.

Client: MR D LEWIS
Project Address: 73 BROWNHILL ROAD
CHANDLERS FORD
EASTLEIGH
SO53 2FJ

Drawing Contents: SITE PLAN

Purpose: PLANNING APPLICATION
Scale: 1:200
Date: 26th January 2016 *Drawn by:* MKU

Drawing Number	Client	Status	Project Number	Sheet size
019	LEWIS		SP-21810	A3