

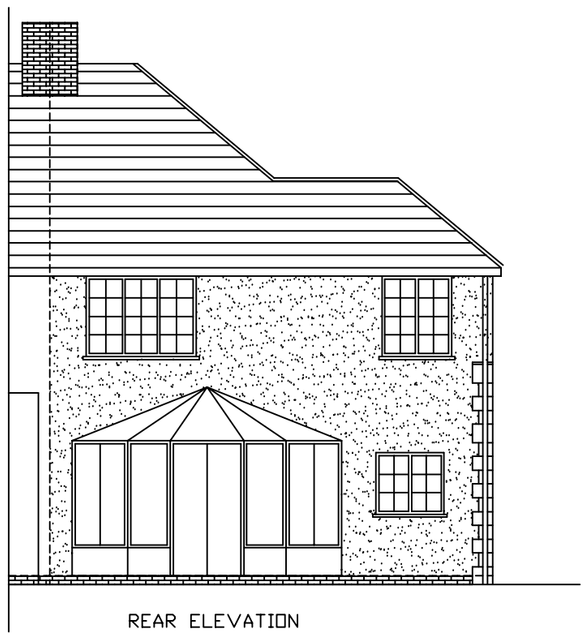



REAR ELEVATION

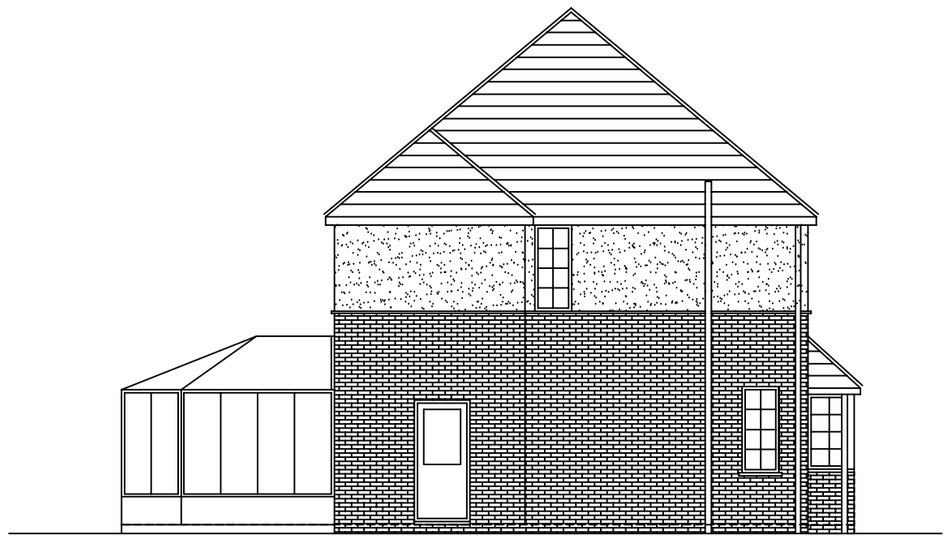


SIDE ELEVATION

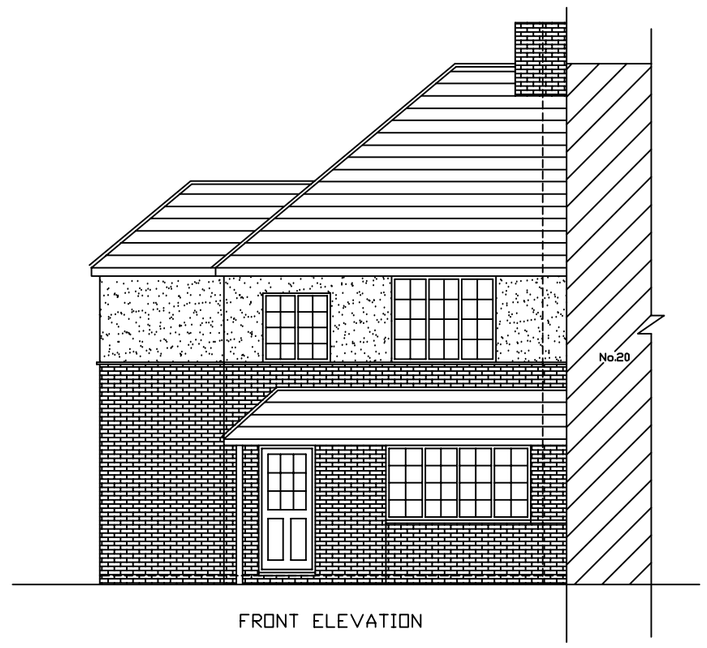


FRONT ELEVATION

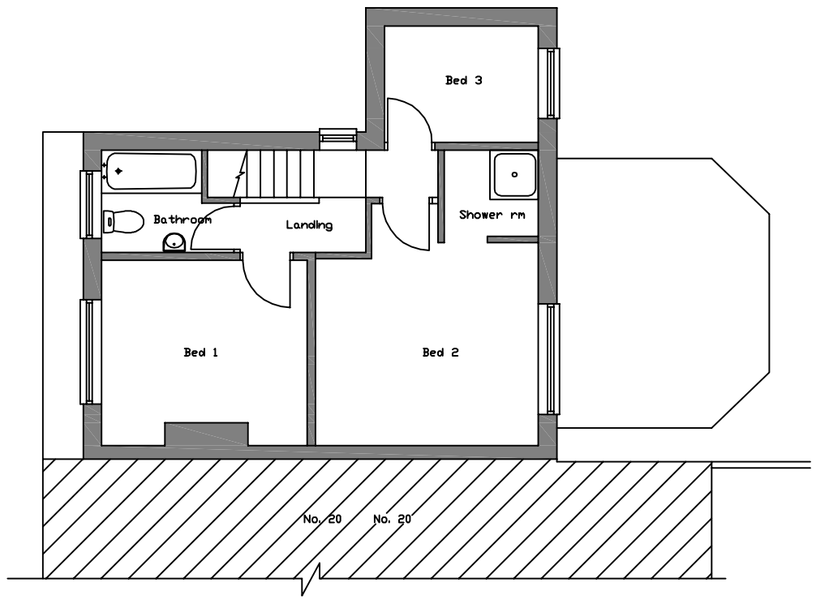


FIRST FLOOR PLAN

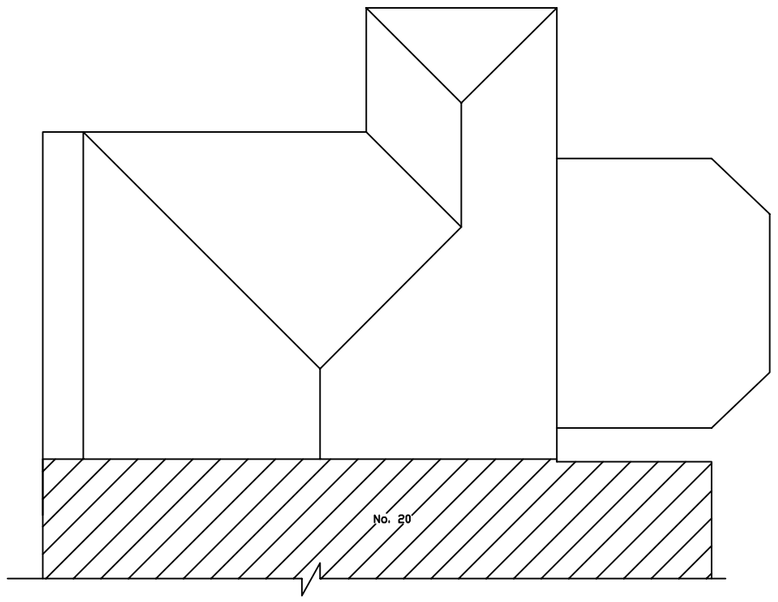

ROOF PLAN

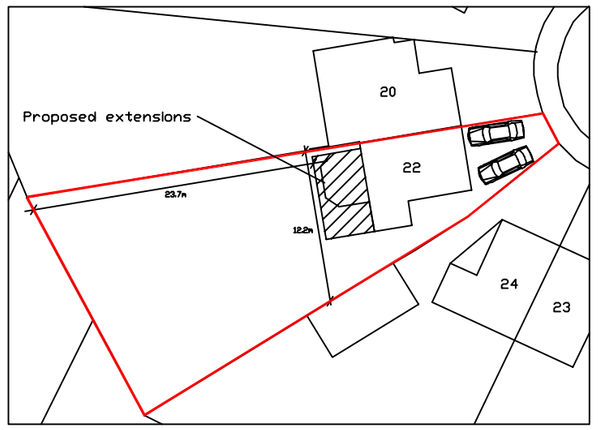

SITE PLAN 1:500

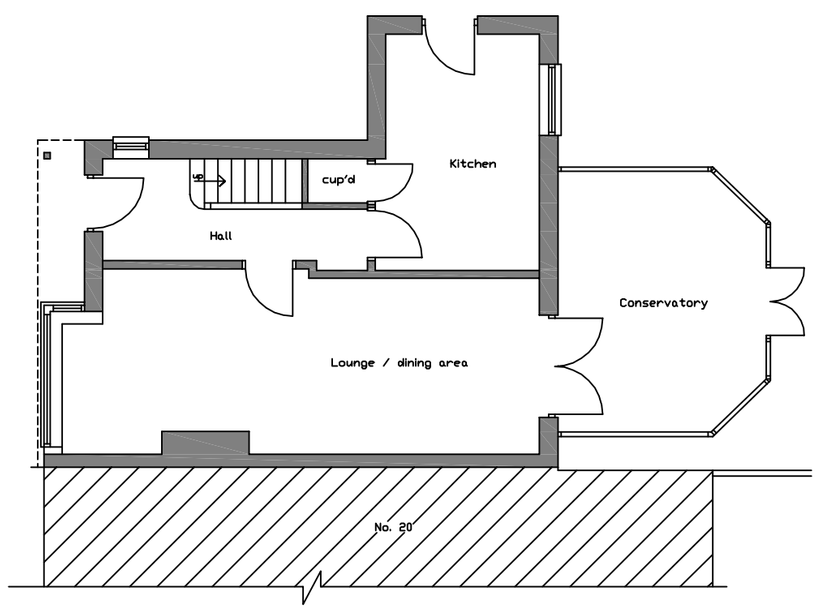


GROUND FLOOR PLAN



PHOTO REAR ELEVATION

NORTH

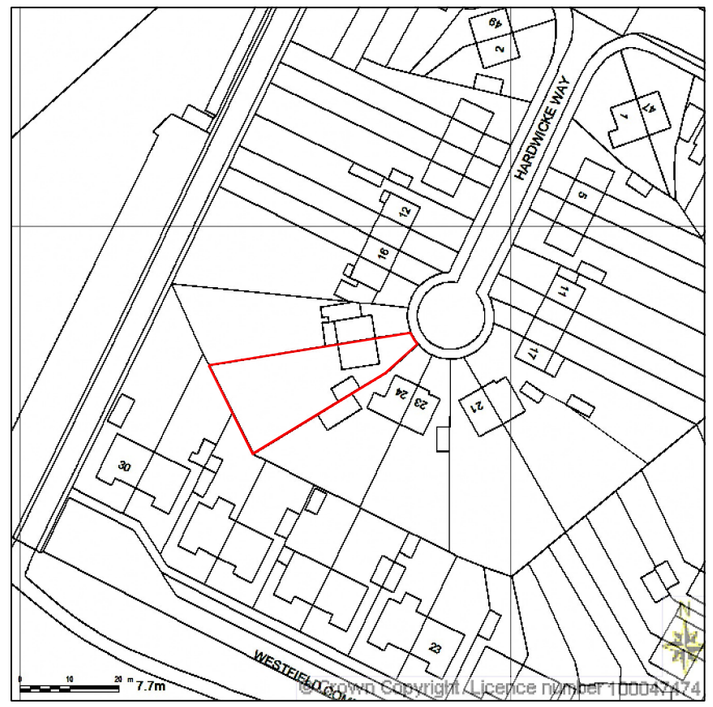

LOCATION PLAN 1:1250

Scale Bar 1:100
0 1 2 3 4 5 6 7 8 9 10m

Address: Proposed extension to 22 Hardwicke Way Hamble SO31 4LN	
Drawing Title: Existing Plans & Elevations	
Drawing Number Planning/001	Scale: 1:100 @ A2
Date: Jan 2016	Rev: