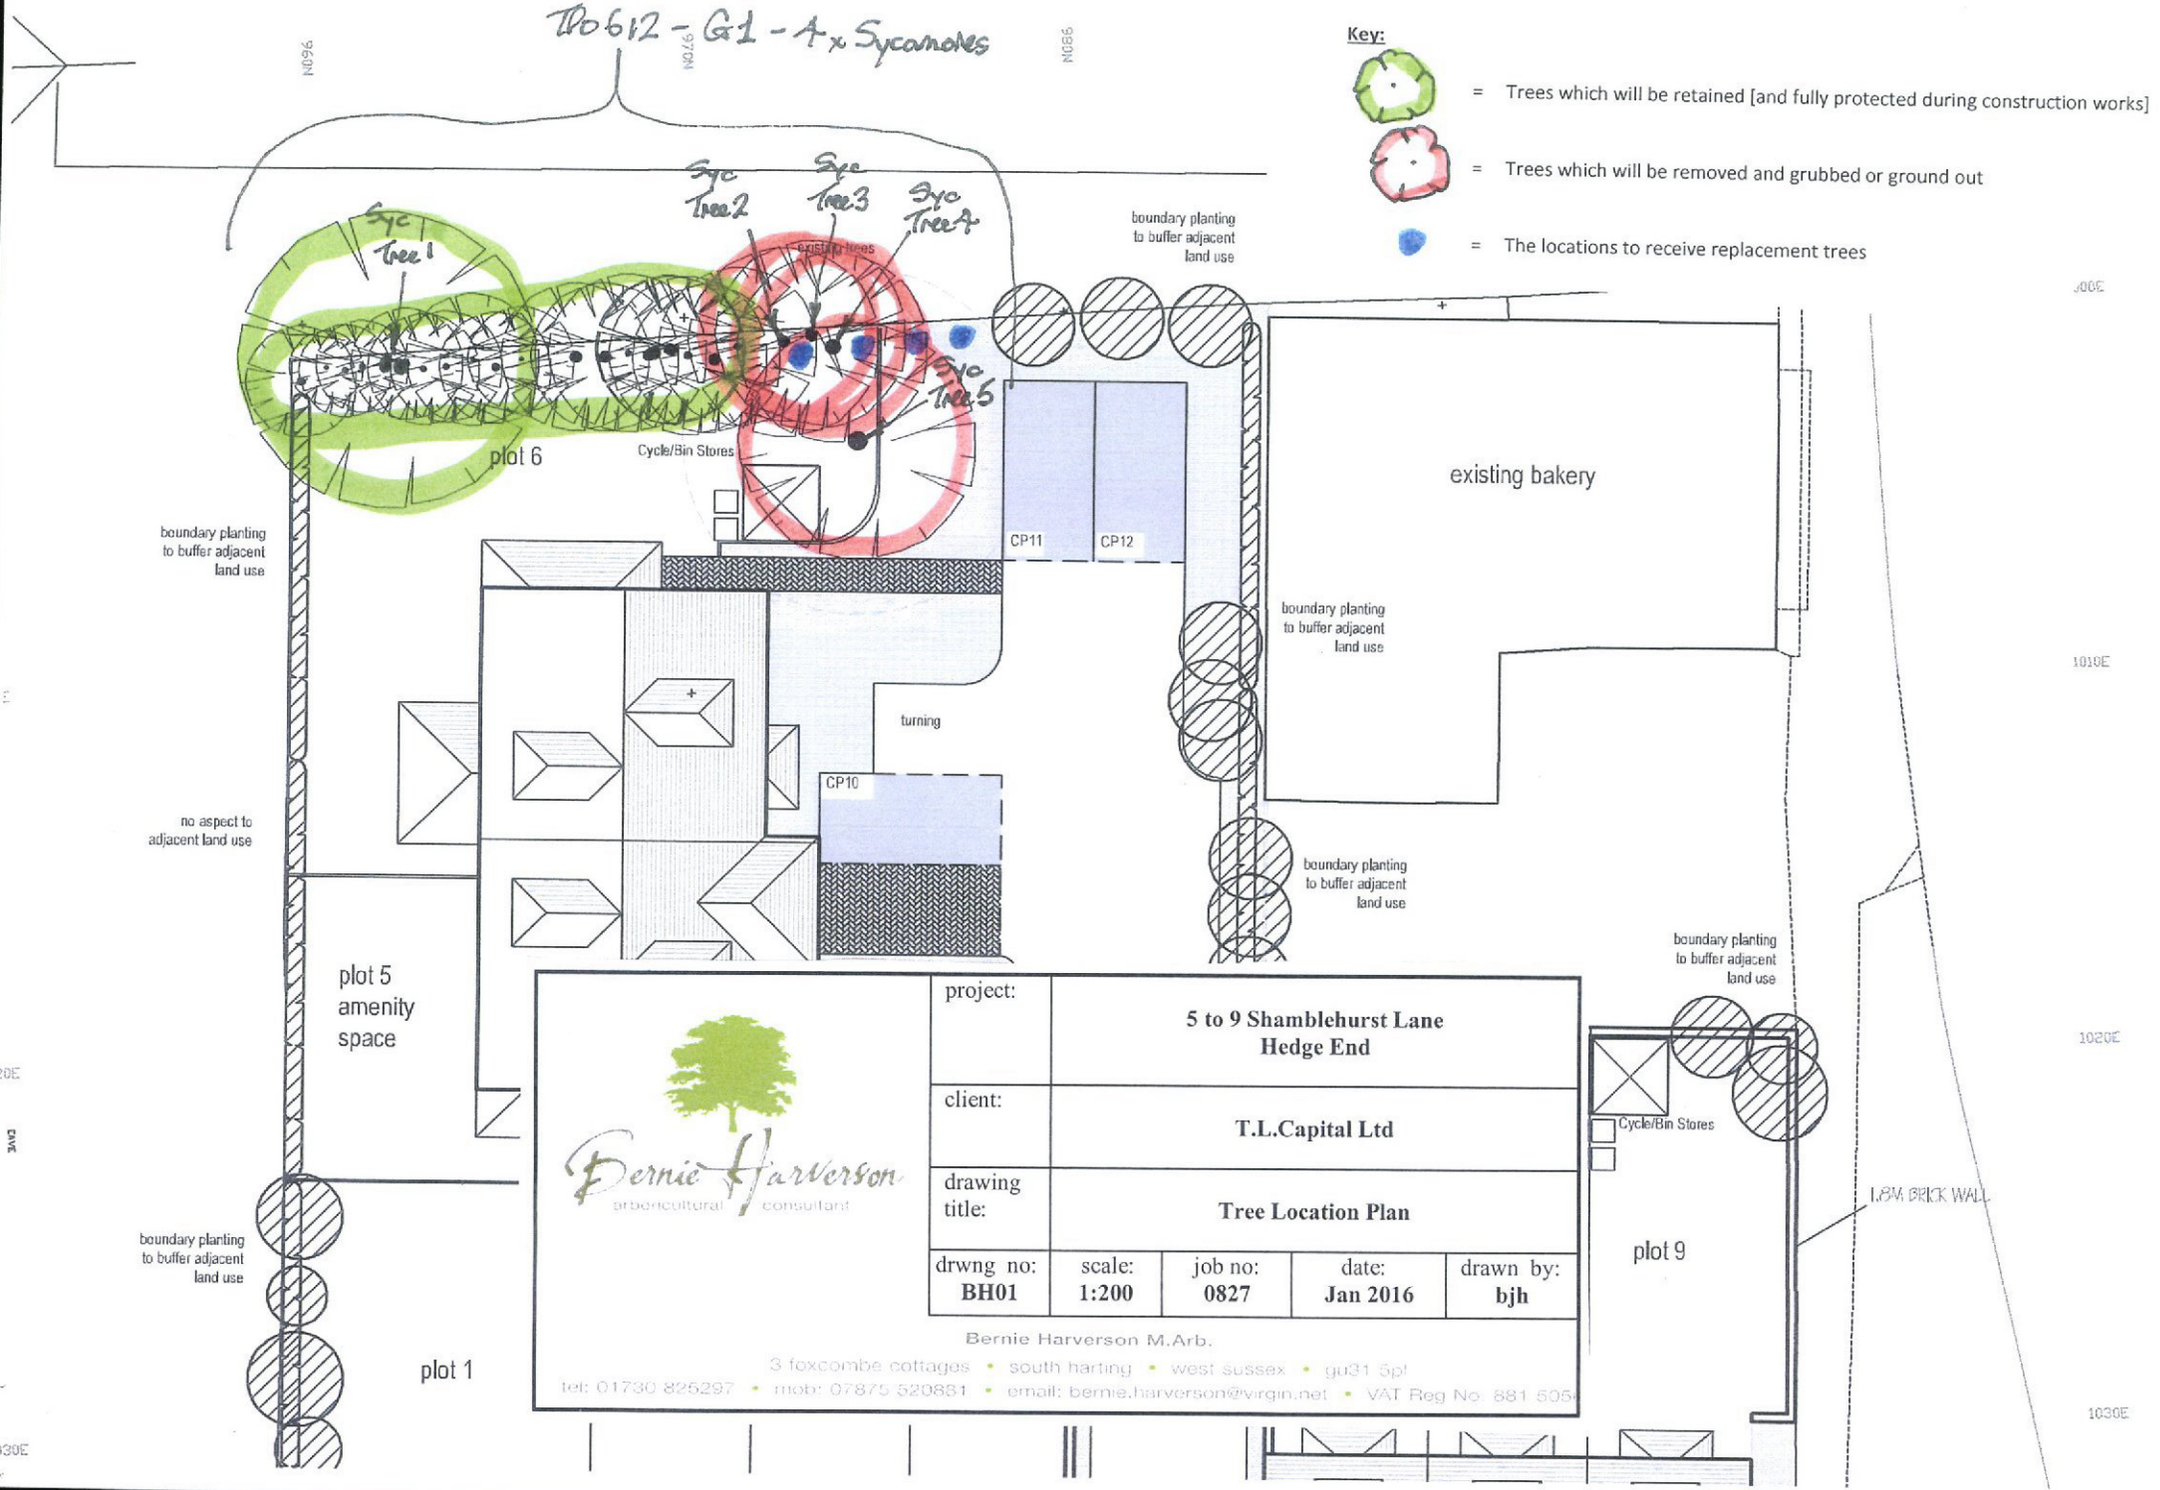

TPO 612 - G1 - 4 x Sycamores
Key:
= Trees which will be retained [and fully protected during construction works]
= Trees which will be removed and grubbed or ground out
= The locations to receive replacement trees
Syc Tree 1
Syc Tree 2
Syc Tree 3
Syc Tree 4
Syc Tree 5
existing trees
boundary planting to buffer adjacent land use
plot 6
Cycle/Bin Stores
CP11
CP12
existing bakery
turning
CP10
no aspect to adjacent land use
plot 5 amenity space
plot 1
plot 9
Cycle/Bin Stores
1.8M BRICK WALL
project: 5 to 9 Shamblehurst Lane Hedge End
client: T.L.Capital Ltd
drawing title: Tree Location Plan
drwng no: BH01
scale: 1:200
job no: 0827
date: Jan 2016
drawn by: bjh
Bernie Harverson arboricultural consultant
Bernie Harverson M.Arb.
3 foxcombe cottages • south harting • west sussex • gu31 5pl
tel: 01730 825297 • mob: 07875 520881 • email: bernie.harverson@virgin.net • VAT Reg No: 881 505