

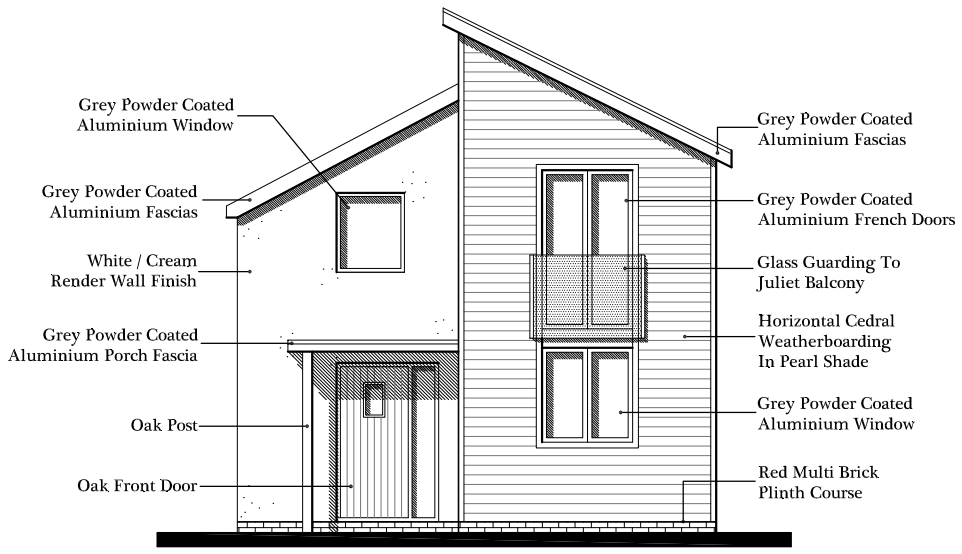


Proposed South West Elevation
@ 1:100 Scale

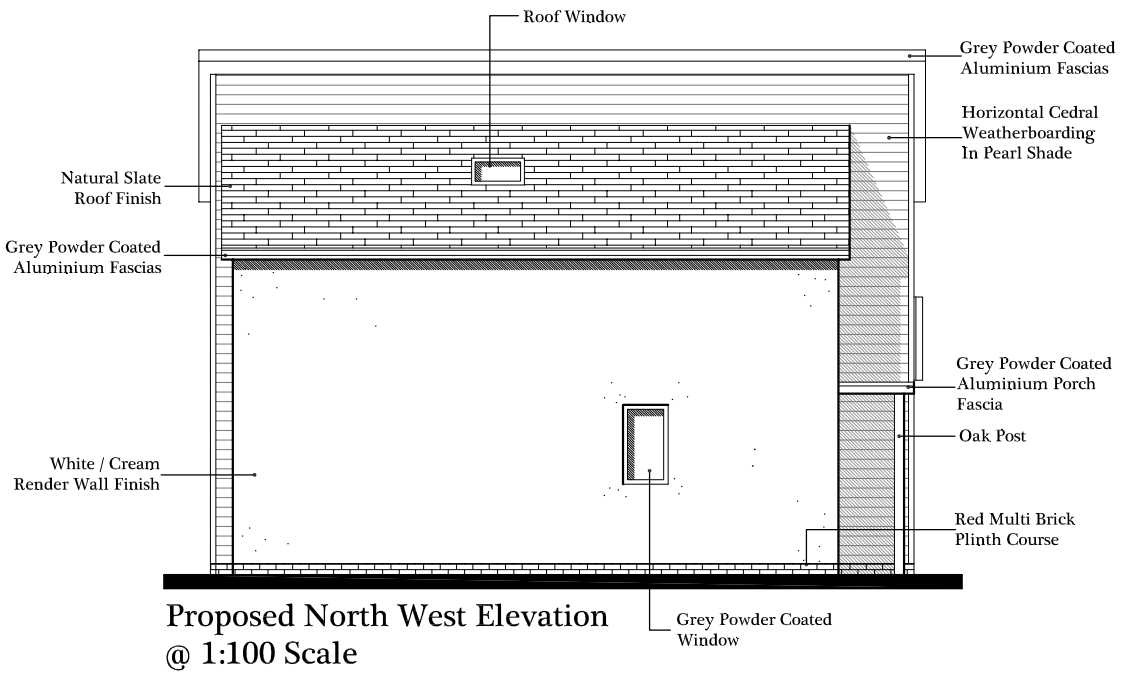


Proposed North West Elevation
@ 1:100 Scale

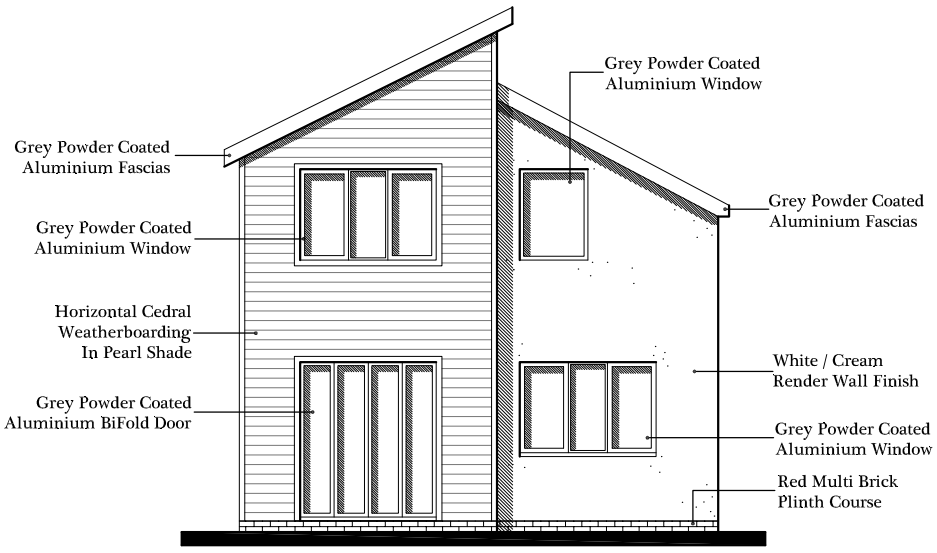


Proposed North East Elevation
@ 1:100 Scale




Proposed South East Elevation
@ 1:100 Scale

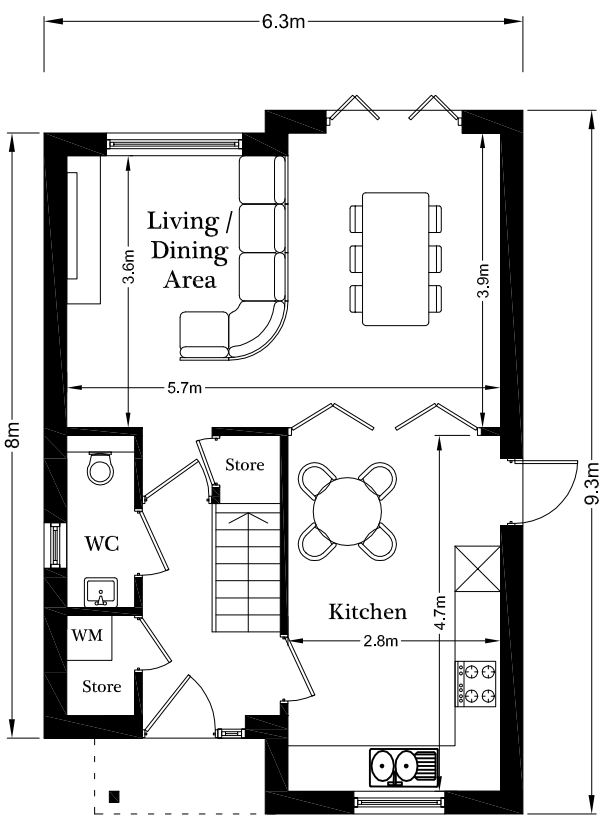

Proposed Ground Floor
Plan @ 1:100 Scale

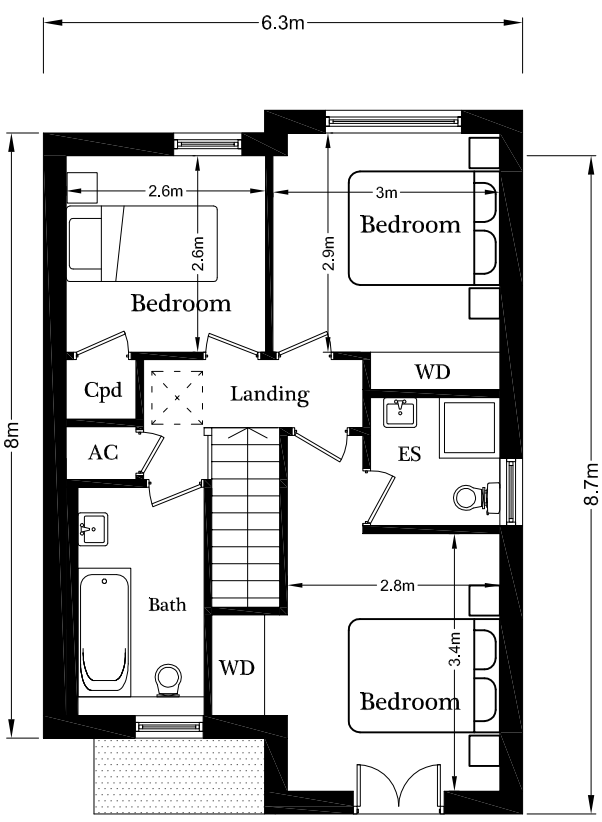

Proposed First Floor
Plan @ 1:100 Scale

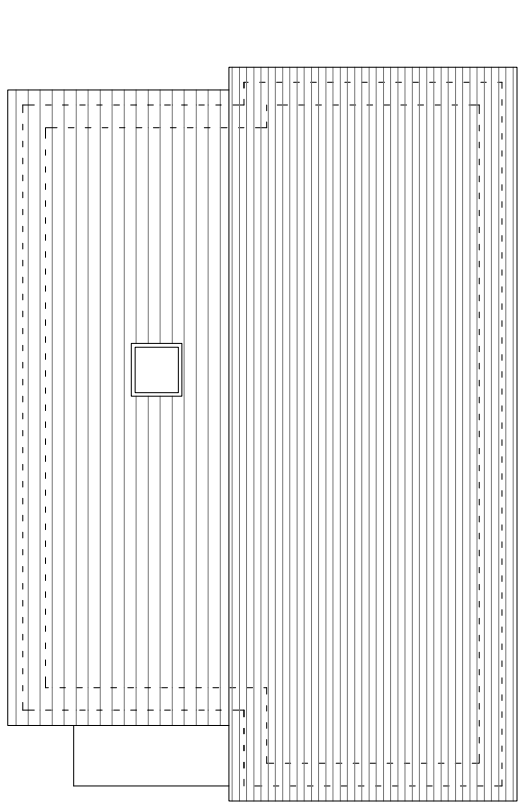

Proposed Roof Plan
@ 1:100 Scale

GRAHAM ASH ARCHITECTS
CHARTERED ARCHITECTS TOWN PLANNING CONSULTANTS
Graham Ash Architects Ltd
65 Leigh Road, Eastleigh, Hampshire SO50 9DF
TELEPHONE 01794 518706 Or 07768 453105
EMAIL: Info@grahamasharchitects.com
WEBSITE: www.grahamasharchitects.com

PROJECT:
37 Chestnut Avenue,
Eastleigh, SO50 5AN

TITLE: **Proposed Plans & Elevations**

DESIGNED BY	DATE	DRWN / DTALD BY:
GA	17-4-14	JAT
SCALE 1:100	PLOTTED 28-9-15	REV. A

SCALE @ 1:100 — 0 1 2 3 4 5m

PURPOSE OF ISSUE:
☐ information ☑ approval ☐ tender ☐ construction

DWG. NO.
15:025:03