

0 1 2 3 4 5 6 7 8 9 10 Metres

SCALE 1: 100 @ A1 SHEET SIZE

1. ALL DIMENSIONS ARE TO BE CHECKED ON SITE BEFORE WORK IS COMMENCED.
2. THE DESIGN AND DRAWING ARE THE COPYRIGHT OF THE CONSULTANTS AND MUST NOT BE USED OR REPRODUCED WITHOUT THEIR PERMISSION.
3. ANY DISCREPANCIES ARE TO BE REPORTED IMMEDIATELY TO THE CONSULTANTS.
4. ALL INFORMATION SHOWN ON THE DRAWING IS SUBJECT TO OBTAINING THE NECESSARY STATUTORY CONSENTS.
5. UNDERGROUND AND ABOVE GROUND SERVICES HAVE NOT BEEN IDENTIFIED AND SO THESE SHOULD BE LOCATED AND APPROPRIATE PRECAUTIONS TAKEN BEFORE ANY WORKS START ON SITE.
6. CONTRACTOR TO MAKE GOOD ALL DISTURBED AREAS & TO REDECORATE AS INSTRUCTED BY THE EMPLOYER.


SIDE ELEVATION (South)

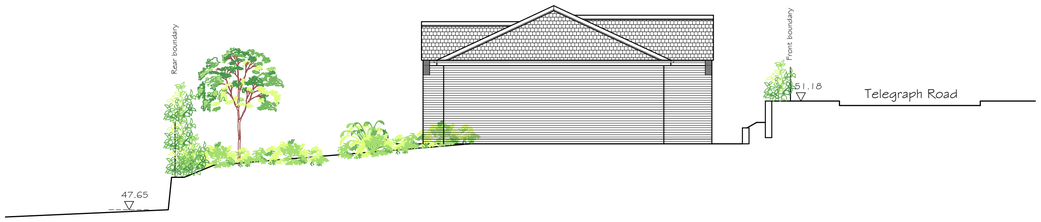

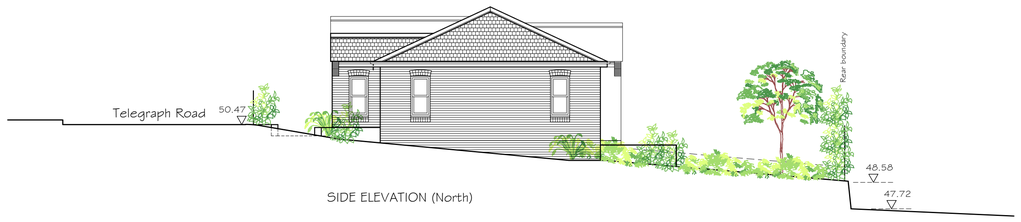


SIDE ELEVATION (North)

GARAGE SIDE ELEVATION (North)

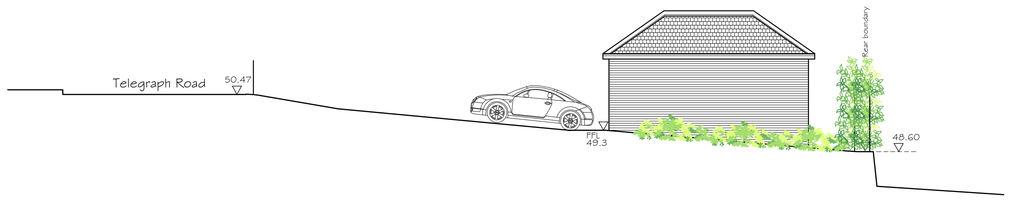


GARAGE SIDE ELEVATION (South)

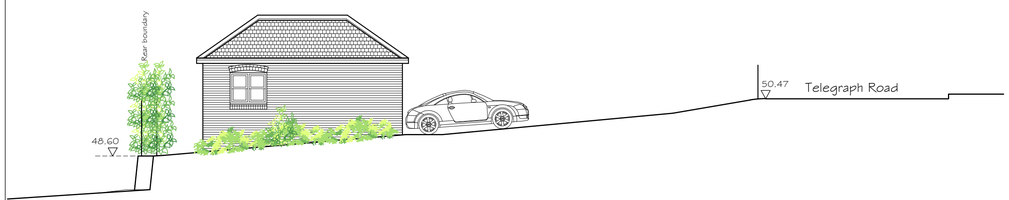




GARAGE FRONT ELEVATION (East)

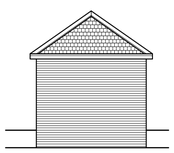


GARAGE REAR ELEVATION (West)

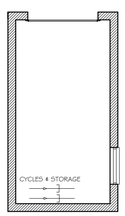

PLAN OF GARAGE

FRONT ELEVATION (East)
[Ground floor FFL 49.95]



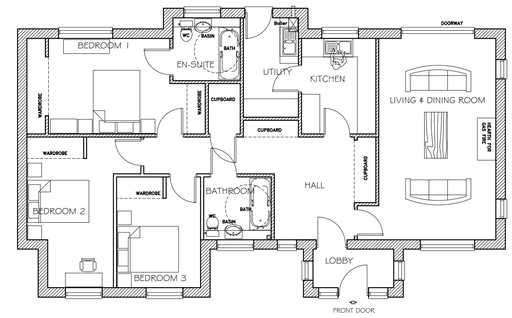


GROUND FLOOR PLAN

REAR ELEVATION (West)



[NOTE: PHOTOVOLTAIC PANELS WILL BE INCORPORATED TO ROOF SLOPE(S) AS APPROPRIATE FOLLOWING DESIGN STAGE SAP CALCULATIONS ARE COMPLETE.]

NEW GARAGE FOR GHUZNEE COTTAGE

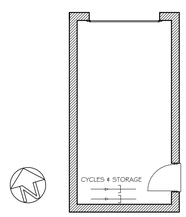


PLAN OF GARAGE


FRONT ELEVATION (North)




REAR ELEVATION (South)

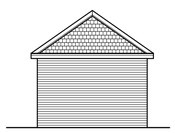

SIDE ELEVATION (West)

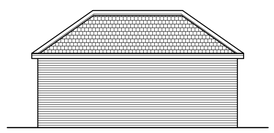

SIDE ELEVATION (East)

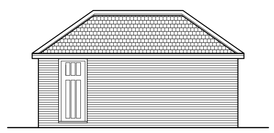

REVISION 'A' - 29.10.2015 - UPDATED.

Robert Collins Associates Ltd.
CHARTERED ARCHITECTS & CHARTERED TOWN PLANNERS
The Studio, 7 Shotters Hill Close, West End, Southampton SO30 3PL
Telephone: (023) 80 474 850

PROJECT	DRAWING TITLE
Ghuznee Cottage 84 High Street, West End, SOUTHAMPTON SO30 3DU	PROPOSED BUNGALOW Floor Plans & Elevations [For Planning Application]

SCALE	DATE	DRAWN	DRAWING No.	
1:100	Oct 2015		LTD(141) 9	A