NOTES

ALL DIMENSIONS TO BE CHECKED ON SITE BY THE CONTRACTOR BEFORE FABRICATION AND ERECTION.
FIGURED DIMENSIONS TO BE TAKEN IN PREFERENCE TO SCALED DIMENSIONS.
THIS DRAWING IS THE COPYRIGHT OF THE ARCHITECTS AND MUST NOT BE REPRODUCED OR USED WITHOUT THEIR EXPRESS CONSENT.
ELECTRONIC ISSUE OF THIS DRAWING TO BE CONFIRMED BY PAPER HARD COPY ONLY.

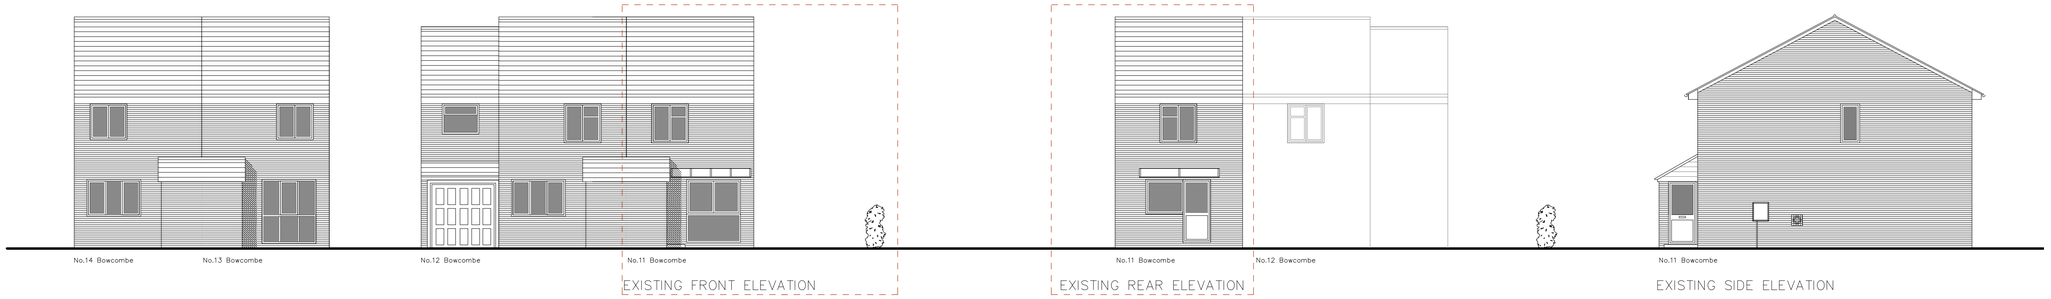

EXISTING FRONT ELEVATION

EXISTING REAR ELEVATION

EXISTING SIDE ELEVATION

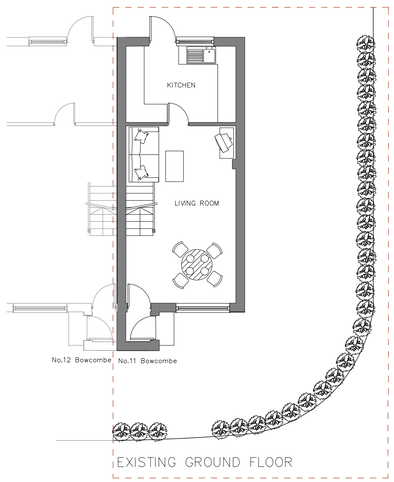

EXISTING GROUND FLOOR

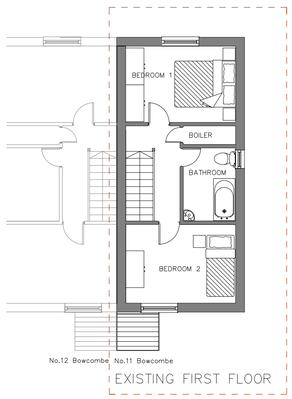

EXISTING FIRST FLOOR

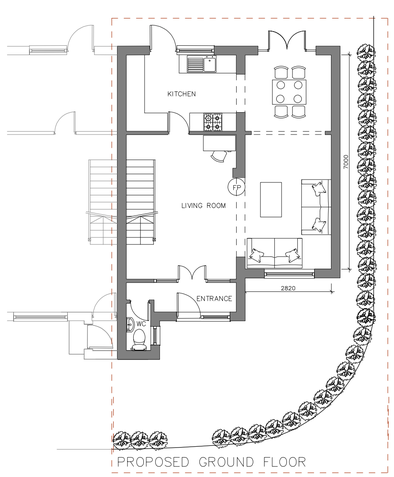

PROPOSED GROUND FLOOR

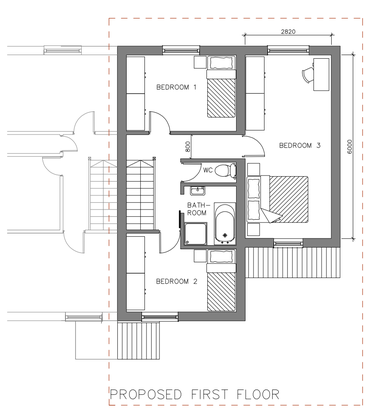

PROPOSED FIRST FLOOR

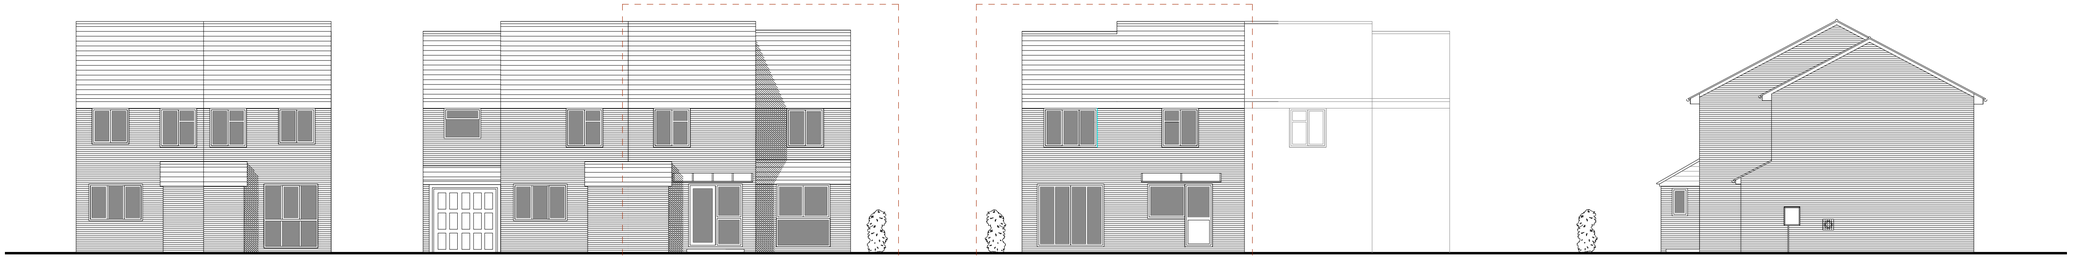

PROPOSED FRONT ELEVATION

PROPOSED REAR ELEVATION

PROPOSED SIDE ELEVATION

dsb - architecture + interior design
Dörte Stollberg- Barkley, Architect ARB
9 Hound Road Gardens, Southampton SO31 5 FW
02380 453 372, 07789 190 108
dortebarkley@gmail.com

PROJECT

11 BOWCOMBE
NETLEY ABBEY
SOUTHAMPTON

CLIENT

MR AND MRS JAHOUEL

TITLE

FLOOR PLANS AND ELEVATIONS

STATUS

PLANNING

SCALES	DATE	DRAWN
1:100 @ A1	NOVEMBER 2015	DSB

JOB NO.	DRAWING NO.	REVISION