
0 0.5 1.0 1.5 2.0 2.5 3.0
1:100 scale bar (Metres)




Existing Front Elevation



Existing Rear Elevation

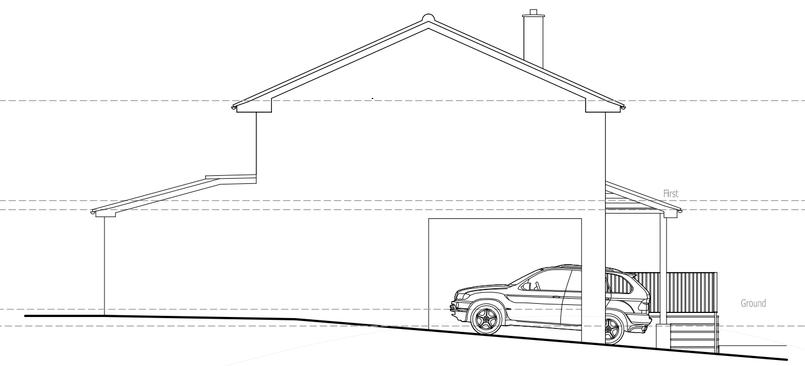


Existing Side Elevation

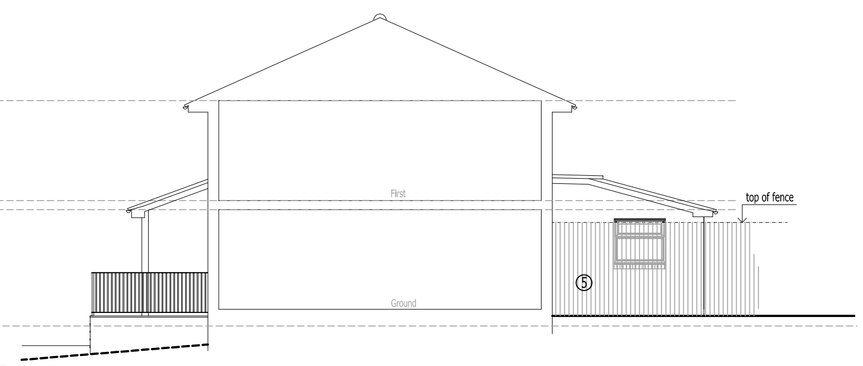


Existing Side Elevation




Proposed Front Elevation
(Unaffe cted by proposals)

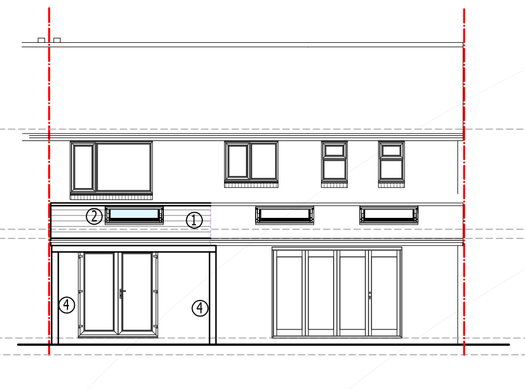


Proposed Rear Elevation

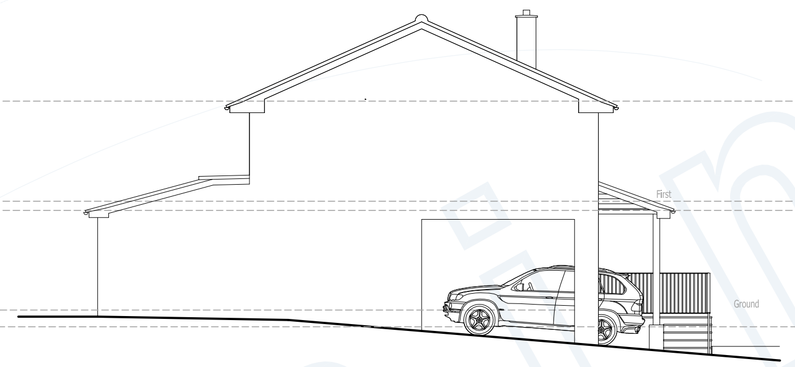


Proposed Side Elevation
(Unaffe cted by proposals)

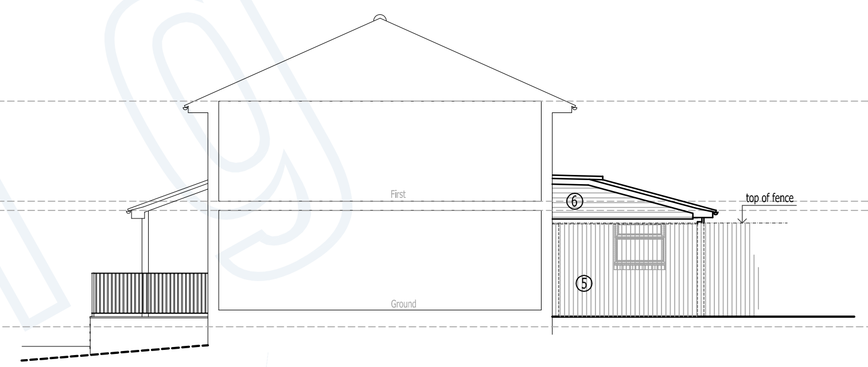


Proposed Side Elevation

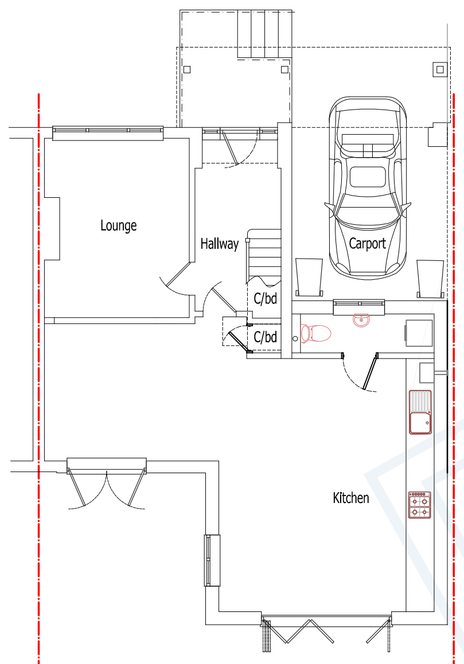


Existing Ground Floor Plan

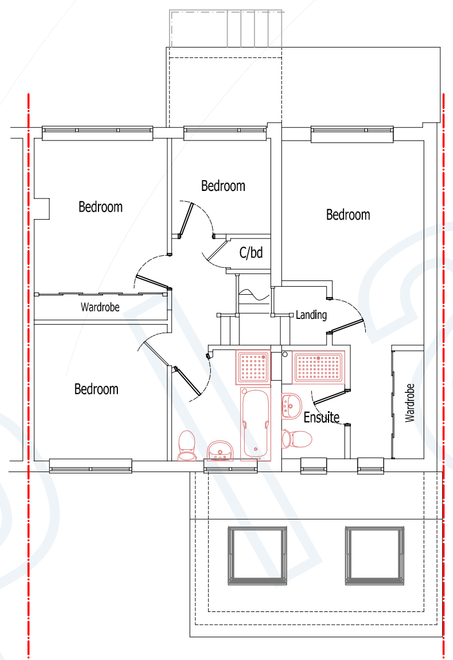


Existing First Floor Plan

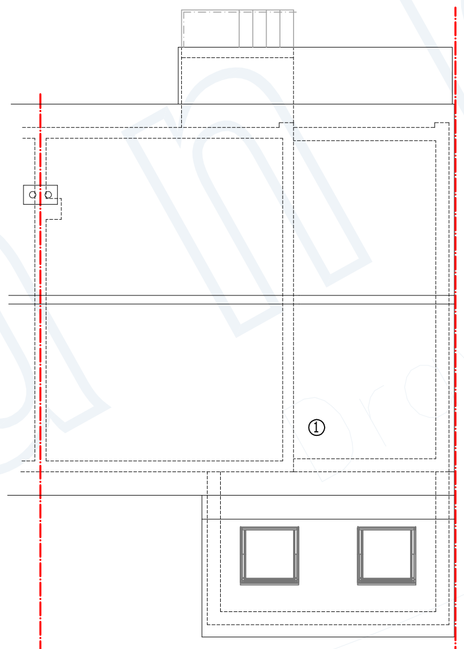


Existing Roof Plan

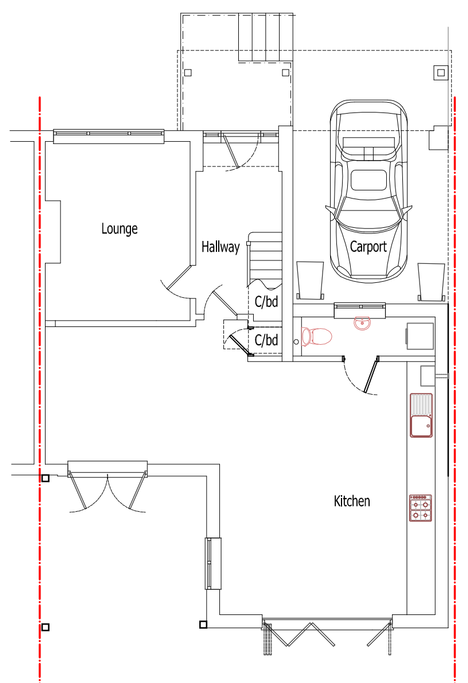

Proposed Ground Floor Plan

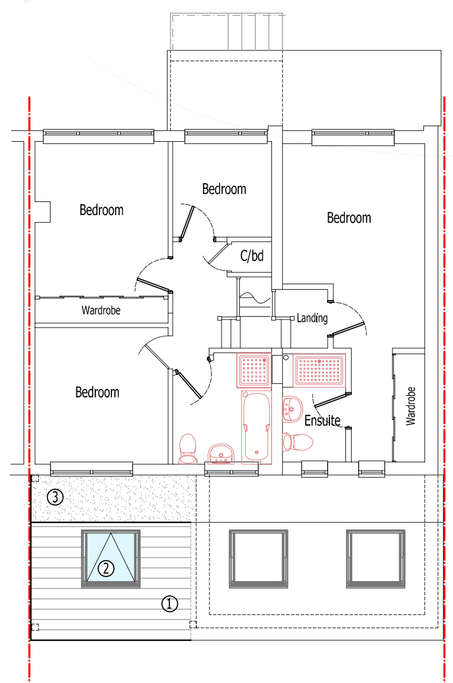


Proposed First Floor Plan

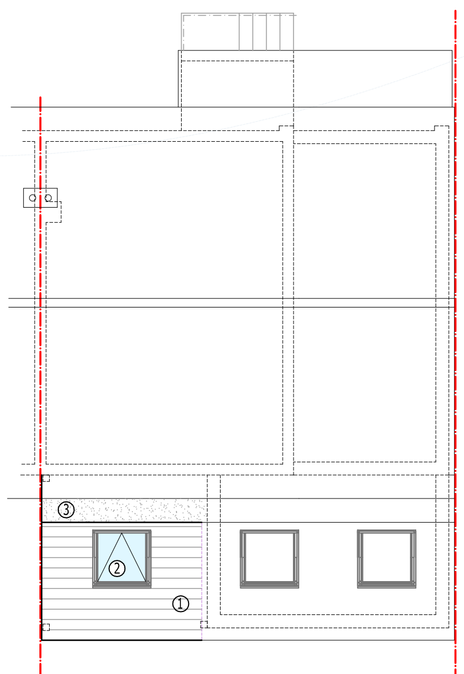

Proposed Roof Plan


1. Canopy roof to covered area, pitched to match existing, tiles to match existing, eaves detail to match existing
2. Roof window by Velux to match existing final location to be determined on site
3. Flat roof area to match existing
4. Oak framing to new canopy roof
5. Existing timber boundary fence
6. White PVCu cladding

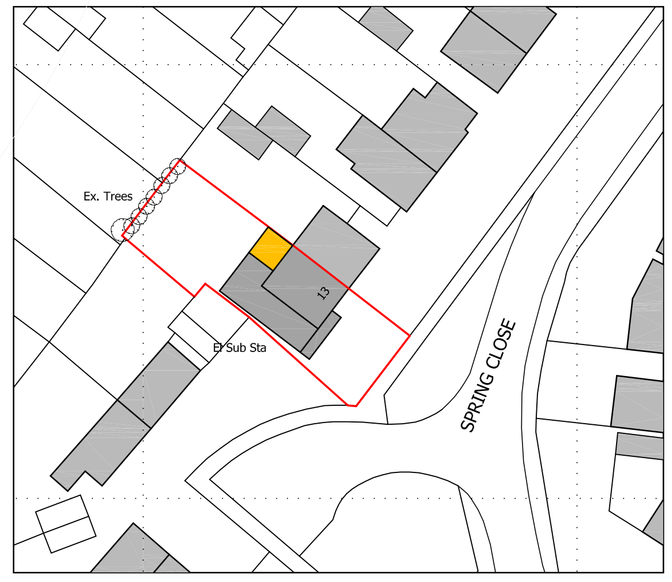

Crown Copyright 2014. All rights reserved. Licence number 100022432

01 5 10 15 20 30 40 50

Location Plan 1:500

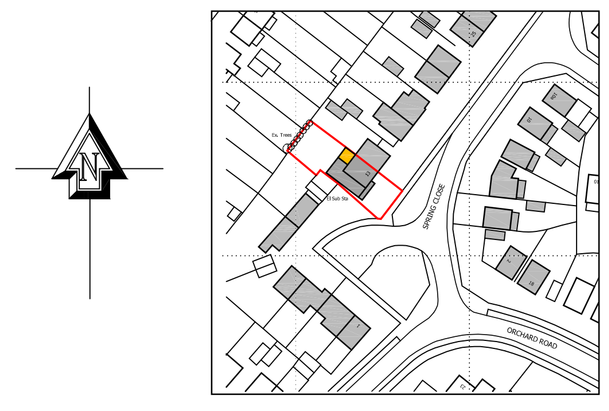

Crown Copyright 2014. All rights reserved. Licence number 100022432

0 10 20 30 40 50 100

Site Plan 1:1250

This drawing is the copyright of H.J.CONCEPTS LTD and may not be copied, altered or reproduced in any way without their written authority ©H J Concepts Limited 2013

Do not scale this drawing. Use written dimensions only. All dimensions shall be checked on site prior to commencement of work.

IF IN DOUBT ASK

DO NOT SCALE: This note may be omitted for **PLANNING PURPOSES ONLY.** Original documents only may be relied upon. Inaccuracies may occur due to printing, scanning and other forms of copying.

This drawing has been produced for **Mr J Robbie** for the works at **13 Spring Close, Fair Oak, Eastleigh** and is submitted as part of a Planning application and is not intended for use by any other person or for any other purpose.

legend

- Site Boundary
- Demolished Elements
- Proposed Works

REV	DATE	DESCRIPTION	BY
A	26.10.15	Plans re-titled	
-	26.10.15	Issued In support of Householder 1APP	

H J CONCEPTS LTD
Suite 100, Fareham Reach
166 Fareham Road, Gosport,
Hampshire. PO13 0FW
Telephone: 01329 288684, Email: office@hjconcepts.co.uk

CLIENT and PROJECT TITLE

Mr J Robbie
13 Spring Close, Fair Oak
Eastleigh, Hampshire. SO50 7BB

DRAWING TITLE

Plans & Elevations
Existing & Proposed Details

ENGINEER	CHECKED
CA	
DATE: Oct.15	SCALE: 1:1250, 500, 100

PROJECT and DRAWING No.
13-953 — 5000

A1 | REVISIONS: A