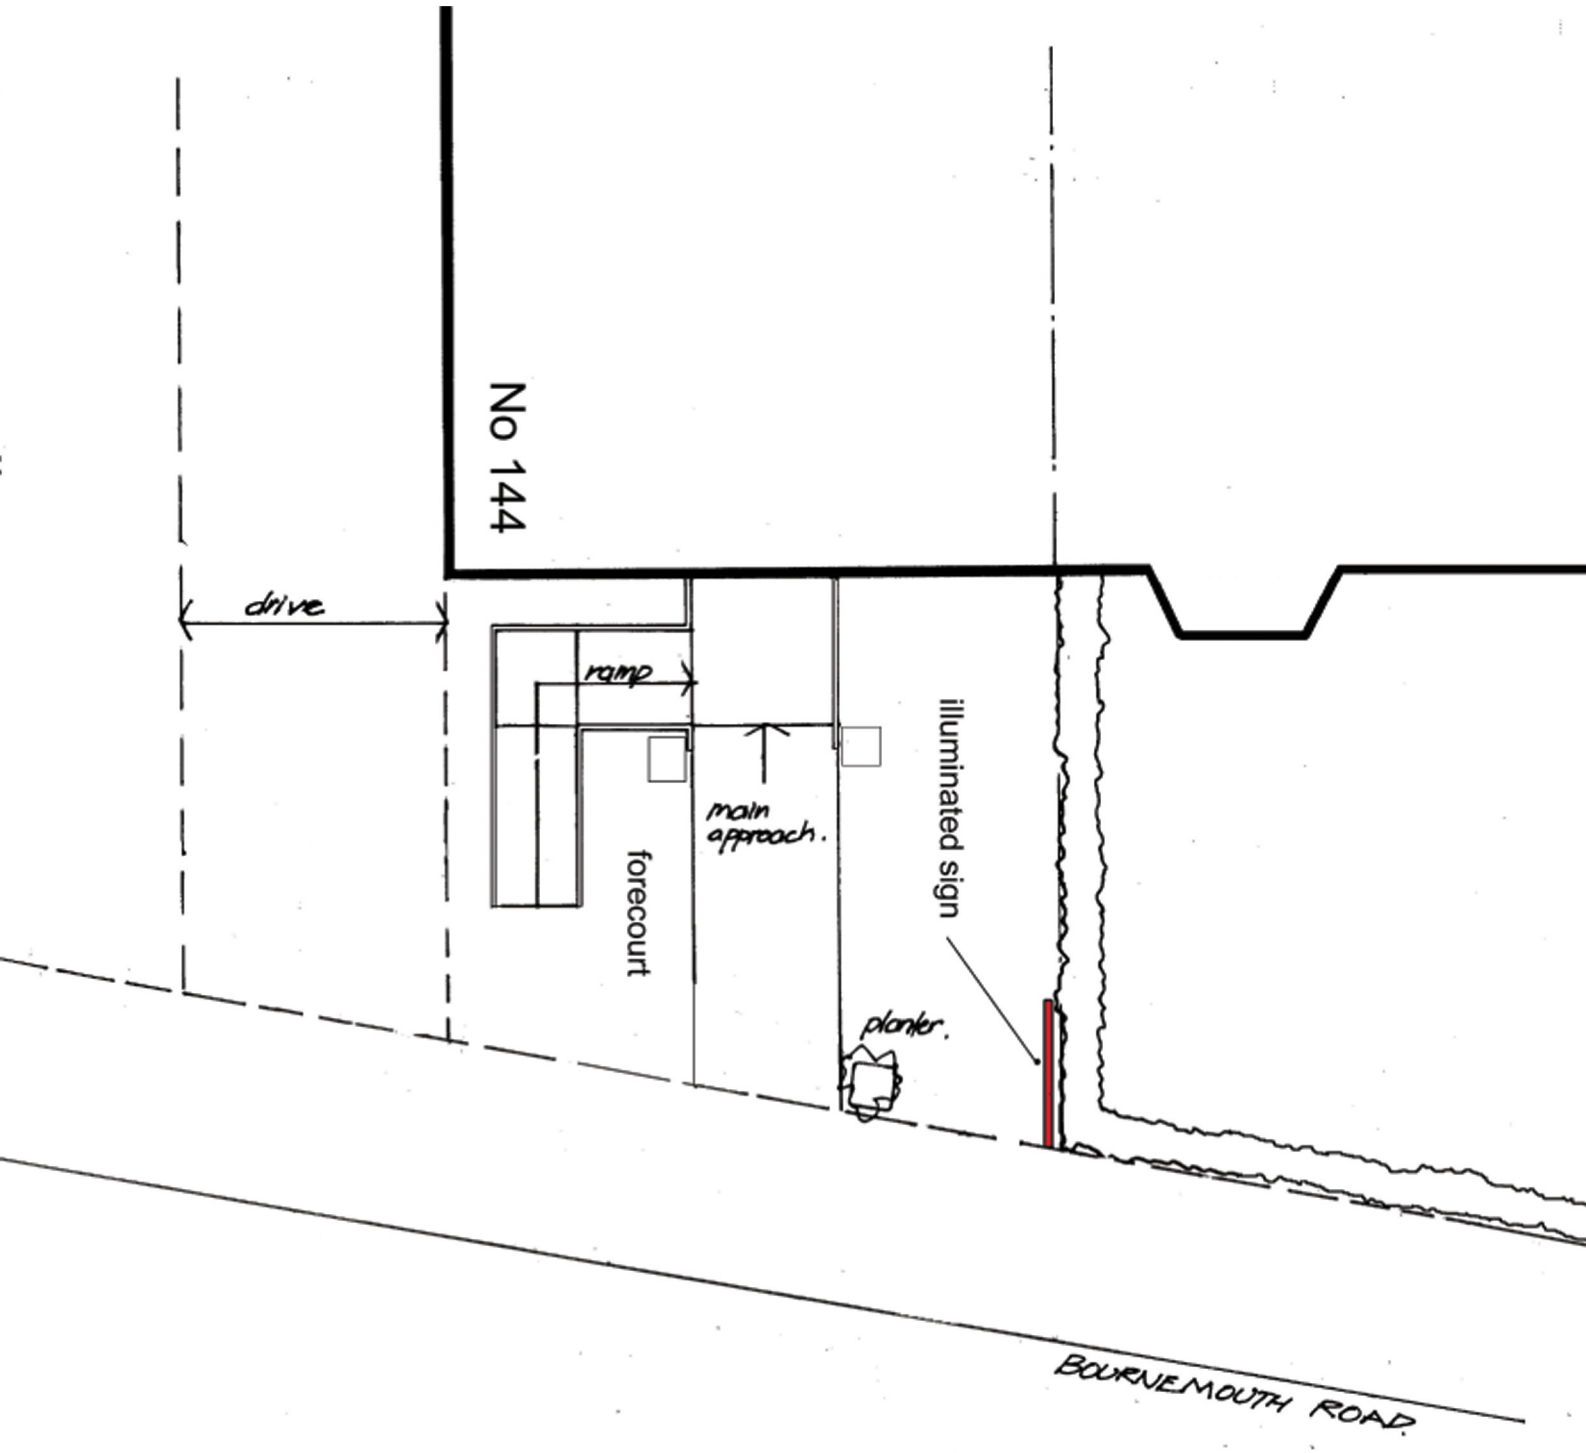
No 144
drive
ramp
main approach.
forecourt
illuminated sign
planter.
BOURNEMOUTH ROAD