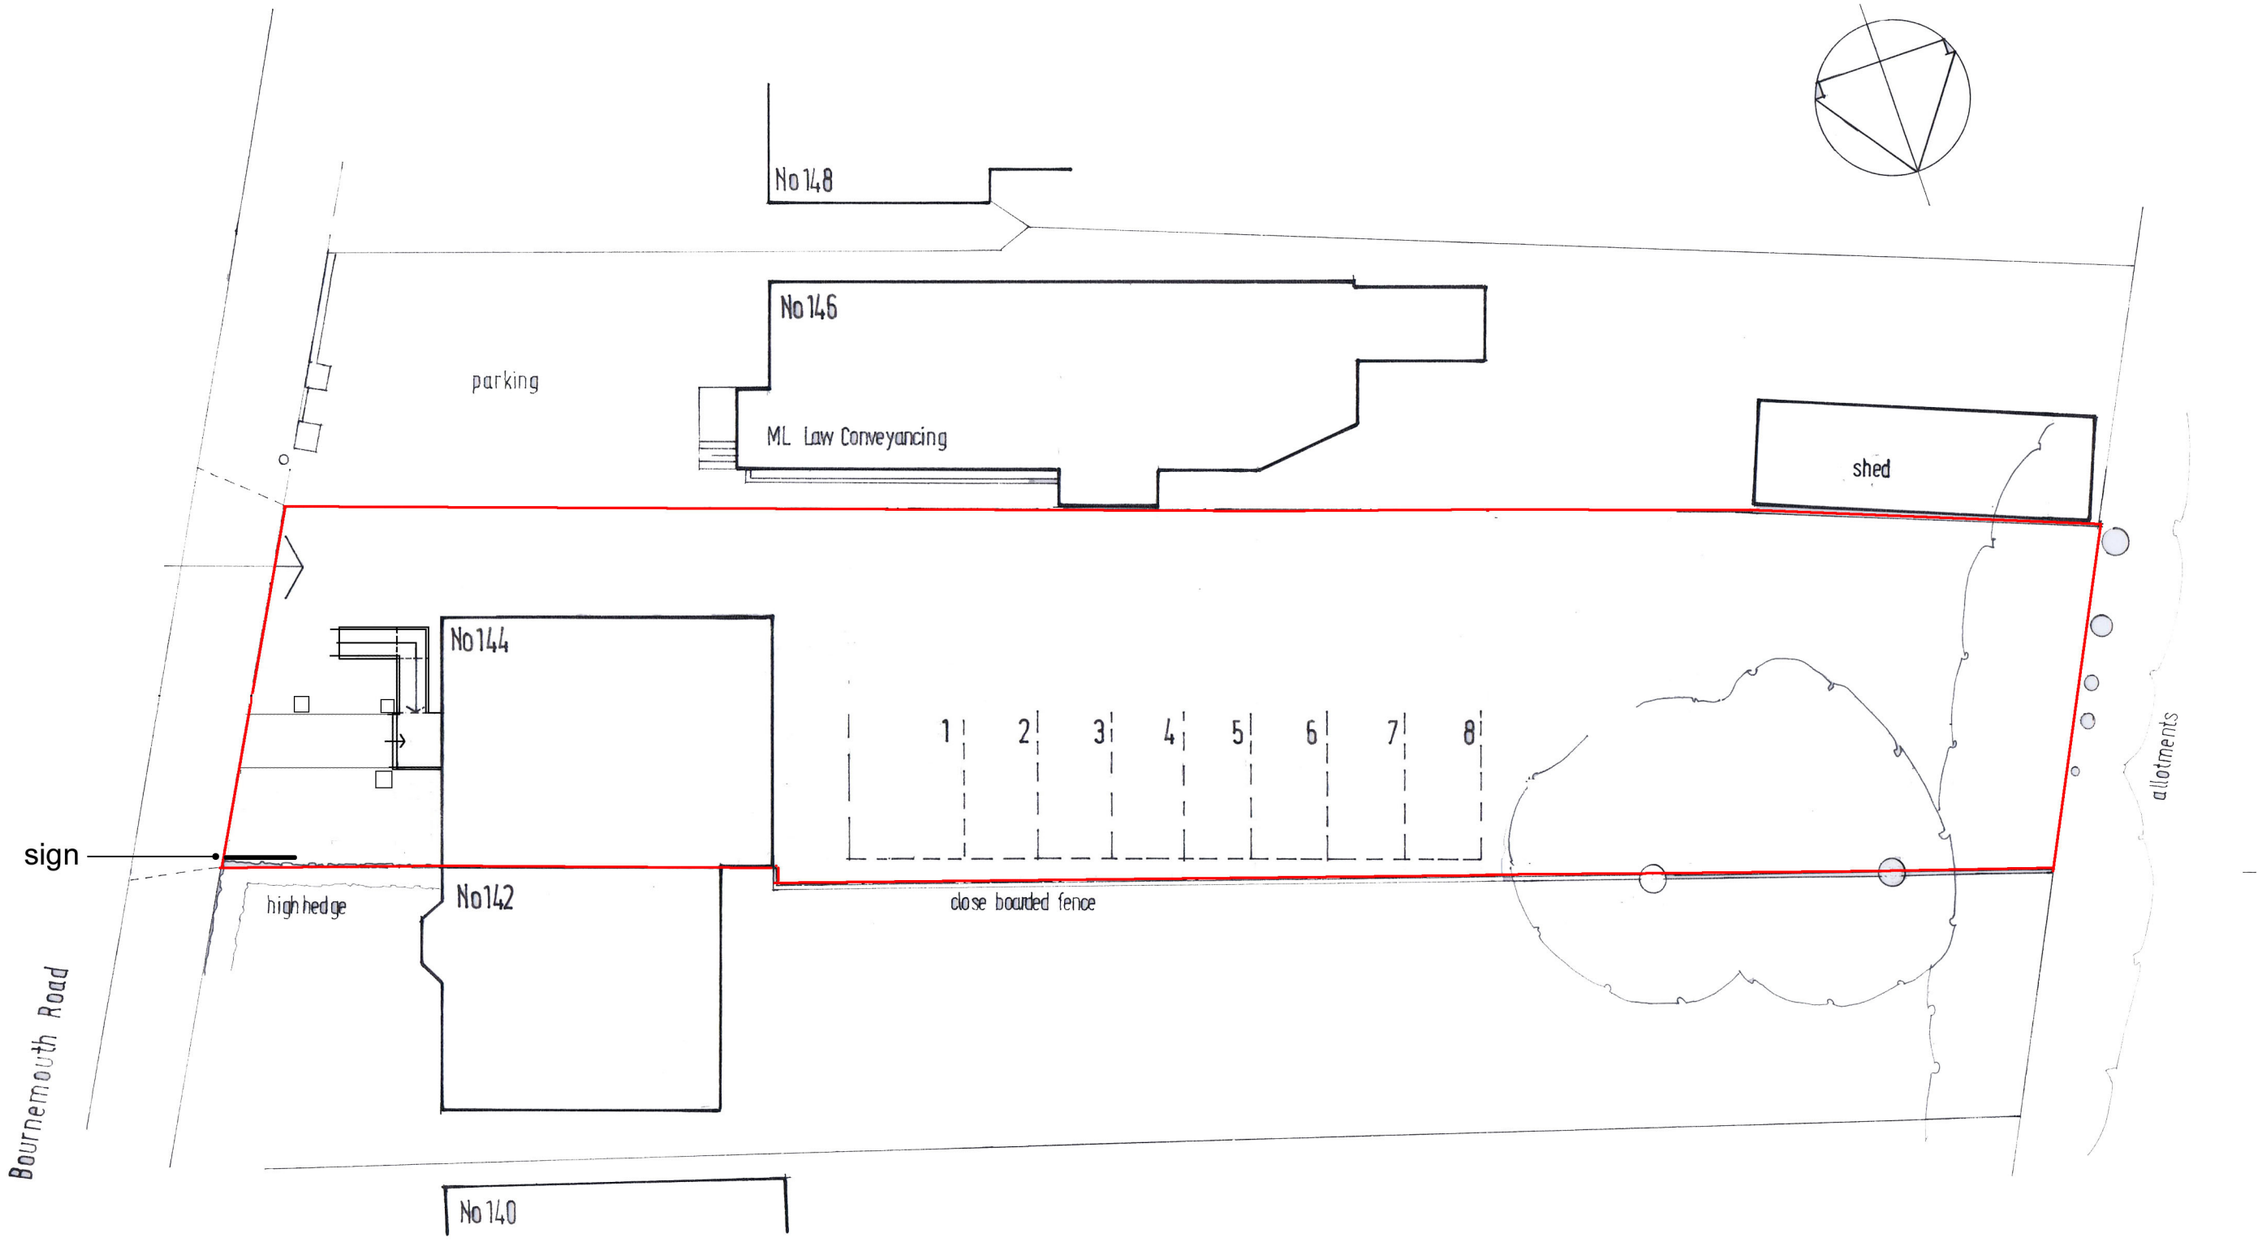

0 5.0 10.0

1:200 at A3

JOHN COLE ARCHITECT
CHARTERED ARCHITECTS
4 The Paddock Eastleigh Hants SO50 4SD
Tel 023 80641805 Fax 023 80642139

Job Title
144 Bournemouth Road,
Chandlers Ford.
Free Standing Sign

Drawing Title
Site & Block Plan

Scale 1:200	Job No.	Drwg No.
Date Oct'15	626	14

©This drawing is subject to Copyright.