A2



Front Elevation

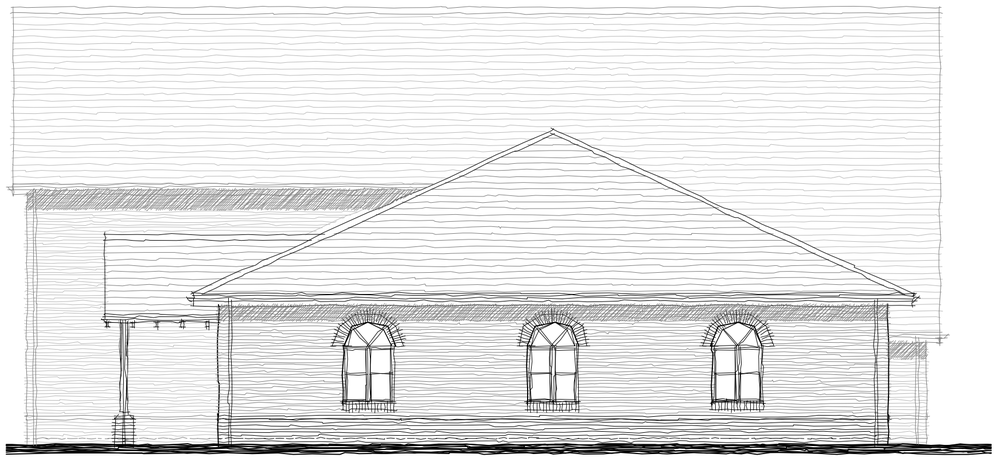

Side Elevation

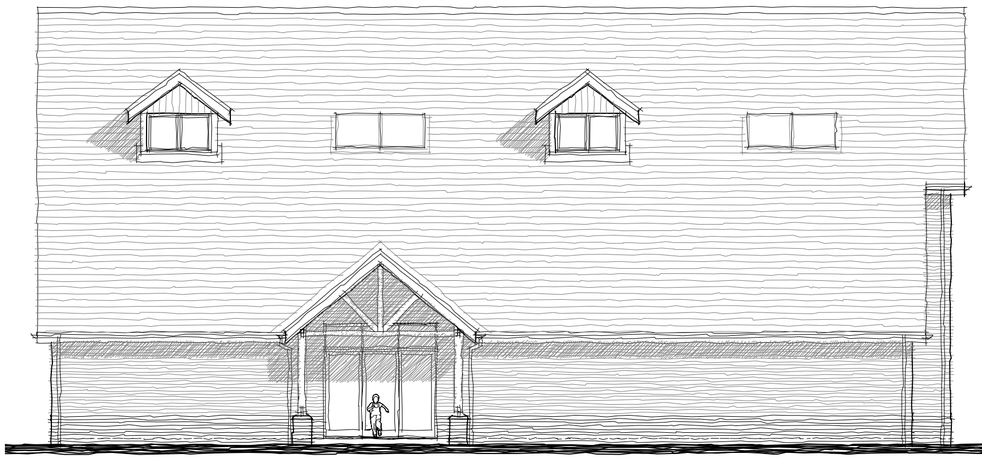

Side Elevation

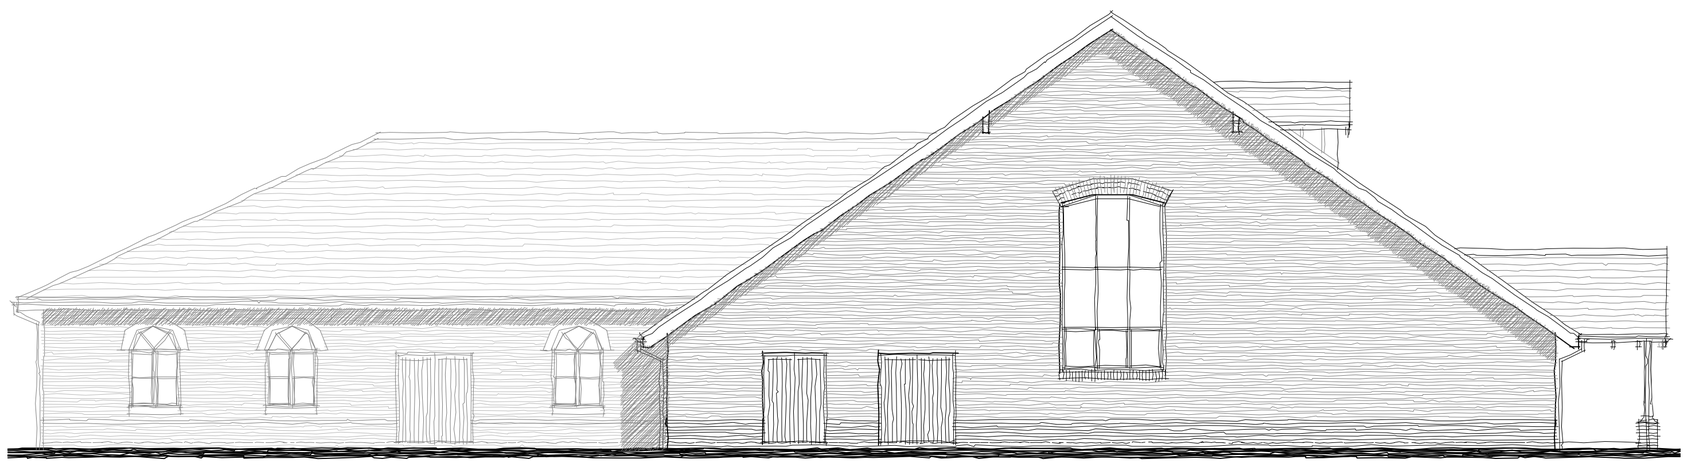

Rear Elevation
Community Building

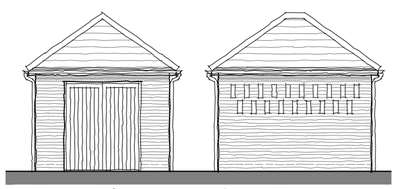

Front Elevation Side Elevation

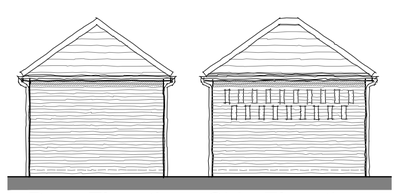

Rear Elevation Side Elevation
Bin Store

NOTES

This drawing is the copyright of Thrive Ltd ©. All rights reserved. Ordnance Survey Data © Crown Copyright. All rights reserved. Licence No. 100007359. DO NOT scale from this drawing. Contractors, Sub Contractors and Suppliers are to check all relevant dimensions and levels of the site and building before commencing any shop drawings or building work. Any discrepancies should be recorded to the Architect.
Where applicable this drawing is to be read in conjunction with the Consultants' drawings.

REV	DESCRIPTION	DATE	AUTH	CHK'D
A	Revised in line with client's comments.	15.07.15	AS	
B	Revised in line with planner's comments.	03.11.15	FK	

scale 1:100
0 2m 4m 6m

PLANNING

thrive.
architects
Romsey Office
Building 300, The Grange, Romsey Road, Michelmersh, SO51 0AE
t: 01794 367703 f: 01794 367276 www.thrivearchitects.co.uk

PROJECT
Crowdhill Green
Fair Oak
For:Bloor Homes (Newbury)

DRAWING
Community Building
Elevations

SCALE	DATE	AUTHOR	CHK'D
1:100 @ A2	July 2015	AS	

JOB NO.	DRAWING NO.	REV
BLOO140507	CB-E.01	B

CLIENT REF.