04627.00006.29.001-Community Building Plant Schedule

Trees

Number	Abbreviation	Species	Girth	Specification
3 No.	Ac	Acer campestre	14-16cm	Extra Heavy Standard: 5 brks: 3x: RB: Clear Stem min. 200cm
3 No.	Bpe	Betula pendula	14-16cm	Extra Heavy Standard: 5 brks: 3x: RB: Clear Stem 175-200cm

Shrubs

Number	Abbreviation	Species	Height	Specification	Pot Size	Density
35 No.	CAP	Choisya 'Aztec Pearl'	30-40cm	Bushy: 5 brks: C	3L	2/m²
30 No.	CaS	Cornus alba 'Sibirica'	40-60cm	Branched: 3 brks: C	3L	2/m²
61 No.	DMR	Deutzia x hybrida 'Mont Rose'	40-60cm	Branched: 4 brks: C	3L	3/m²
105 No.	EAB	Escallonia 'Apple Blossom'	40-60cm	Bushy: 4 brks: C	3L	3/m²
40 No.	HGO	Hebe 'Great Orme'	30-40cm	Bushy: 3 brks: C	3L	2/m²
67 No.	HHi	Hypericum 'Hidcote'	30-40cm	Bushy: 5 brks: C	3L	3/m²
88 No.	Hq	Hydrangea quercifolia	30-40cm	Branched: 3 brks: C	3L	3/m²
44 No.	HRE	Hebe 'Red Edge'	20-30cmD	Bushy: 3 brks: C	2L	5/m²
119 No.	LaH	Lavandula angustifolia 'Hidcote'	20-30cm	Bushy: 5 brks: C	3L	6/m²
117 No.	PIOL	Prunus laurocerasus 'Otto Luyken'	30-40cm	Bushy: 3 brks: C	3L	4/m²
39 No.	PMdH	Philadelphus 'Manteau d'Hermine'	30-40cm	Branched: 4 brks: C	3L	2/m²
133 No.	SjGP	Spiraea japonica 'Golden Princess'	20-30cm	Bushy: 6 brks: C	3L	4/m²
24 No.	VbD	Viburnum x bodnantense 'Dawn'	40-60cm	Branched: 2 brks: C	3L	3/m²

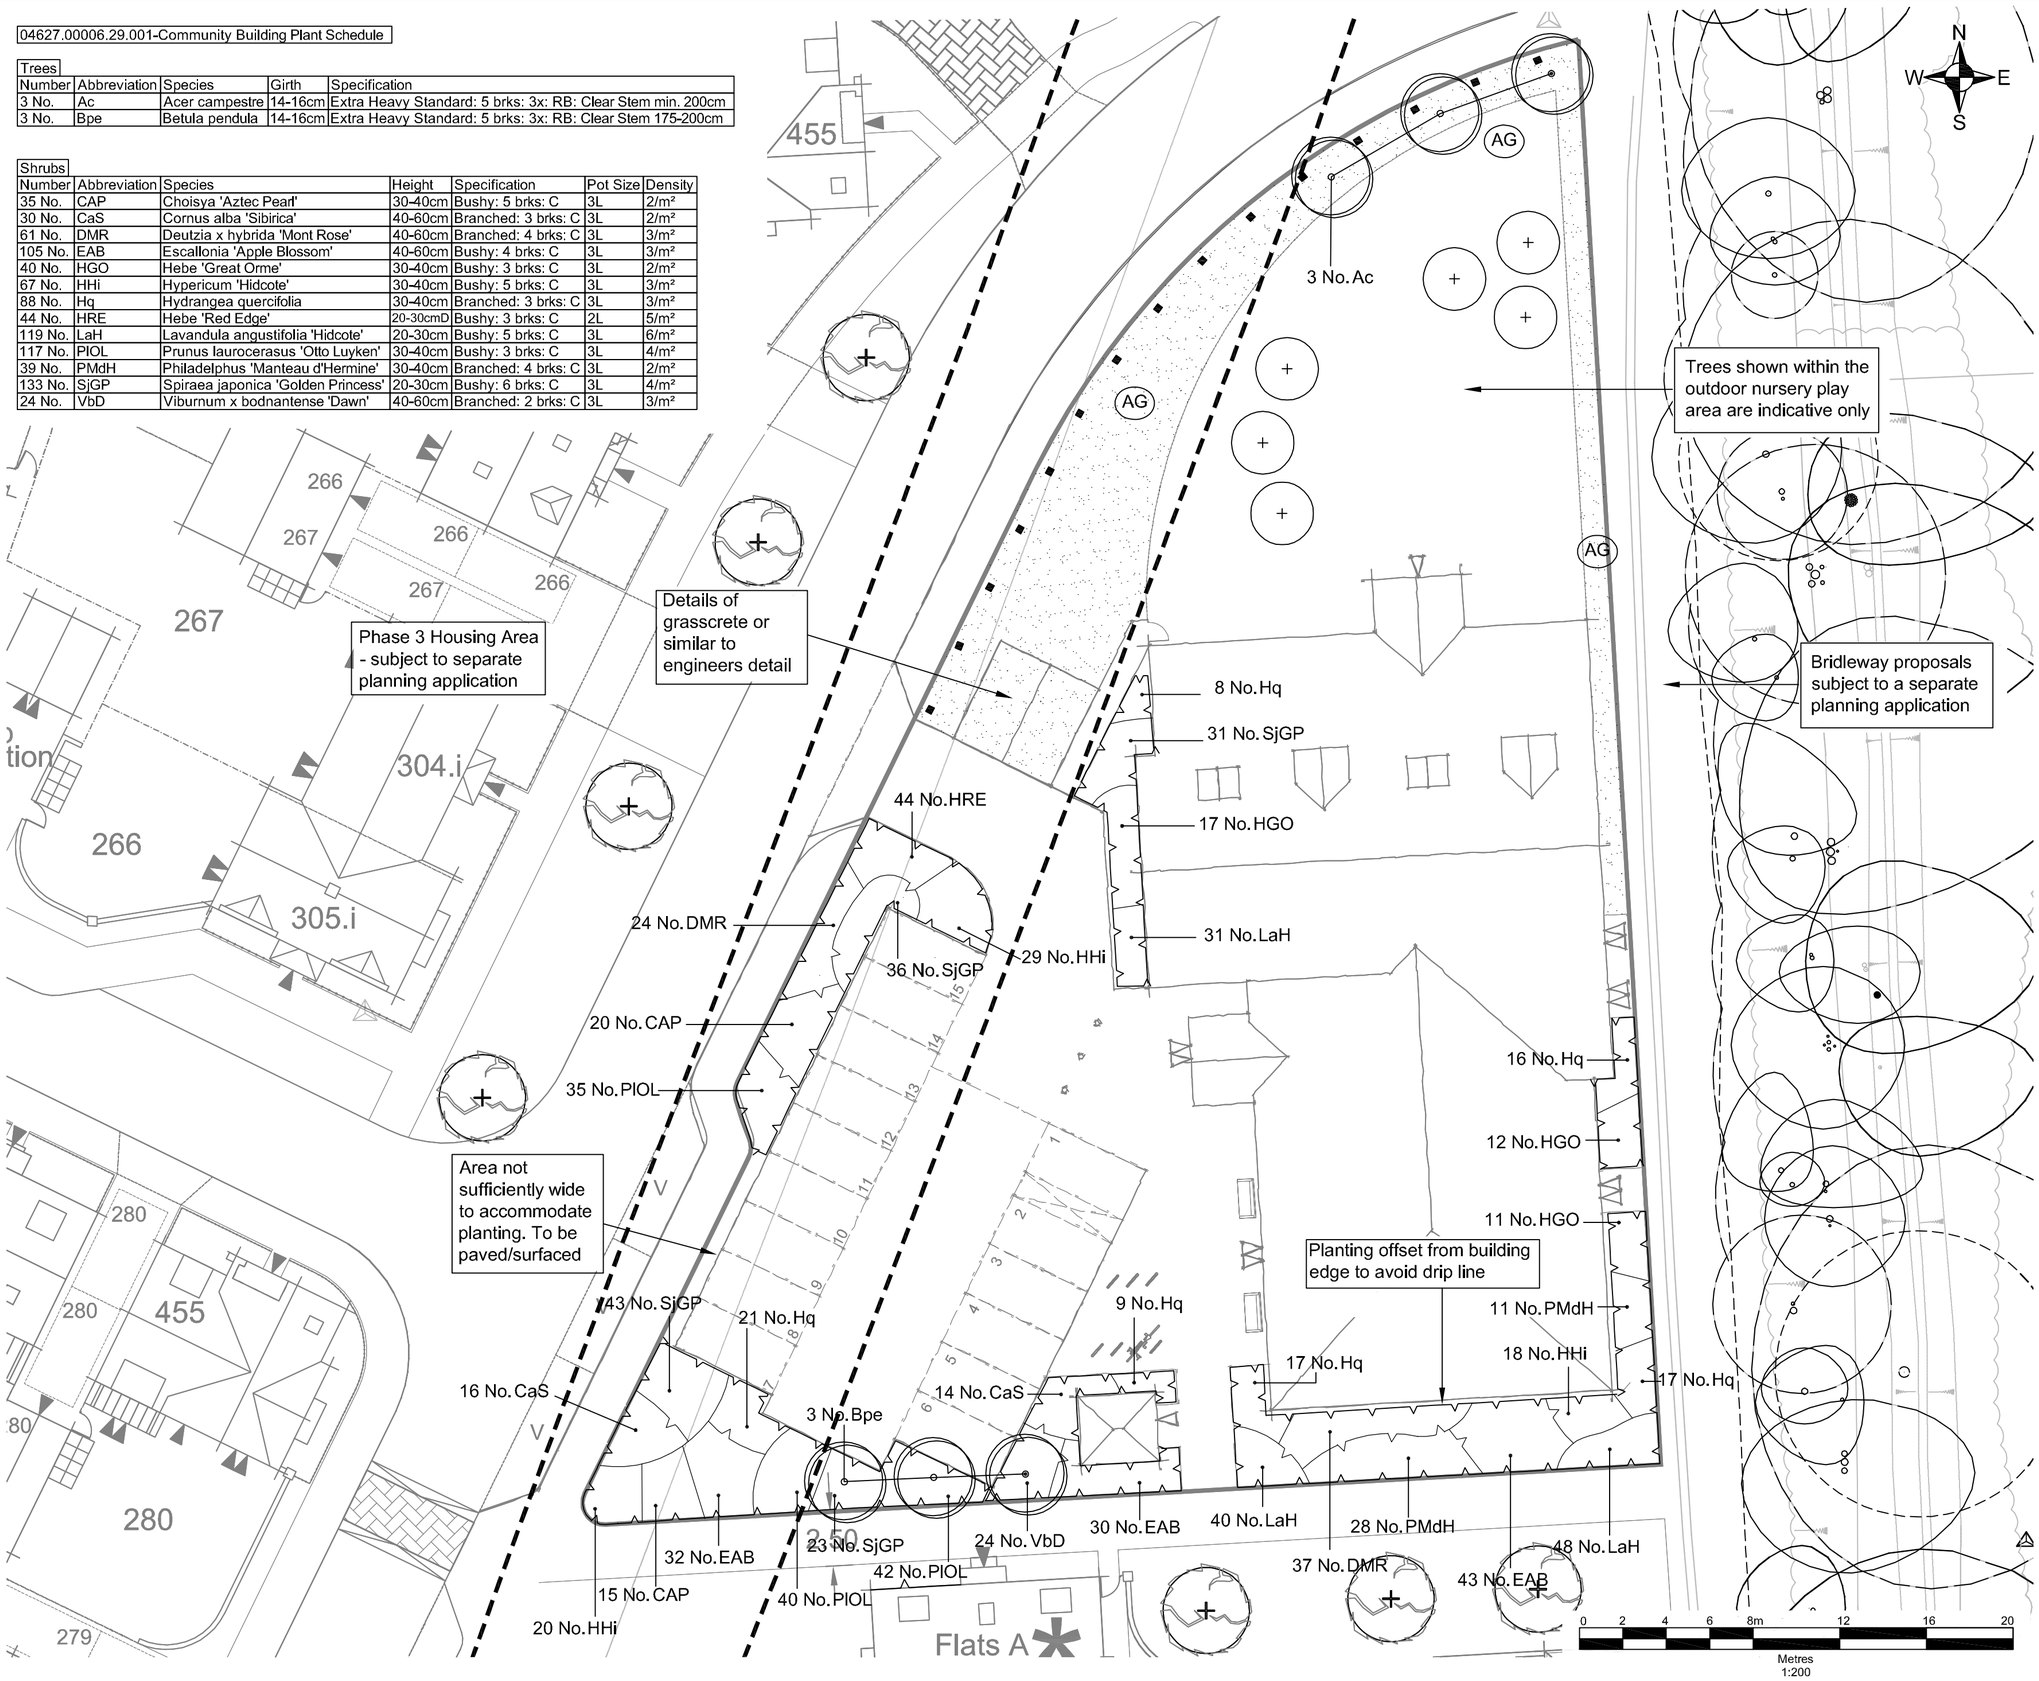

LEGEND

EXISTING

- Tree Canopy
- Tree RPA
- Water main easement

PROPOSED

- Proposed Trees
- Proposed Shrub Planting
- Amenity Grassland
- Timber bollards - 500mm above ground at 3m centres, to discourage parking on the grass

NOTES

1. Location of existing trees and RPAs taken from Mike Savage and Associates Drawing: BH/MS.01/02 (October 2014).

Revision	By	Chk'd By	Date	Comments
1	SLK	HS	05.11.15	Updated architects base, minor amendments

SLR
LANGFORD LODGE
109 PEMBROKE ROAD
CLIFTON, BRISTOL
BS8 3EU
T: 01179 064280
F: 01173 179535
www.slrconsulting.com

Site: BLOOR HOMES

Project: CROWDHILL GREEN, FAIR OAK

Drawing Title: **COMMUNITY BUILDING PLANTING PLAN**

Scale: 1:200@A2

Date: JULY 2015

Drawing Number: **04627.00006.29.001**

Revision: 1

04627.00006.29.001-1-Community Building Planting Plan.dwg