NEW REVOLVING DOOR

Boon Edam Tourniket revolving door to be positioned centrally within new curtain walling to ground floor.

New revolving door to sit under existing canopy detail.

Existing slab requires further investigation for introduction of 50-60mm recess for footprint of new revolving door.

Refer to Boon Edam speficiation for further details.

NEW PASS DOORS

Full height Shcuco ADS 70 PPC aluminium framed doors within new curtain walling. Contractor to allow for automated push button to 1 No. door. Position of push buttons inside and out to be agreed with architect. Brushed stainless steel D handles to both sides.

NEW CURTAIN WALLING

All new aluminium PPC curtain walling mullions to align with existing. Colour of curtain walling frames to be be dark Grey, RAL 7016, to both sides.

EXSITING TIMBER PEGOLA

Existing timber pergola to be sandblasted and generally refubished. Timber to be painted with suitable, colourless, low-sheen varnish. Contractor to allow for all exposed metalwork to be painted with suitable external grade paint, colour black, finish - satin.

NEW CURTAIN WALLING

All new aluminium PPC curtain walling mullions to align with existing. Detailed site measure required by specialist sub-contractor to assist in design and prior to manufacture and installation.

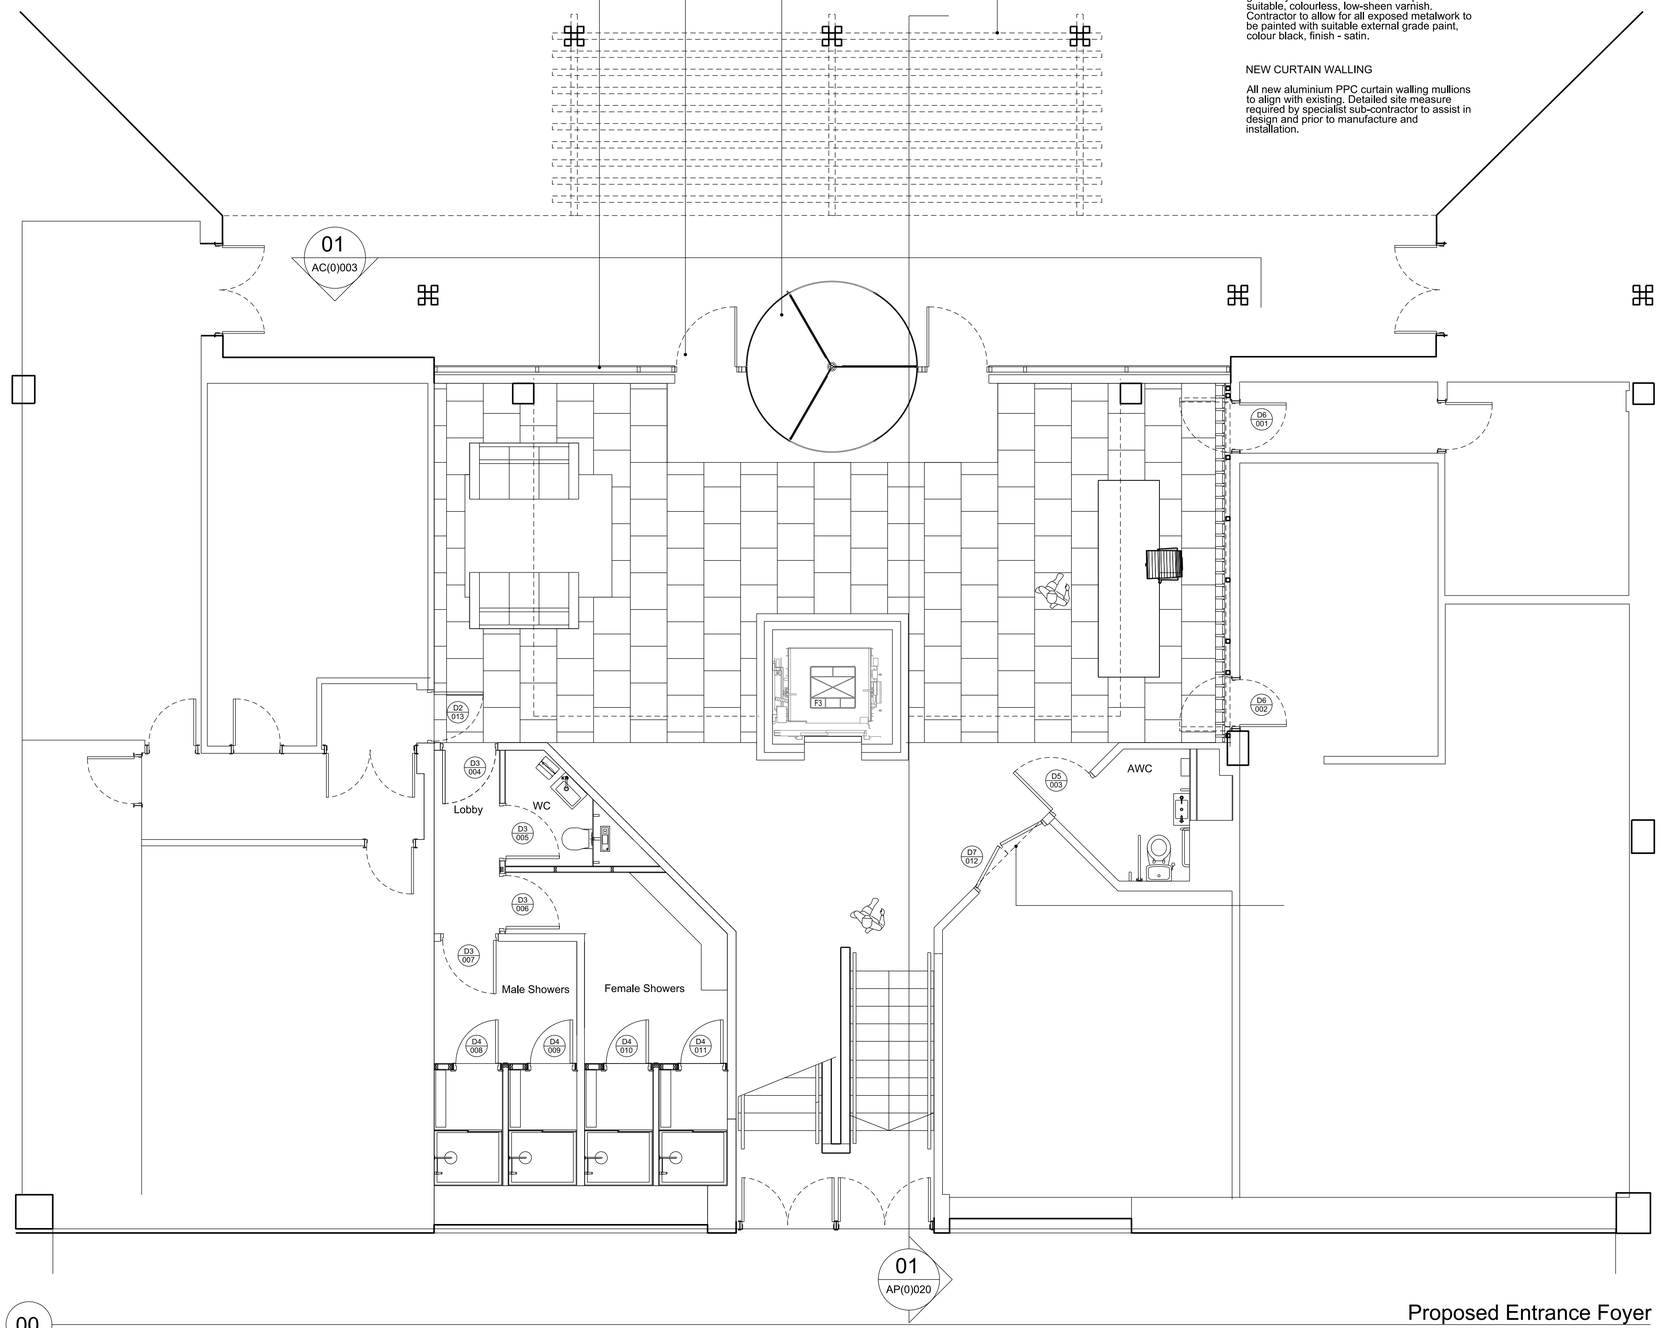

00

Proposed Entrance Foyer

1:50@A1

0 5 6 7 8 9 10 metres

Notes:

GENERAL NOTES

1.All details and materials subject to approval from Building Control Application.
2.All dimensions to be checked on site prior to ordering or manufacturing. Do not scale from these drawings.
3.Drawings based on existing drawings supplied by client. All measurements to be checked.
4.All items to be installed in accordance with manufacturers recommendations and standard installation details. Contractor to provide relevant information as part of O&M Manual for client operation and maintenance.
5.Structural engineer input required to confirm assumptions on drawings and to inspect existing structures such as staircase, existing beams, piers and new openings in walls.
6.M&E input to be obtained by main contractor for all relevant items.
7.Refer to C-DMC's Health and Safety plan and all designer's risk assessments prior to commencement on site.
8.All discrepancies or queries to be reported to Client or Architect.
9.Demolition works to be carried out in accordance with BS 6187:2000.

Rev.	Description	Date
*	Preliminary Issue	11.06.2015

joneshargreaves
Building & Project Consultants

21 Woodstock Street
Mayfair, London
W1C 2AP
info@joneshargreaves.co.uk

Tel: +44 (0)207 493 5503
www.joneshargreaves.co.uk

Client:
London and Scottish Property

Project Address:

Drawing Title:
Proposed Ground Floor
Entrance Foyer Detail Plan

Project Number:	Drawing Number:	Revision:
015035	AP(0) 016	*

Drawing Status:
Planning

Scale:	Date:
1:50	11.06.2015

Drawn By:	Checked By:
GB	PH

All dimensions are in millimetres unless otherwise stated.
Dimensions to be verified on site.
Do not scale.
Copyright of Jones Hargreaves. All rights reserved.
Drawing not to be reproduced without permission.