SCALE 1:50

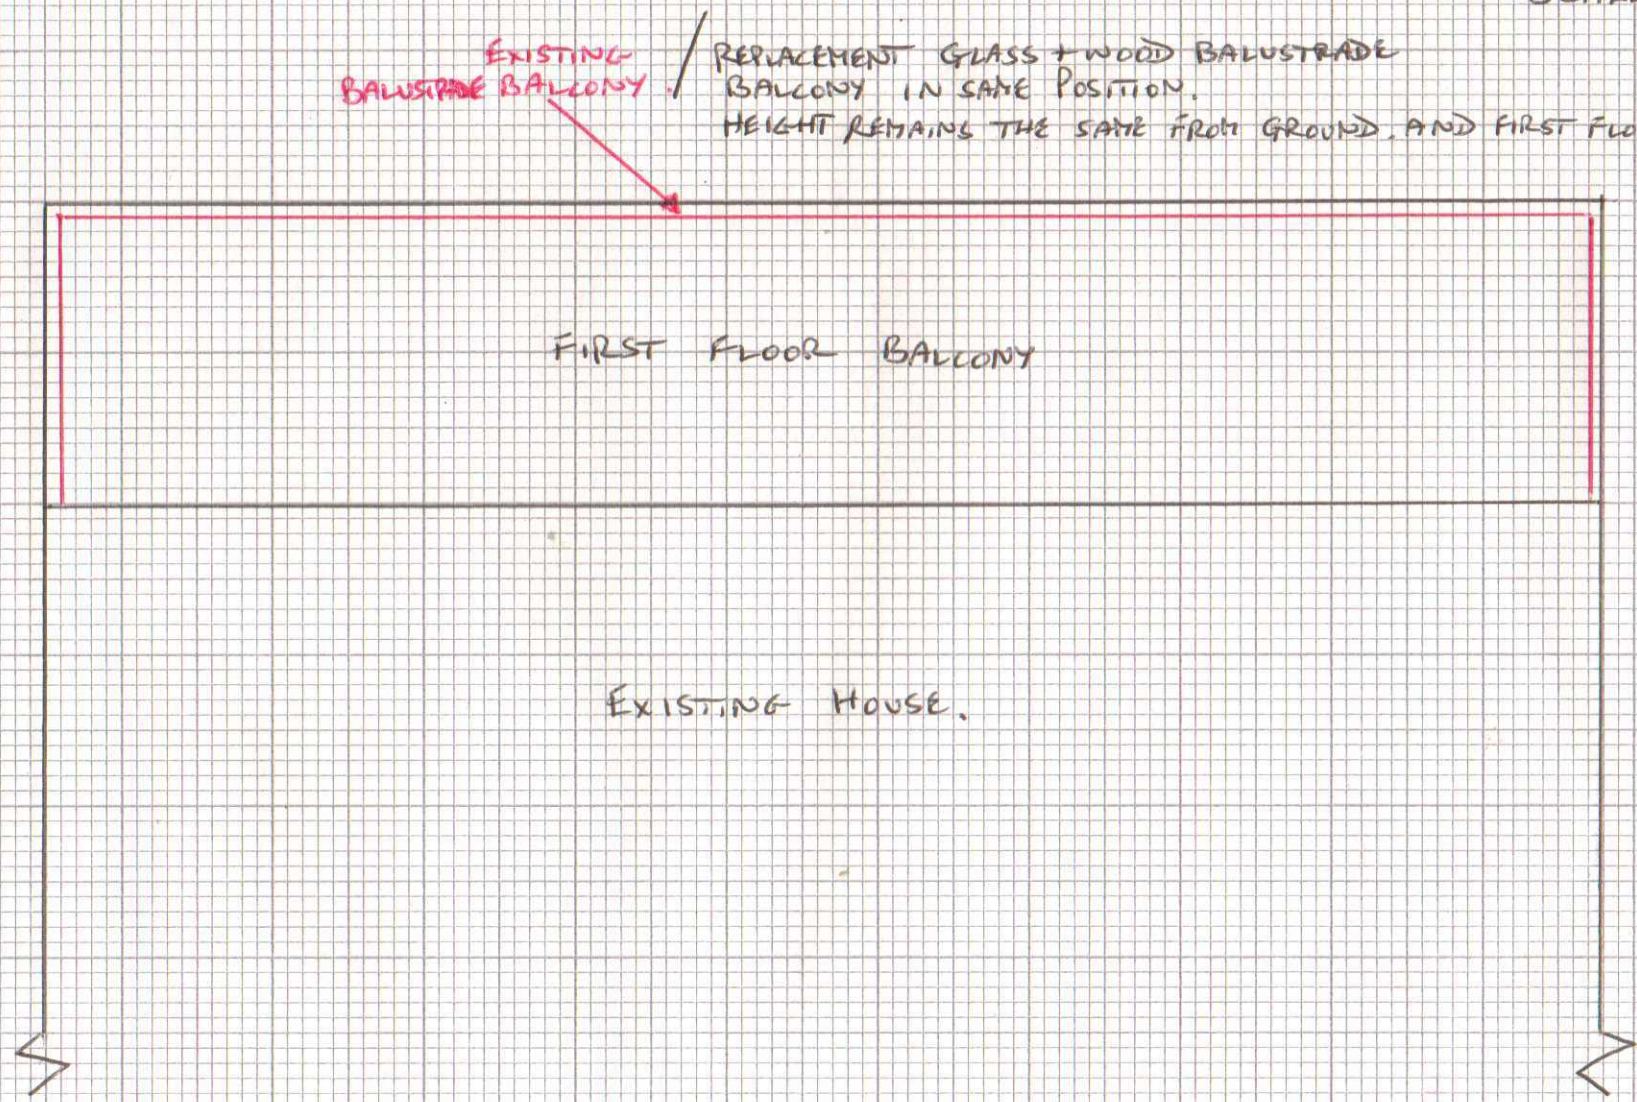
EXISTING BALUSTRADE BALCONY
REPLACEMENT GLASS + WOOD BALUSTRADE BALCONY IN SAME POSITION. HEIGHT REMAINS THE SAME FROM GROUND AND FIRST FLOOR.
FIRST FLOOR BALCONY
EXISTING HOUSE.