



Existing Ground Floor Plan 1:50

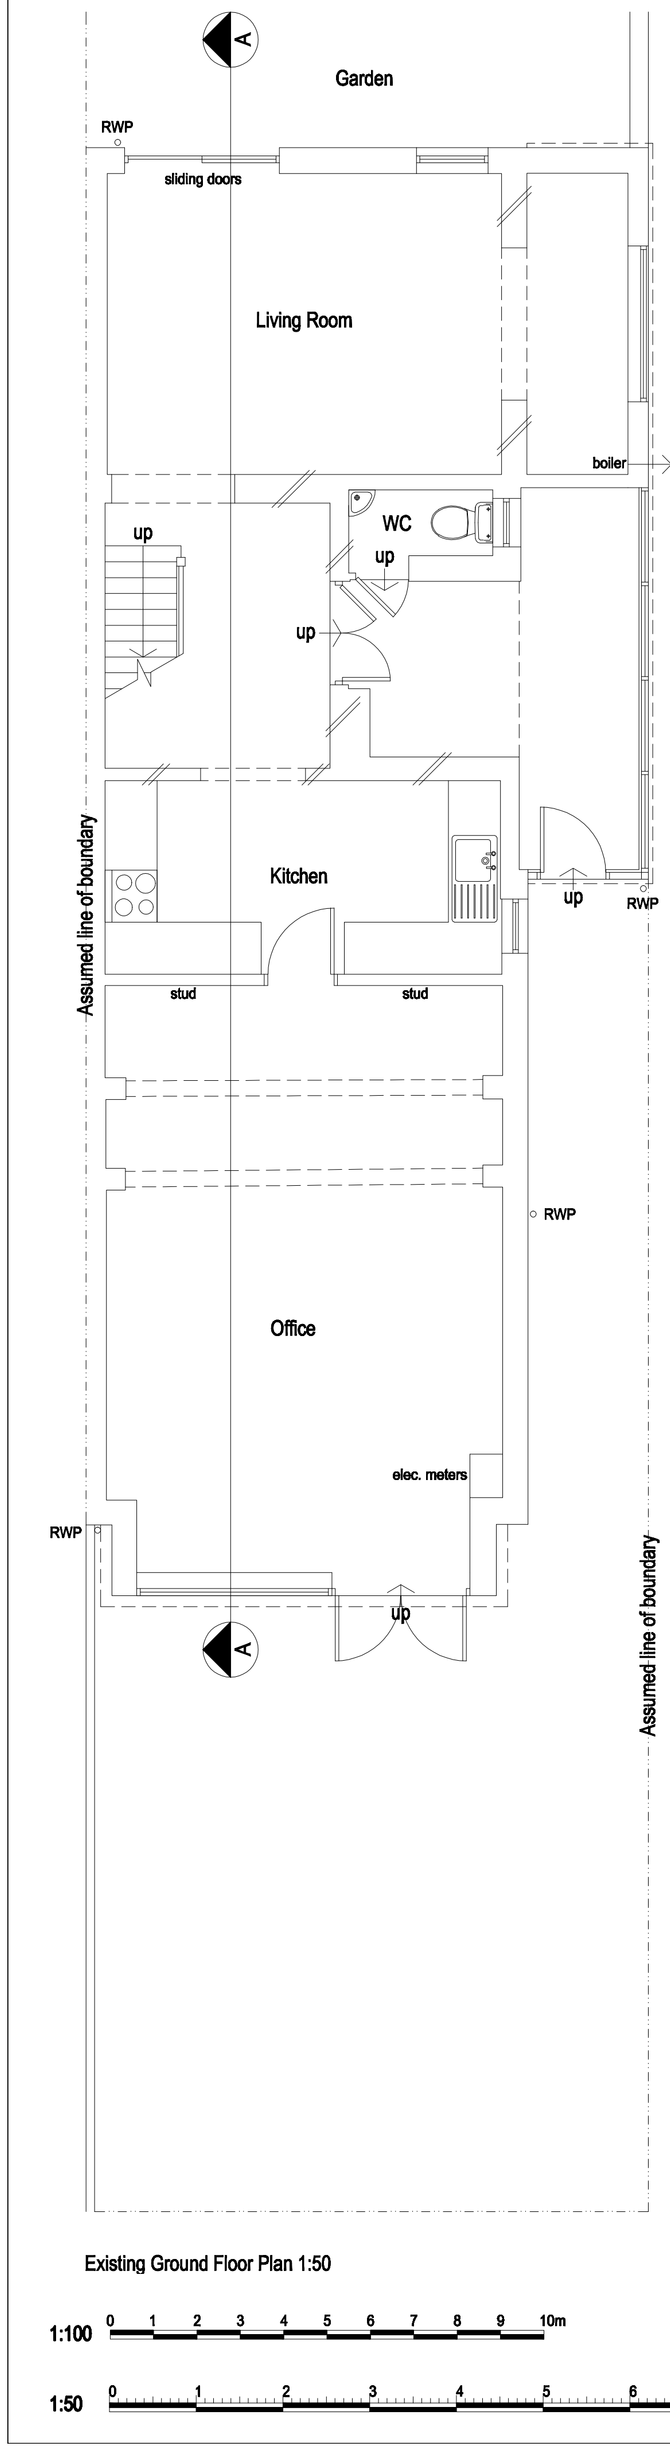

Existing First Floor Plan 1:50

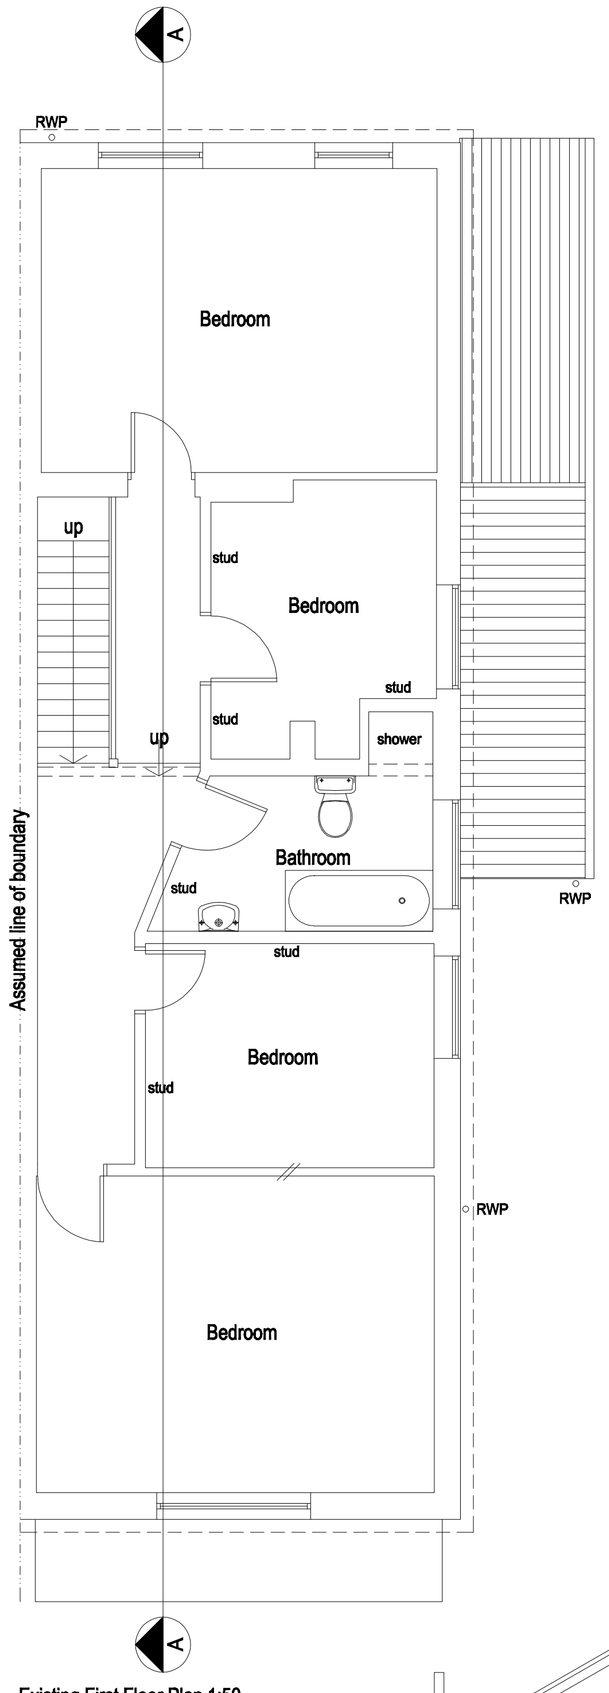


Location Plan 1:1250


1:1250 0 10 20 30 40 50 60 70 80 90 100




Existing Front Elevation 1:100

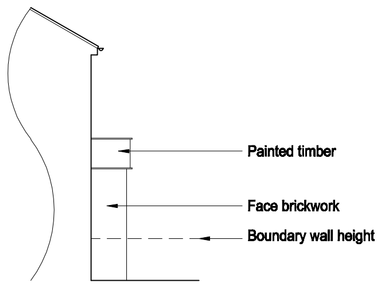

Existing Part Side Elevation 1:100

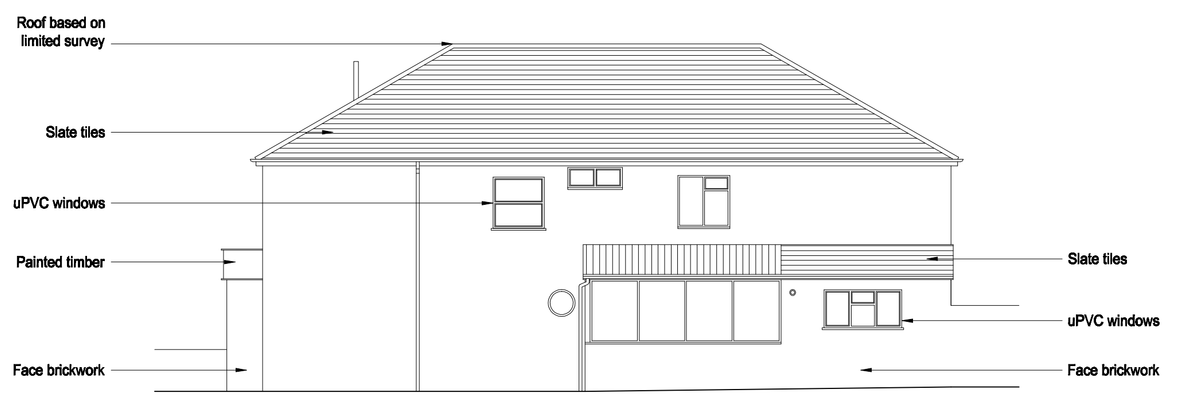

Existing Side Elevation 1:100

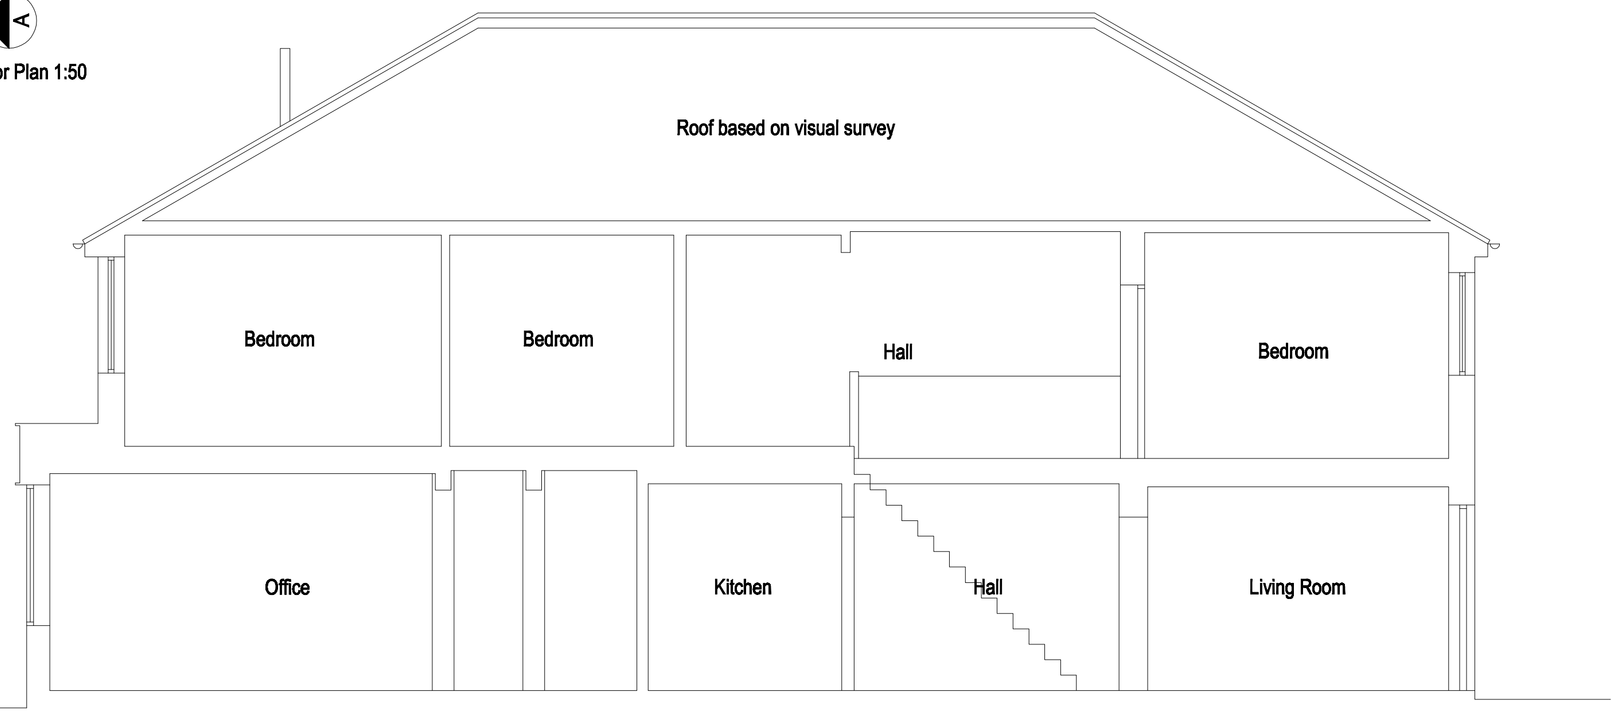

Existing Section A-A 1:50

1:100 0 1 2 3 4 5 6 7 8 9 10m

1:50 0 1 2 3 4 5 6 7 8 9 10m

amendments

bpm Architectural Services Limited

client: Maxx Media

project: 108 Park Road, Chandlers Ford, Eastleigh, Hants SO53 1HY

project ref: 1380 Drawing No. 01

drawing title: Existing plans, section and elevations

drawn by: T Deacon

date: Sep 15 scale: 1:50/100@ A1

www.bpmnet.co.uk
info@bpmnet.co.uk

Do not scale off drawing, check all dimensions on site before work is commenced

All goods materials workmanship to conform with current building regs BBS and COP's