

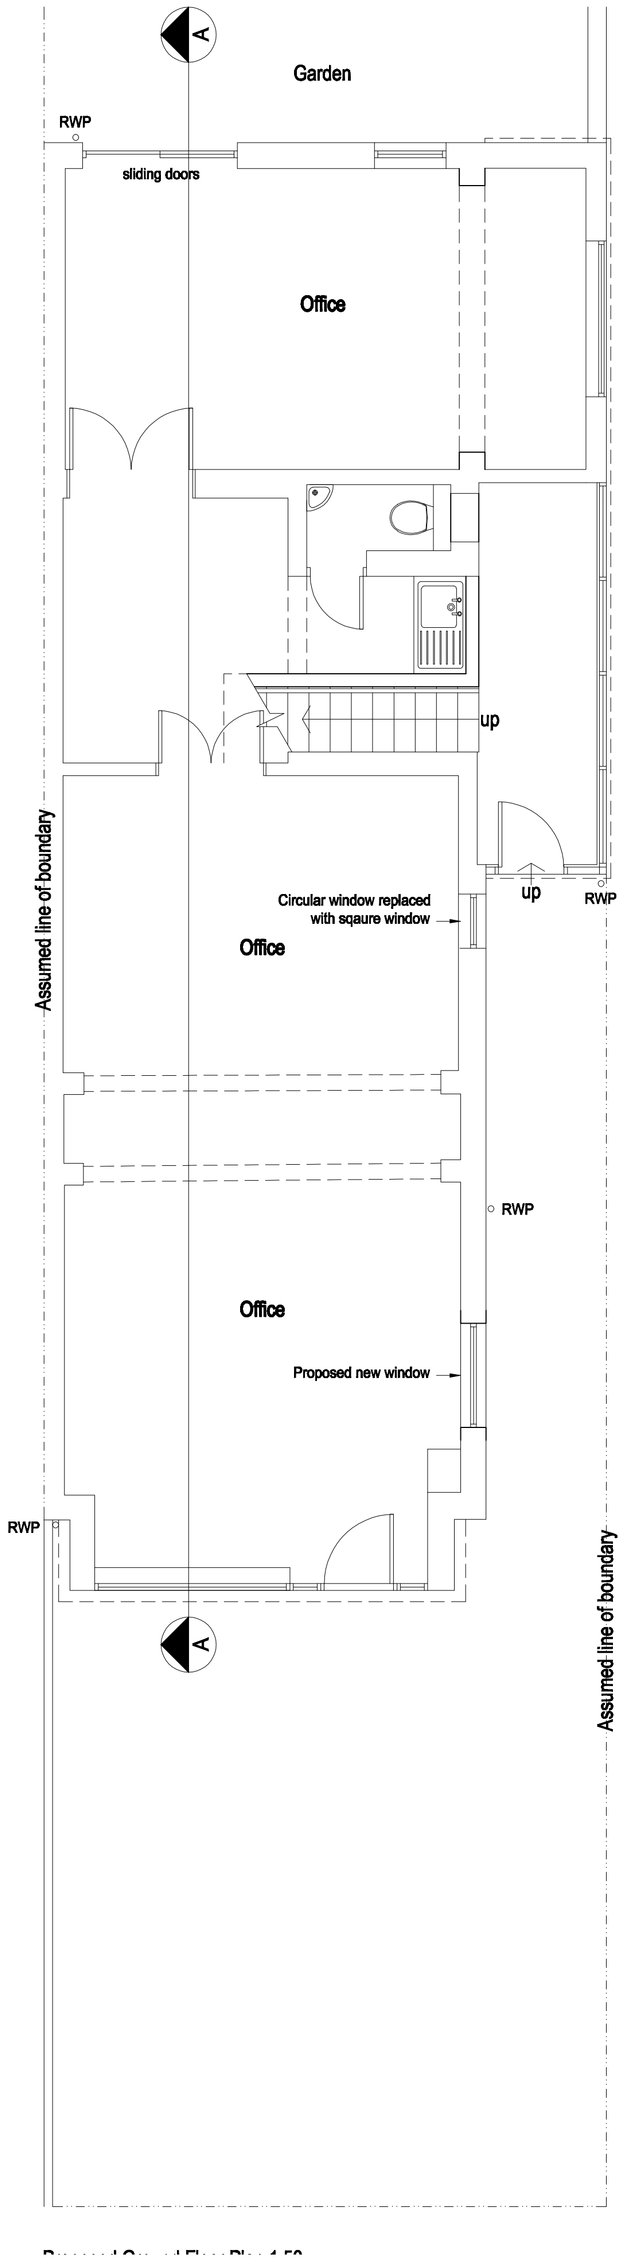


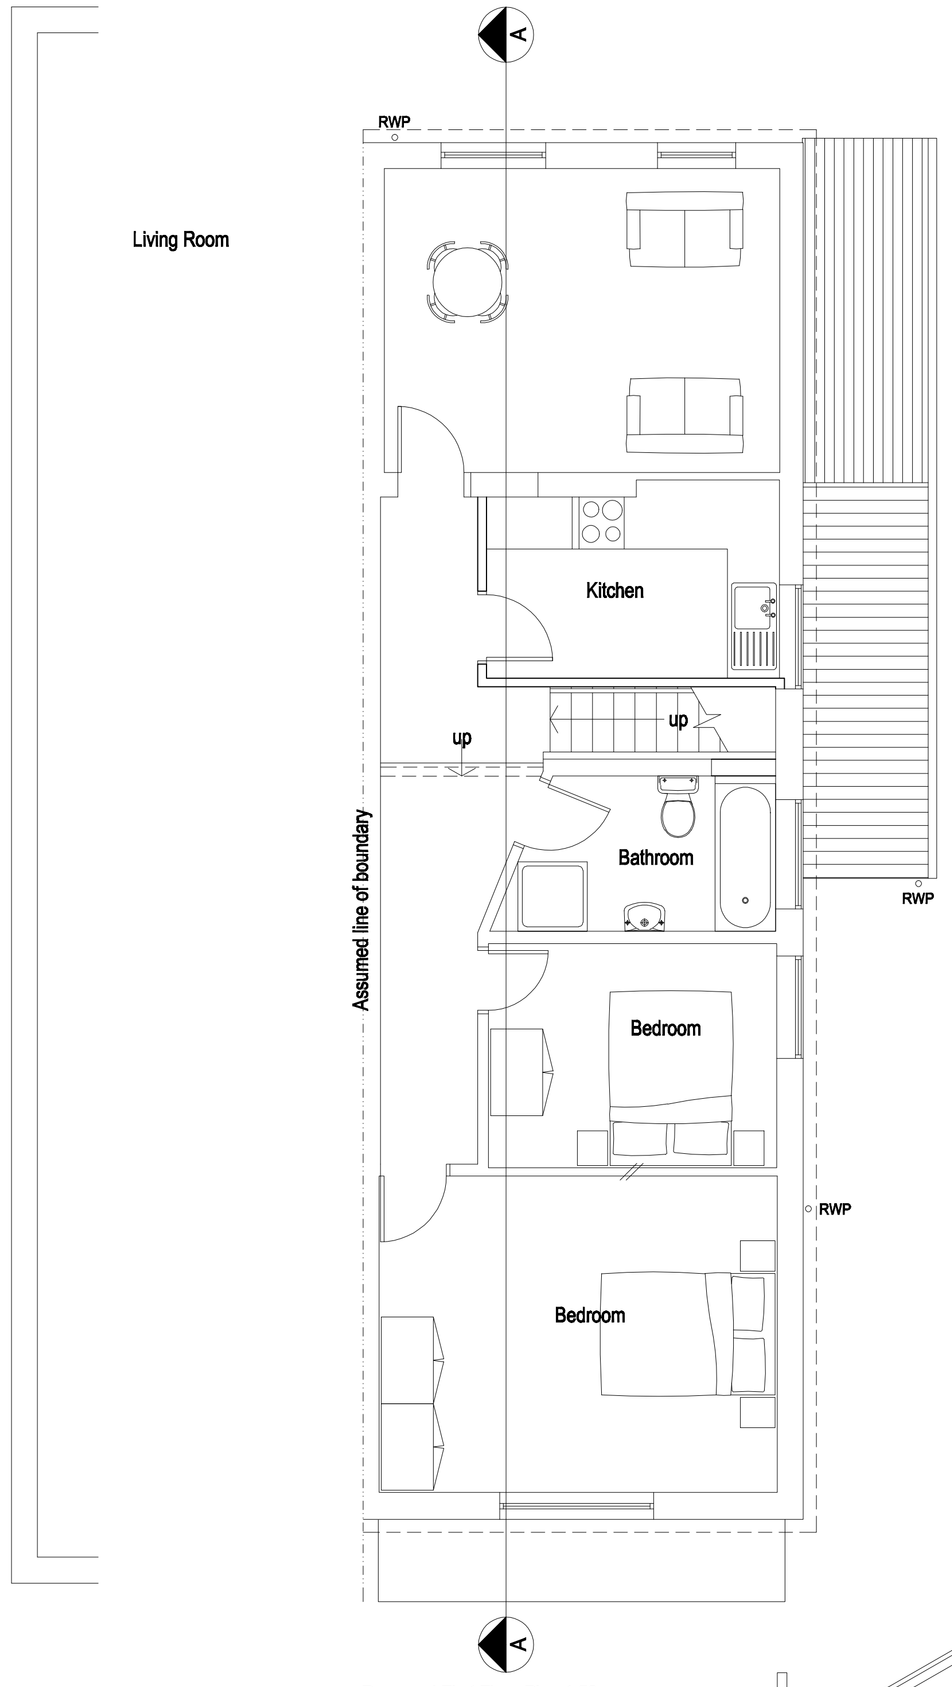

Proposed First Floor Plan 1:50

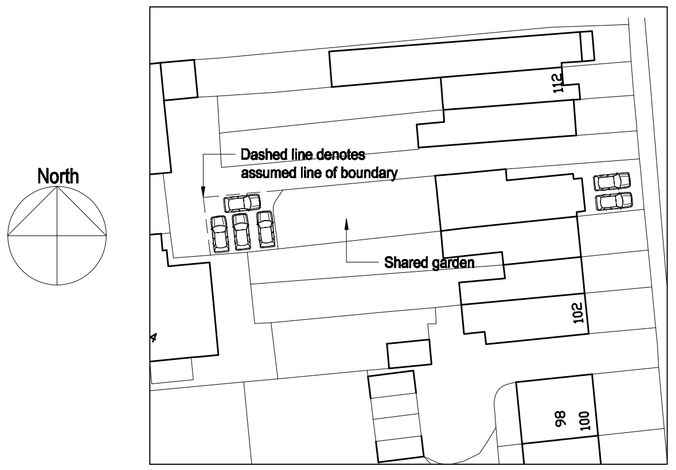


Block Plan 1:500


1:500 0 10 20 30 40 50m




Proposed Front Elevation 1:100

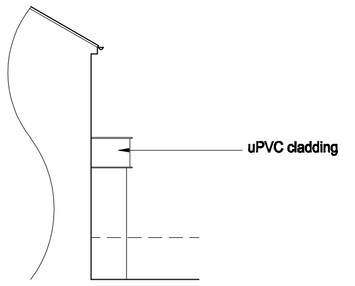

Proposed Part Side Elevation 1:100

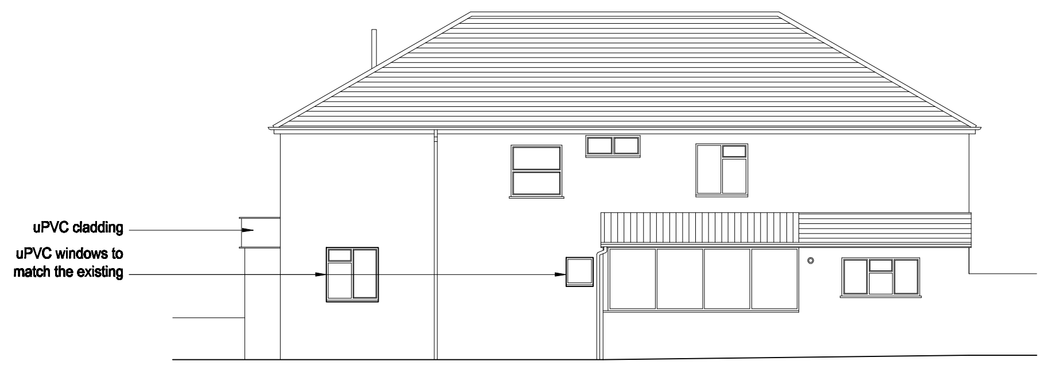

Proposed Side Elevation 1:100

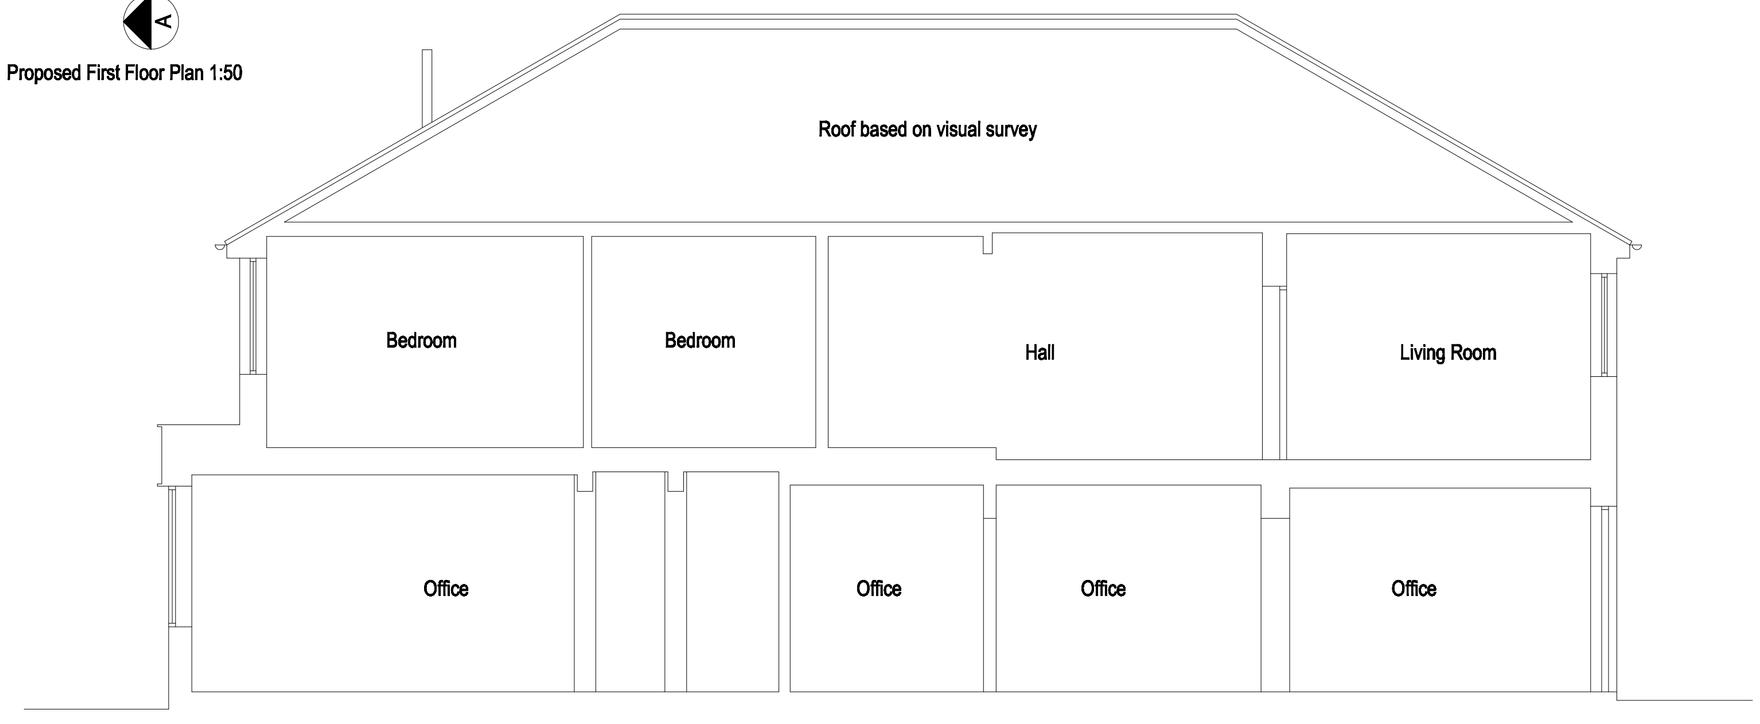

Proposed Section A-A 1:50

1:100 0 1 2 3 4 5 6 7 8 9 10m

1:50 0 1 2 3 4 5 6 7 8 9 10m

No elevational changes to rear

amendments

bpm Architectural Services Limited

client: Maxx Media

project: 108 Park Road
Chandlers Ford
Eastleigh, Hants
SO53 1HY

project ref: 1380 Drawing No. 02

drawing title: Proposed plans, section and elevations

drawn by: C Darby

date: Sep 15 scale: 1:50/100@ A1

www.bpmnet.co.uk
info@bpmnet.co.uk

Do not scale off drawing, check all dimensions on site before work is commenced. All goods materials workmanship to conform with current building regs BSS and COPs