Rev.	Description	Date	Drn
B	Decking added to rear; Kitchen layout updated	24.06.15	EG
C	Materiality added	05.07.15	EG
D	Rear of 26 Shorts Road indicated along with overshadowing elements	25.09.15	EG
E	Obscure/clear windows shown to first floor (elevations & plan); Bedroom 4 changed to office; Sunpipe added to Bedroom 2	30.09.15	EG

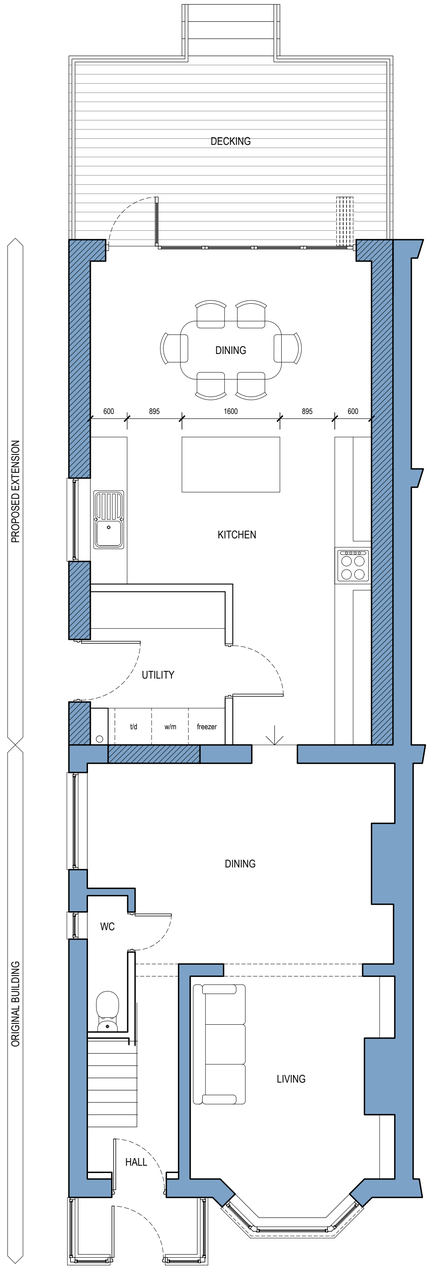

PROPOSED GROUND FLOOR PLAN Scale 1:50

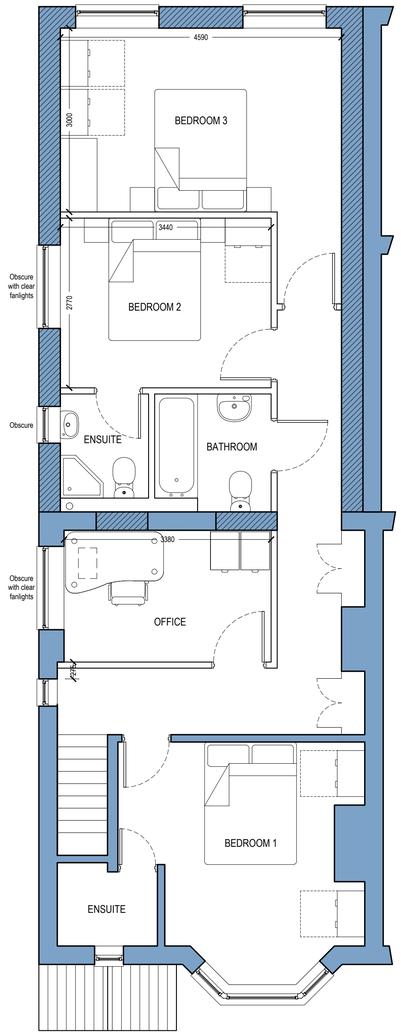

PROPOSED FIRST FLOOR PLAN Scale 1:50



PROPOSED FRONT ELEVATION Scale 1:50



PROPOSED REAR ELEVATION INC. OVERSHADOWING OF ADJOINING PROPERTY Scale 1:50



PROPOSED SIDE ELEVATION Scale 1:50

PROJECT
SHORTS ROAD

DRAWING TITLE
PROPOSED FLOOR PLANS & ELEVATIONS

Date	Drawn by	Scale		Drawing No.	Rev.
JUNE 15	EG	1:50	A1	003	E