EASTLEIGH BOROUGH COUNCIL

TOWN AND COUNTRY PLANNING ACT 1990: SECTION 192
(as amended by section 10 of the Planning and Compensation Act 1991)

TOWN AND COUNTRY PLANNING (DEVELOPMENT MANAGEMENT PROCEDURE) (ENGLAND) ORDER 2015: ARTICLE 39

CERTIFICATE OF LAWFUL PROPOSED USE OR DEVELOPMENT

Application number: U/15/76932

Eastleigh Borough Council hereby certify that on 22nd July 2015 the operations described in the First Schedule to this Certificate in respect of the land specified in the Second Schedule to this Certificate and edged red on the plan attached to this Certificate would have been lawful within the meaning of section 192 of the Town and Country Planning Act 1990 (as amended) for the following reason(s):

The council is satisfied that the proposed operations described in the First Schedule are permitted development under Class A and Class C of Part 1 of Schedule 2 to the Town and Country Planning (General Permitted Development) Order 2015.

Signed: _____ (Council's Authorised Officer)

Allan Richard Ward
Head of Legal and Democratic Services
On behalf of Eastleigh Borough Council

Date: 28th September 2015

FIRST SCHEDULE

2no. single storey rear extensions and conversion of garages and loft into habitable accommodation including installation of new windows and roof lights; as detailed in the application and on the drawings submitted with the application which are labelled drawing number "PL/01" and "PL02" and which number two pages in length.

SECOND SCHEDULE

15 Larch Close, West End, Southampton SO30 3RB

Notes

1. This certificate is issued solely for the purpose of section 192 of the Town and Country Planning Act 1990 (as amended).

2. It certifies that the operations specified in the First Schedule taking place on the land described in the Second Schedule would have been lawful on the specified

date and therefore would not have been liable to enforcement action under section 172 of the 1990 Act on that date.

3. This certificate applies only to the extent of the operations described in the First Schedule and to the land specified in the Second Schedule and identified on the attached plan. Any operations which are materially different from those described or which relate to other land may render the owner or occupier liable to enforcement action.

4. The effect of the certificate is also qualified by the proviso in section 192(4) of the 1990 Act, which states that the lawfulness of a described use or operation is only conclusively presumed where there has been no material change, before the use is instituted or the operations are began, in any of the matters relevant to determining such lawfulness.

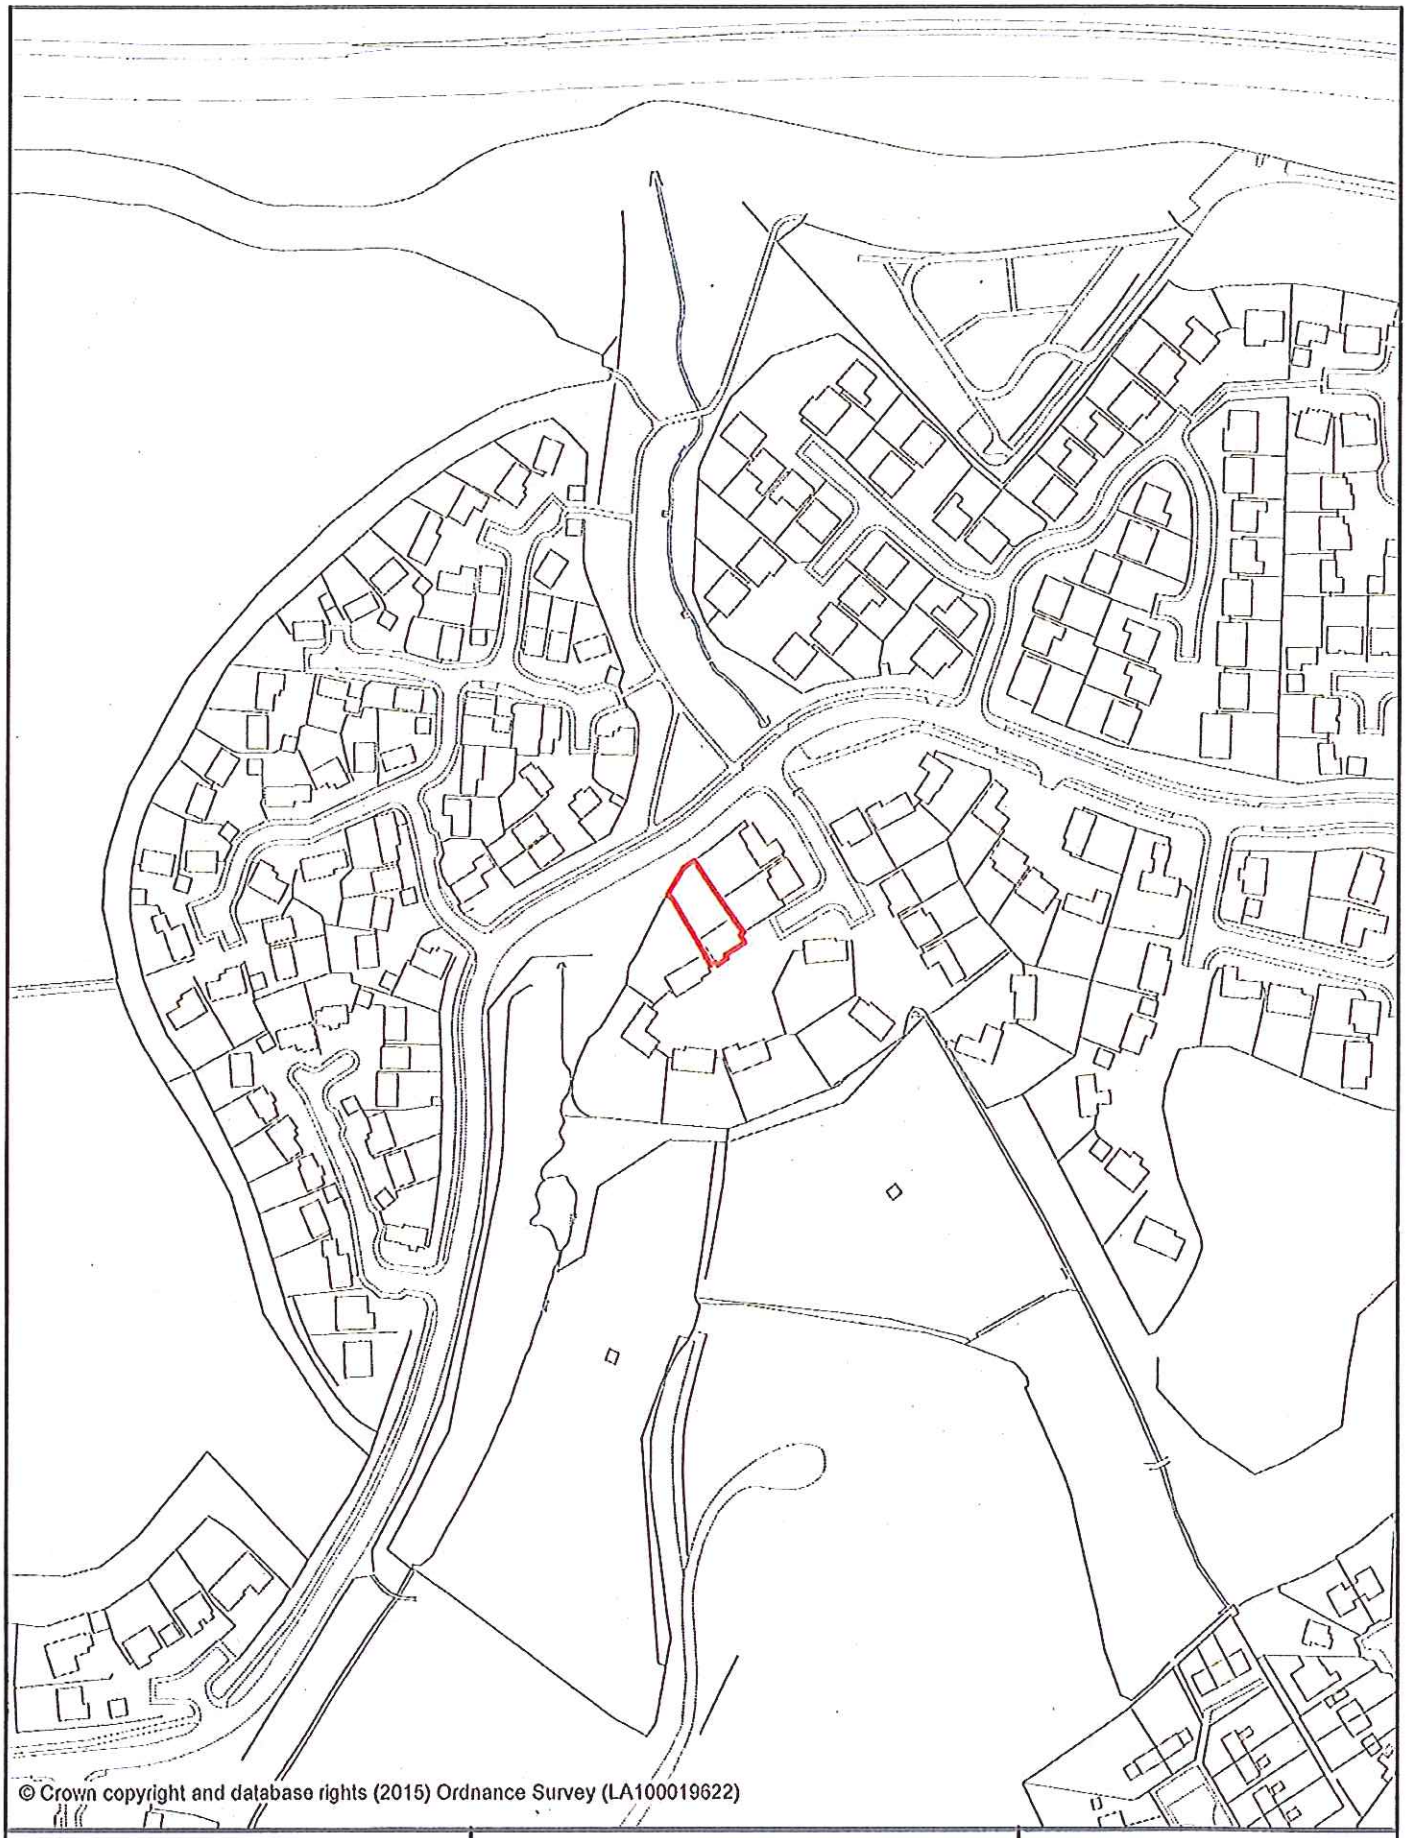

© Crown copyright and database rights (2015) Ordnance Survey (LA100019622)

EASTLEIGH BOROUGH COUNCIL

U/15/76932

Title:

15 LARCH CLOSE,
WEST END,

SOUTHAMPTON.
SO30 3RB.

Scale:
1:2500

Map Ref:
SU4615SE

Date:
24/09/2015

N