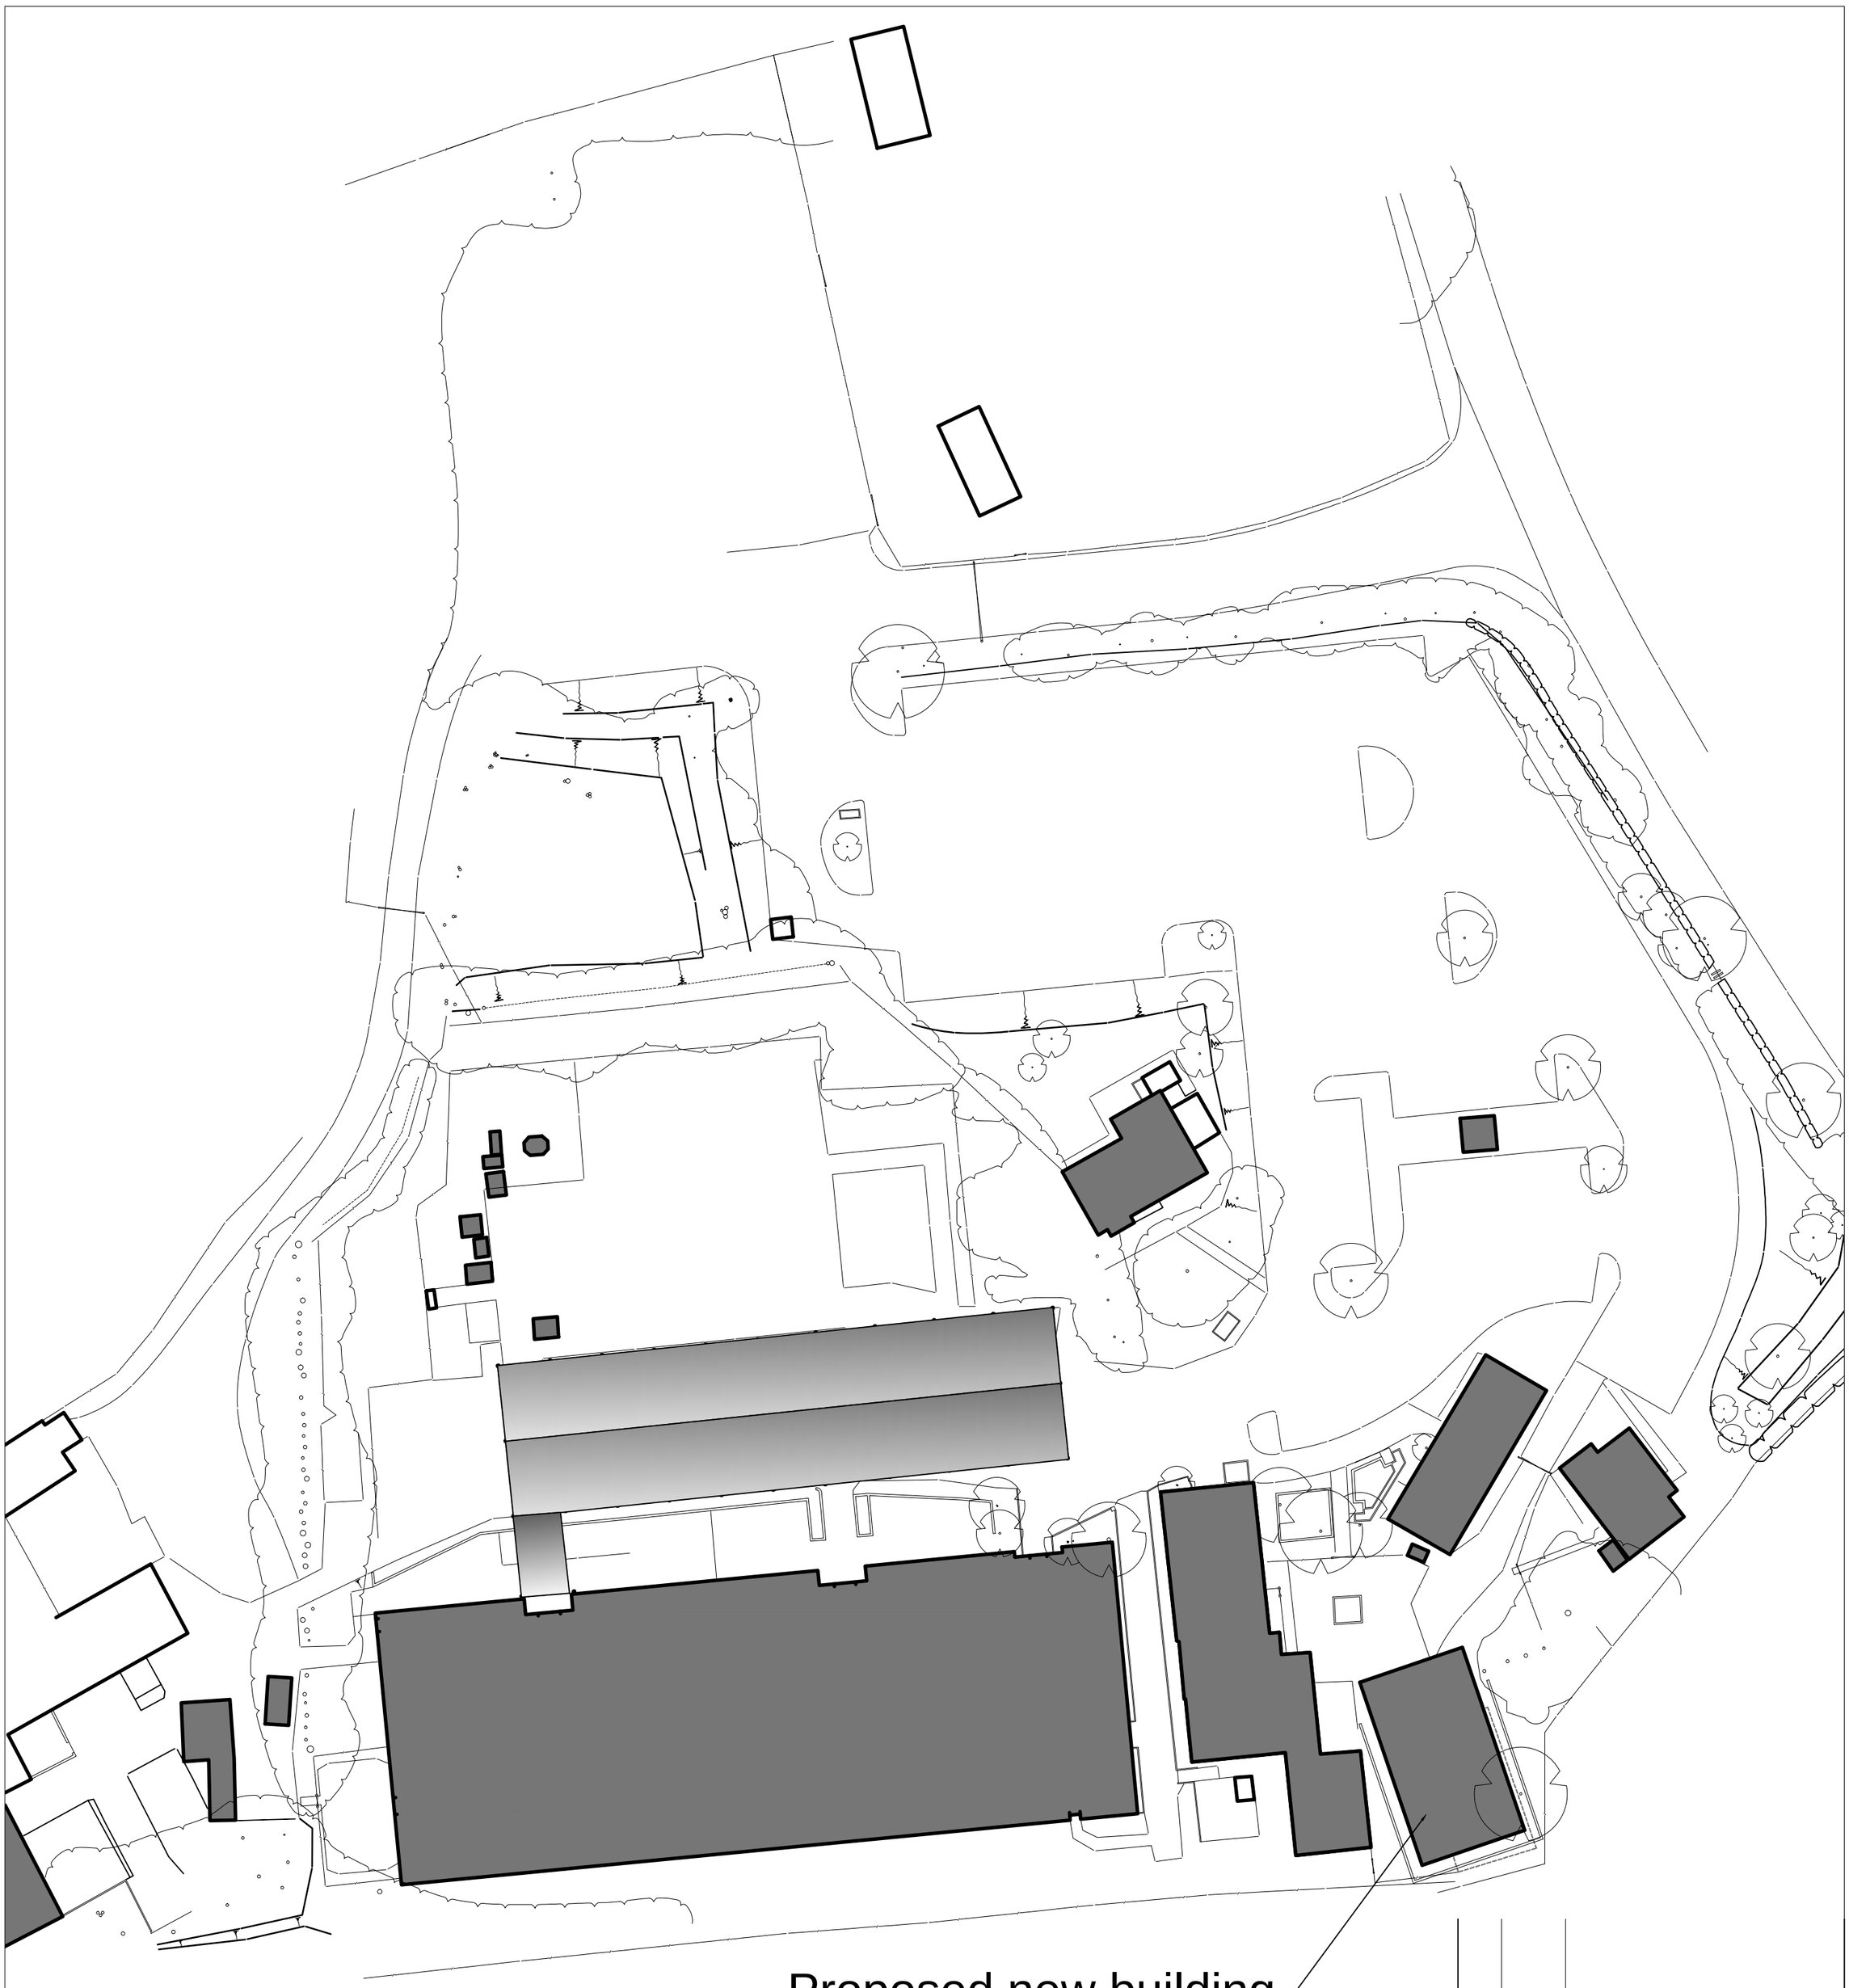


PROPOSED BLOCK PLAN

0m 20m 40m 60m 80m

Rev	Date	Notes

PROPOSED BLOCK PLAN

ARCHITECTS
The Sail Loft, Limehouse Court, 3-11 Dod Street, London E14 7EQ - Tel: 020 7536 2100 Fax: 020 7538 4442
initial.surname@lbfarchitects.co.uk www.lbfarchitects.co.uk

Project:
FAIR OAK GARDEN CENTRE
WINCHESTER ROAD
EASTLEIGH, HAMPSHIRE
SO50 7HD

Client:
FAIR OAK GARDEN CENTRE

Drawing:
PROPOSED BLOCK PLAN

Scale:	Drawn:	Checked :	Date :
1:500@A2	KIH	DJF	JUNE 2015

Drg no:	Rev :
2014-090-103	

DO NOT SCALE FROM THIS DRAWING. ALL DIMENSIONS TO BE CHECKED ON SITE.
REFER ANY DISCREPANCIES TO ARCHITECT. THIS DRAWING IS SUBJECT TO COPYRIGHT.