


As Proposed Street Scene @ 1:100


Existing Bungalow to be Demolished

Proposed House to be set approx. 700mm lower than existing ground floor

Existing Garage to be Demolished

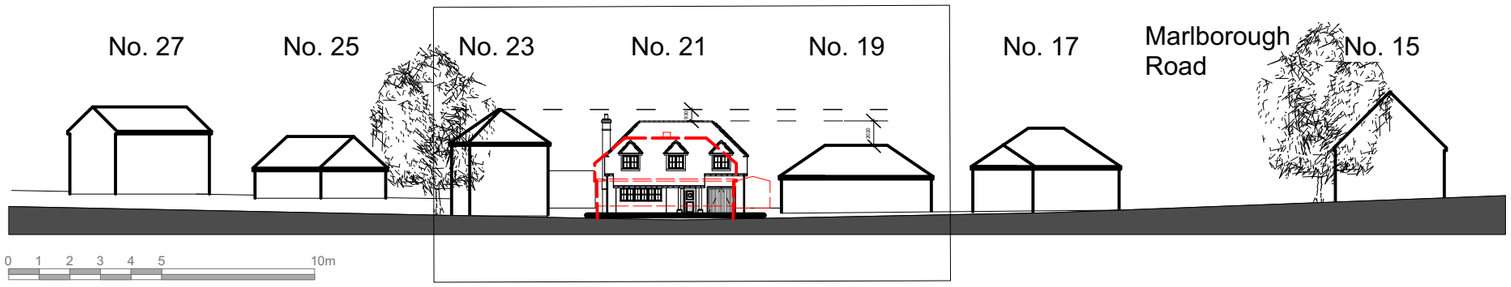

As Proposed Street Scene @1:500

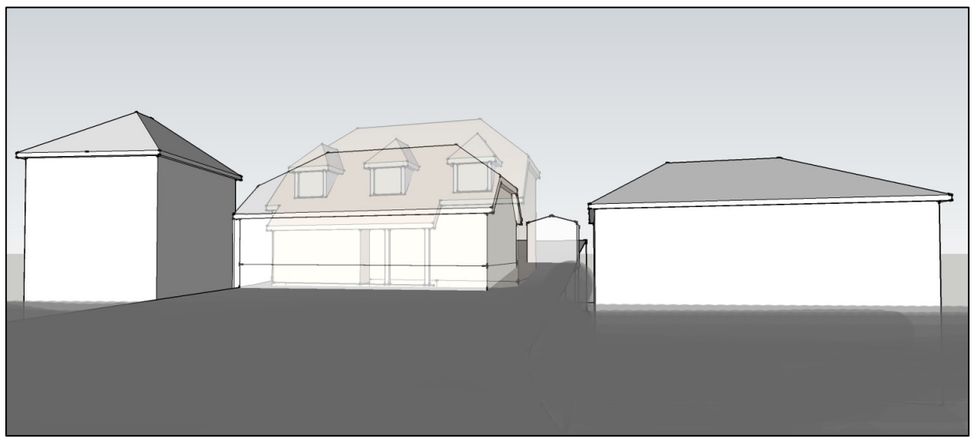

3D View

CLIENT:
Mr D. Jupe

PROJECT:
21 Western Road,
Chandlers Ford

DRAWING:
As Proposed
Street Scene

SCALE: **1:100**
1:500 @ A3

DWG NO: **1828/P08**

DATE: **May 15**

REV: **A**

PRO VISION
PLANNING & DESIGN

Grosvenor Court, Winchester Road, Ampfield, Winchester, Hants. SO51 9BD
Tel: 01794 368 698 Fax: 01794 368 637

St Mary's House, 40 London Road, Newbury, Berkshire. RG14 1LA
Tel: 01635 40184 Fax: 01635 41459