

REAR ELEVATION

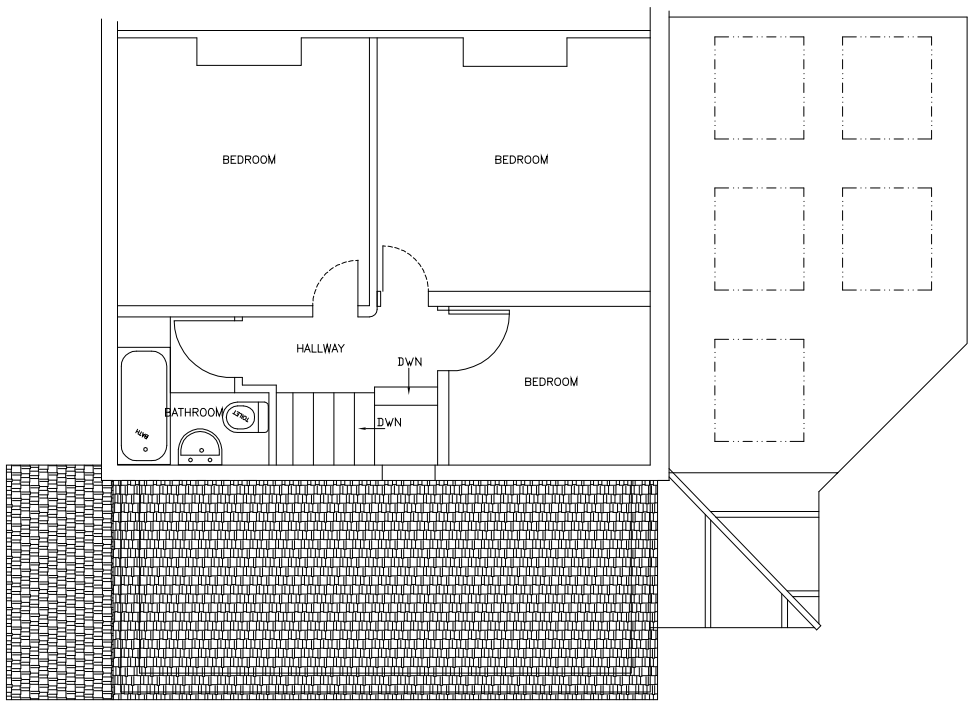

FIRST FLOOR PLAN



FRONT ELEVATION

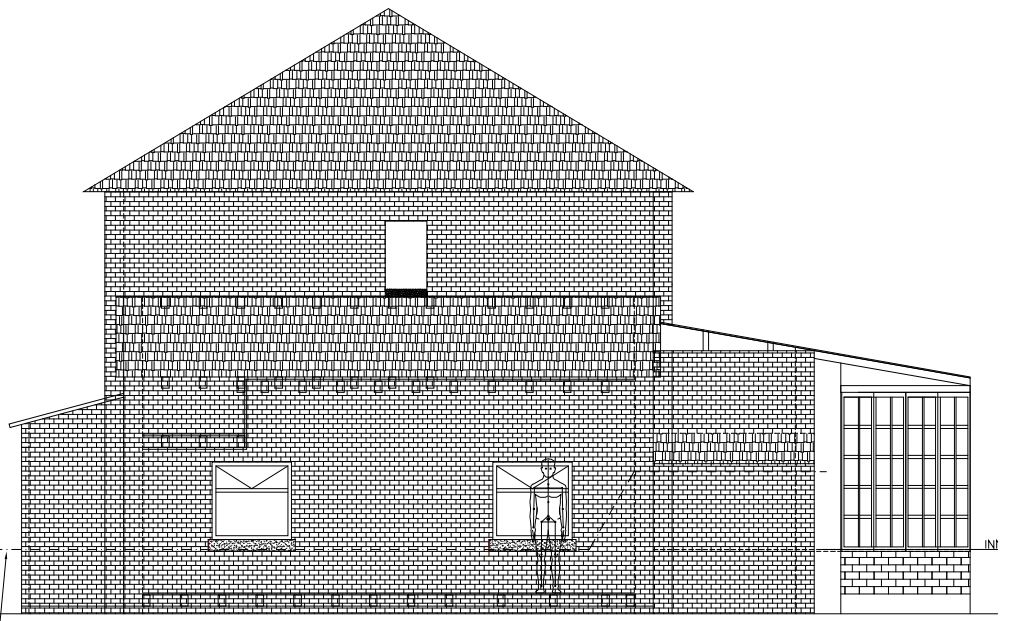

SIDE ELEVATION

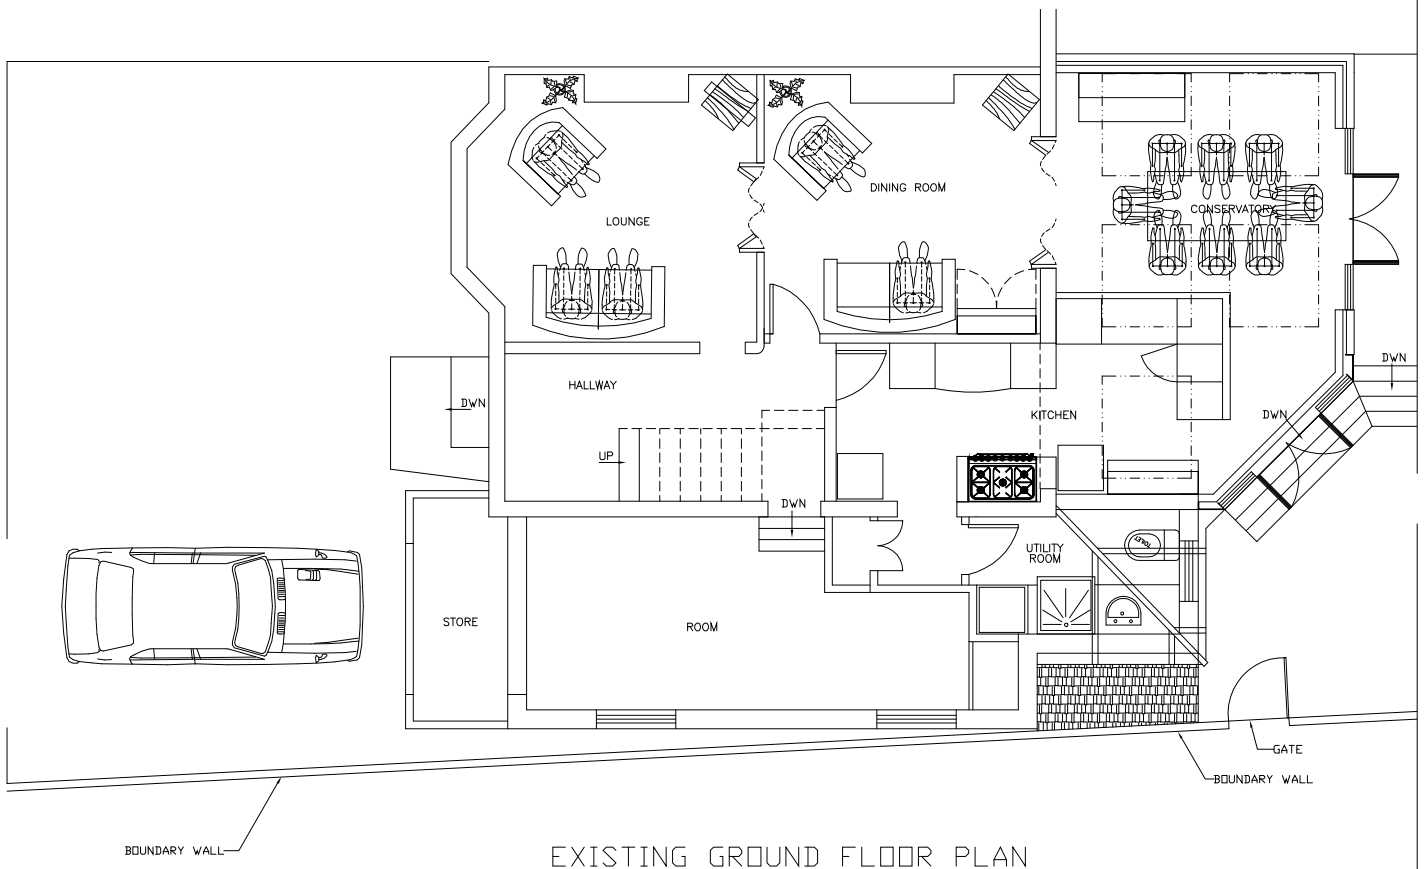

EXISTING GROUND FLOOR PLAN
REMAINS UNCHANGED

0 1 2 3 4 5 MTRS

SCALE

TITLE
SPRINGFIELD EXISTING
GENERAL ARRANGEMENT

APPLICANT
MR S.LEE
SPRINGFIELD, UPPER NORTHAM DRIVE
HEDGE END, SOUTHAMPTON, SO30 4BG

DRAWING No. SF-SE-GA-E
SCALE 1:100 (A3)
SHEET No. 1 OF 1
DIMENSIONS IN MILLIMETERS

ISSUE	MOD.	DATE
01	-	23.08.2015

MODIFICATIONS

DATE 23.08.2015
DRAWN S.LEE