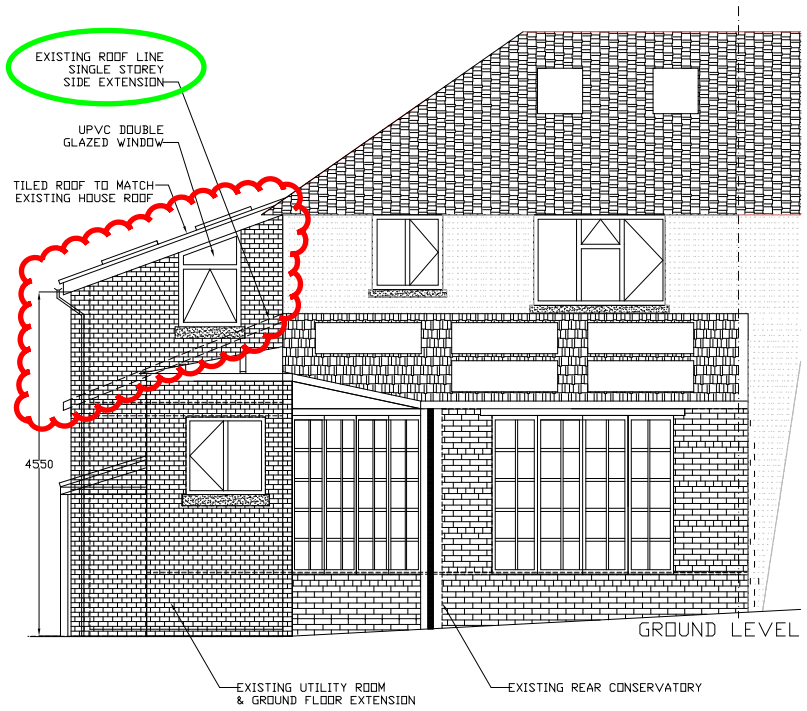

REAR ELEVATION

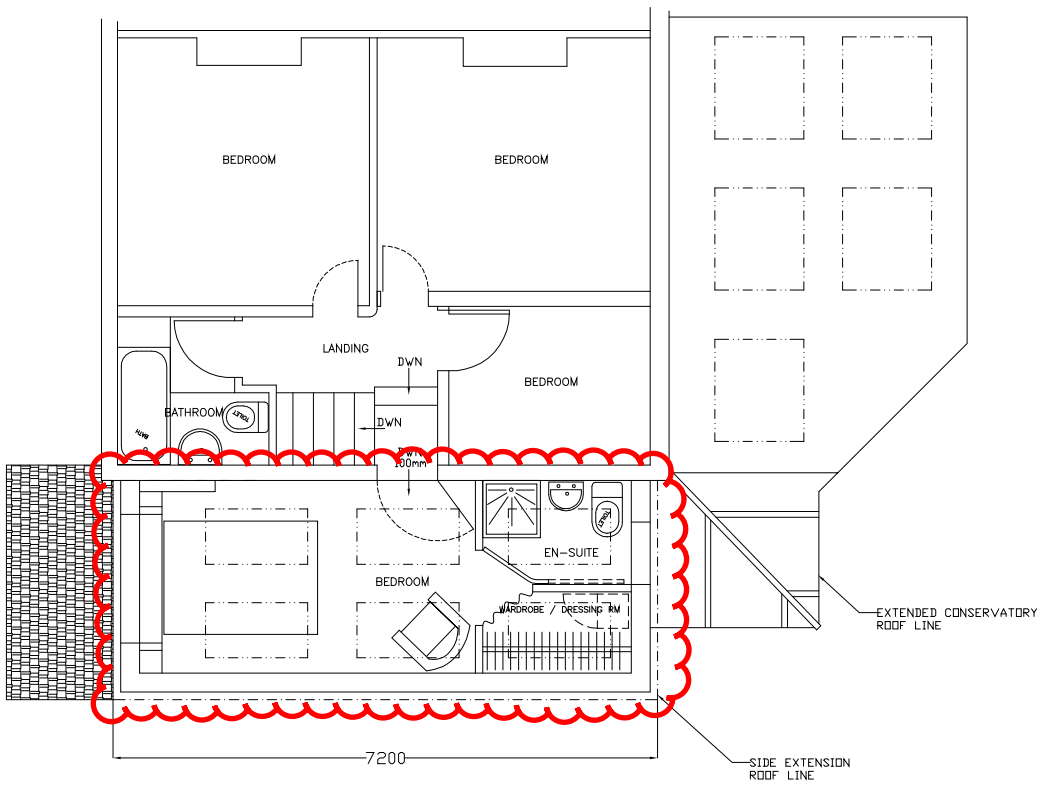

FIRST FLOOR PLAN
(NEW FIRST FLOOR BEDROOM)

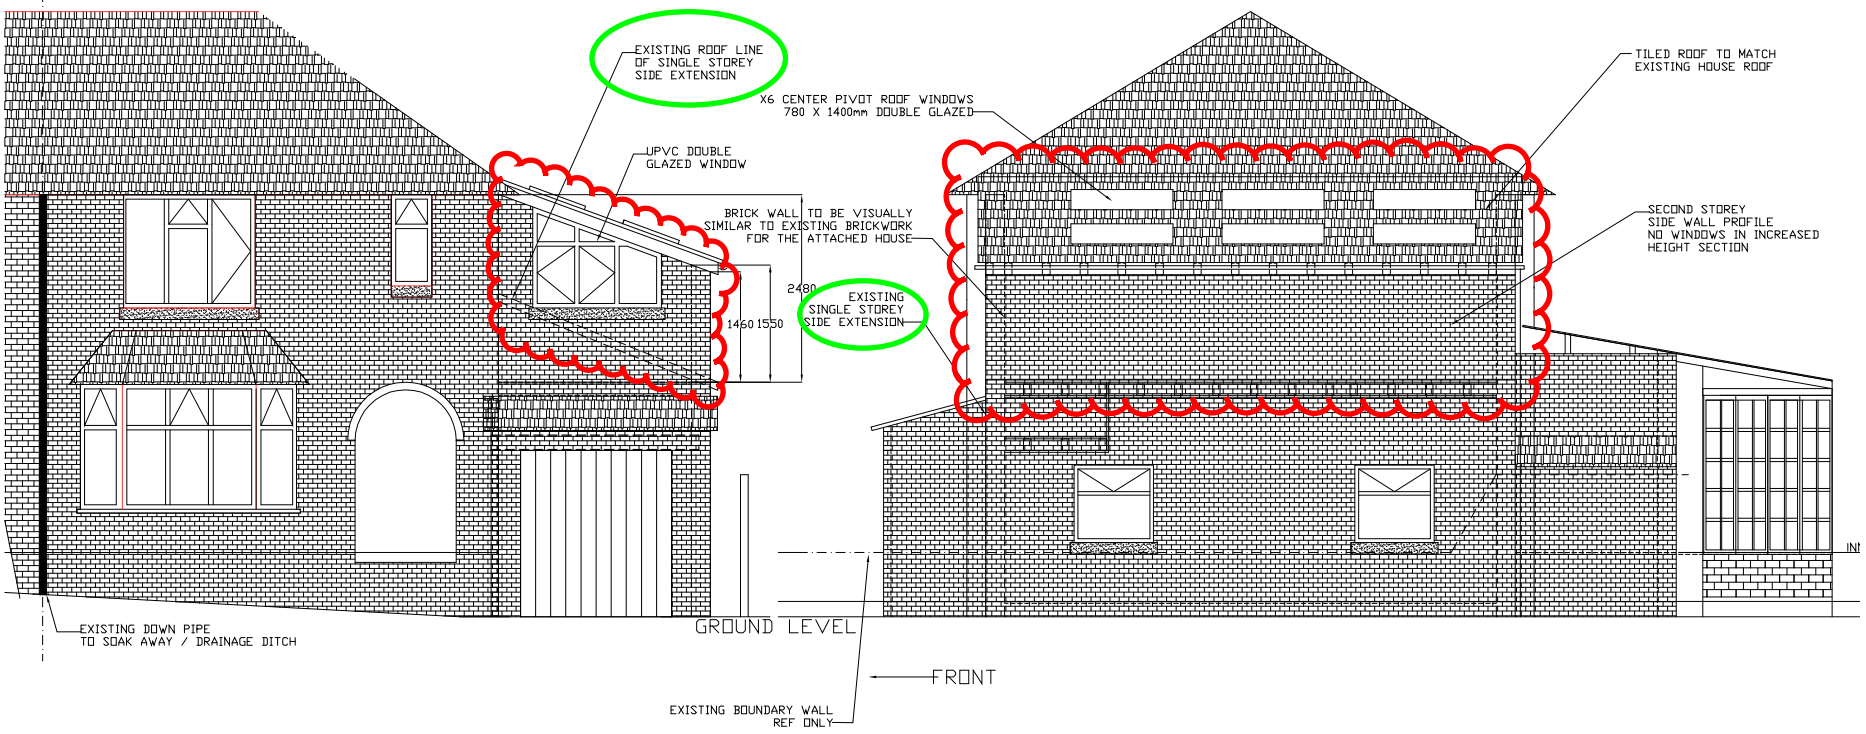

FRONT ELEVATION

SIDE ELEVATION

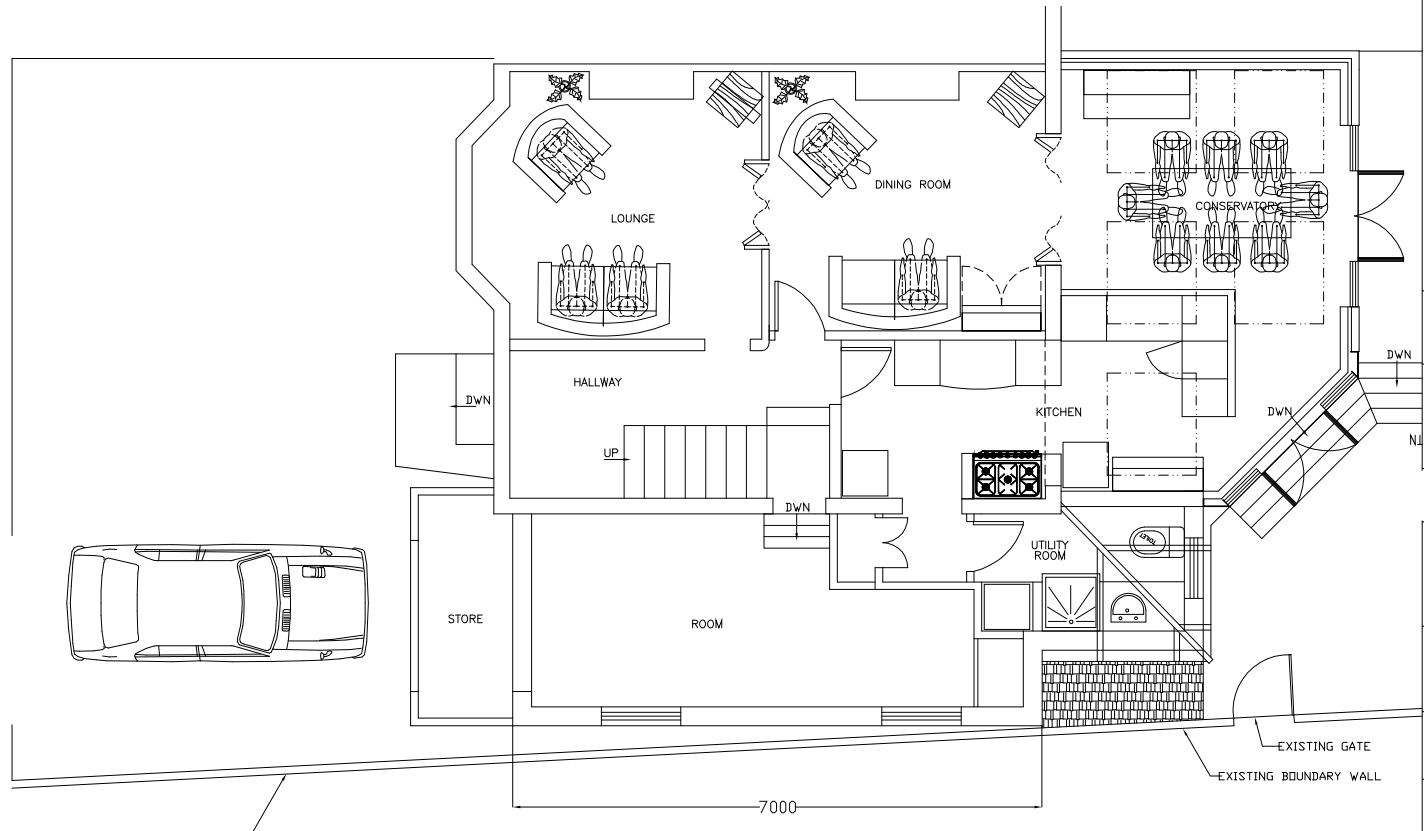

EXISTING GROUND FLOOR PLAN
REMAINS UNCHANGED

0 1 2 3 4 5 MTRS

SCALE

TITLE
SIDE EXTENSION PROPOSAL
GENERAL ARRANGEMENT

APPLICANT
MR S.LEE
SPRINGFIELD, UPPER NORTHAM DRIVE
HEDGE END, SOUTHAMPTON, SO30 4BG

DRAWING No. SF-SE-GA
SCALE 1:100 (A3)
SHEET No. 1 OF 1
DIMENSIONS IN MILLIMETERS

06	D	27.10.09	MOD E RE-DESIGNED, SINGLE STOREY ROOF. CONSERVATORY EXTENSION ADDED DATE : 16.01.2010
05	C	16.04.09	MOD D RE-DESIGNED, NEW ROOF LINE & STEPPED BACK 1st FLOOR DATE : 27.10.09
04	B	20.03.09	MOD C RE-DESIGNED NEW ROOF LINE DATE : 16.04.09
03	A	16.03.09	MOD B STEPS FROM KITCHEN TO GARDEN ADDED DATE : 20.03.09
02	-	09.01.09	MOD A WINDOWS IN EAST FACING SIDE ELEVATION REDUCED IN HEIGHT DATE : 16.03.09
01	-	15.12.08	MODIFICATIONS
ISSUE	MOD.	DATE	
09	G	25.07.15	MOD G TWO STOREY SIDE EXTN PROPOSAL DATE : 25.07.2015
08	F	25.02.10	MOD F SINGLE STOREY SIDE EXTN CONSERVATORY EXTN ROOF VELUX WINDOWS FORMAL ISSUE DATE : 25.02.2010
07	E	16.01.10	
ISSUE	MOD.	DATE	

DATE 21.08.08
DRAWN S.LEE