


NORTH ELEVATION

WEST ELEVATION


SOUTH ELEVATION

EAST ELEVATION

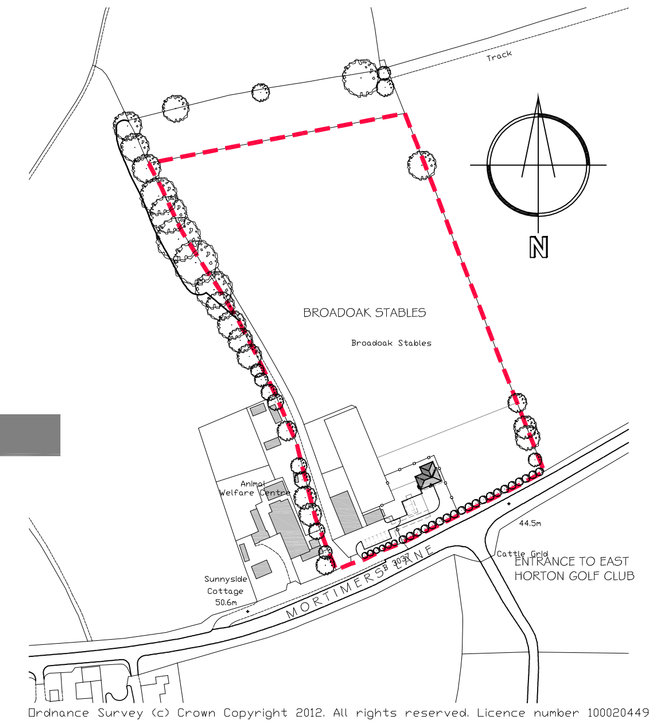


Ordnance Survey (c) Crown Copyright 2012. All rights reserved. Licence number 100020449

LOCATION PLAN SCALE : 1:2500

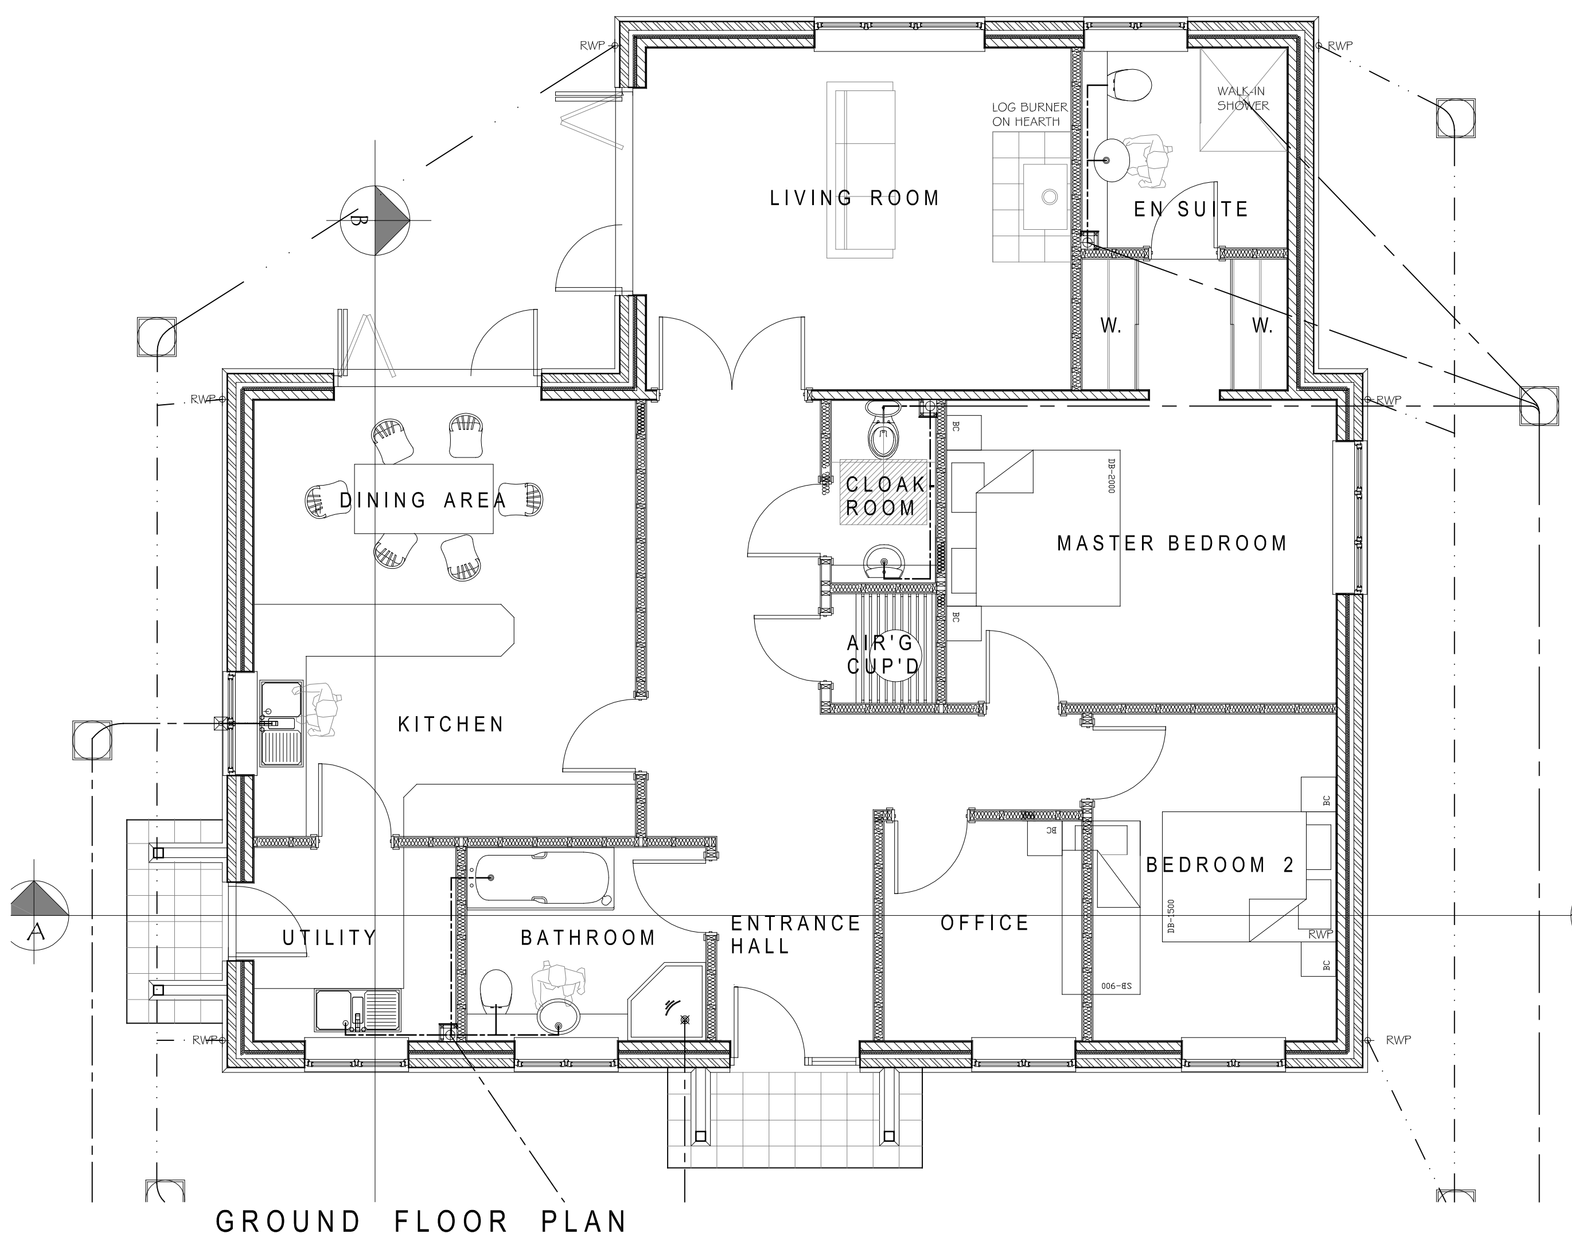

GROUND FLOOR PLAN

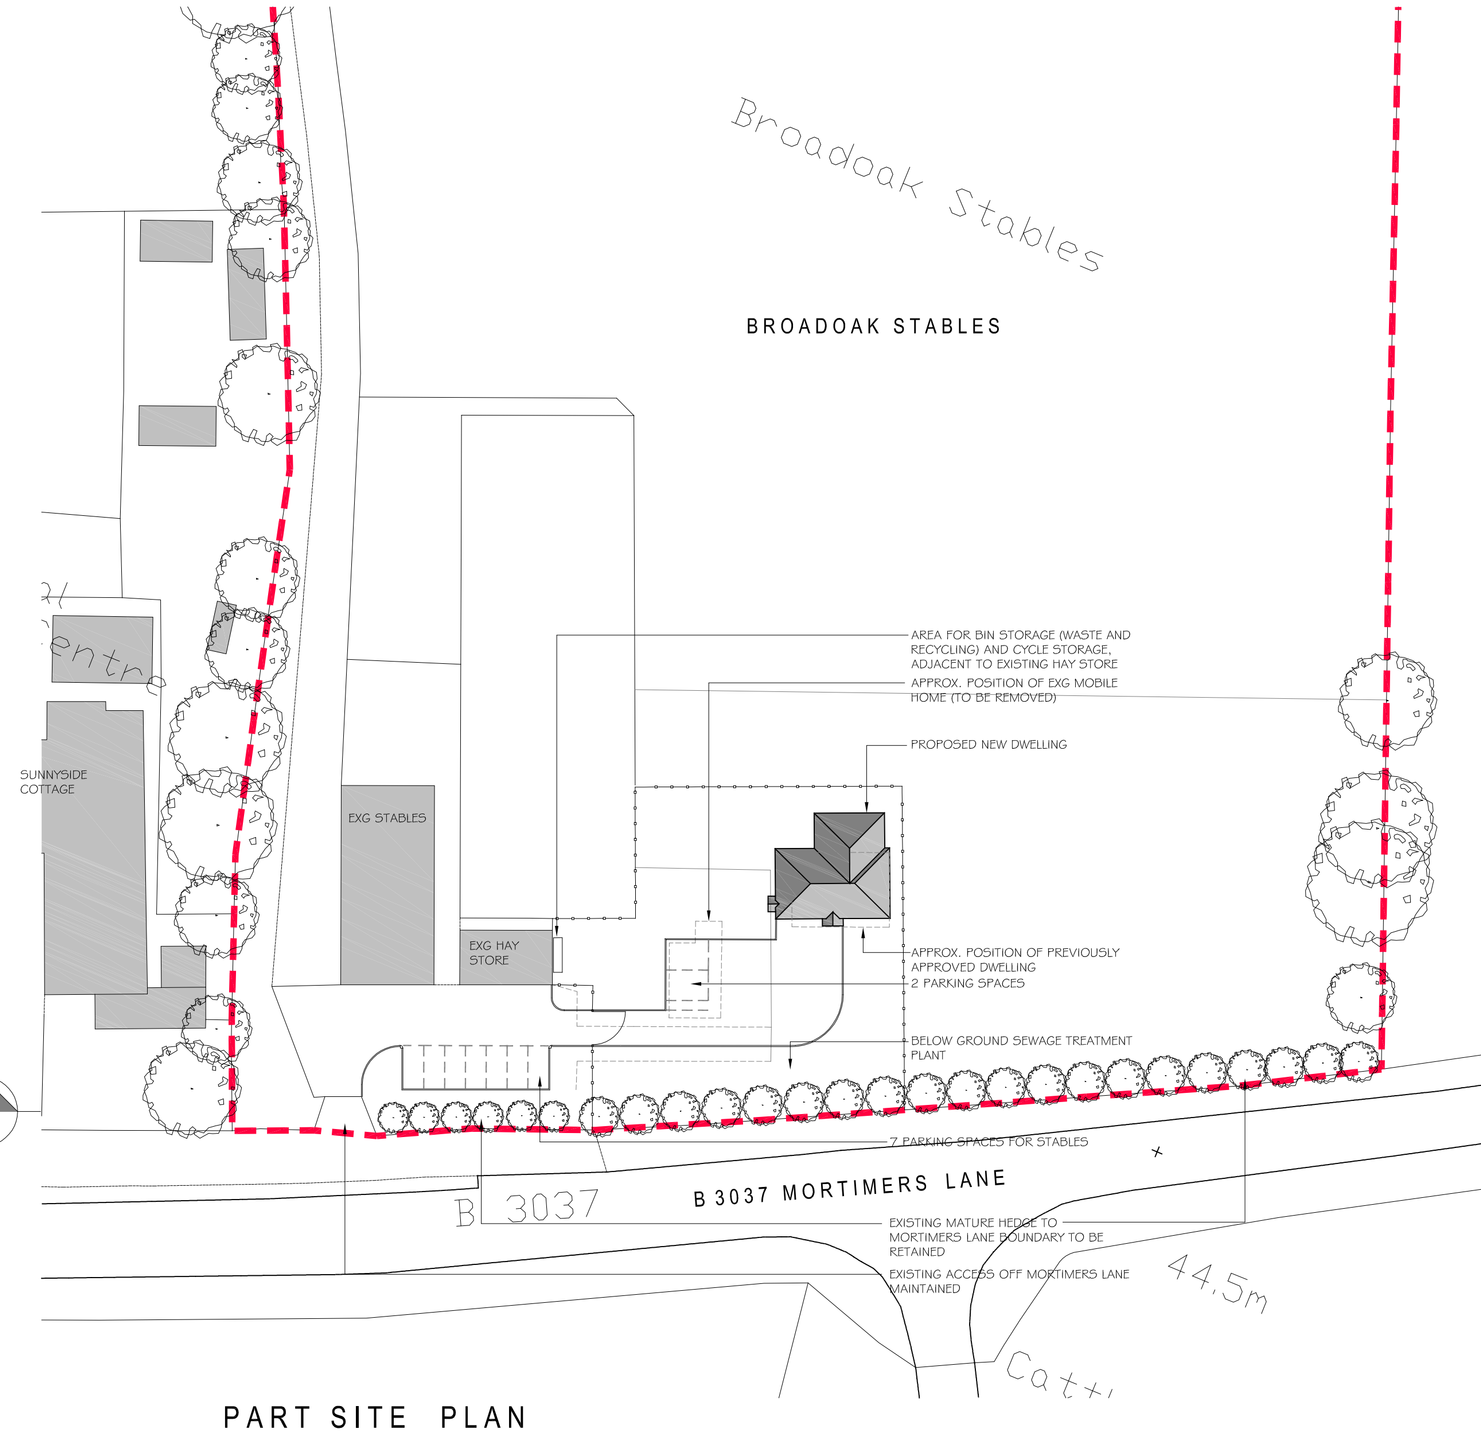

PART SITE PLAN

REV:	DATE:	DESCRIPTION:
A	12/12	DWELLING REDUCED IN SIZE

DO NOT SCALE THESE DRAWINGS. USE WRITTEN DIMENSIONS ONLY. ALL DIMENSIONS TO BE CHECKED ON SITE PRIOR TO COMMENCEMENT OF WORK.

PROPOSED FLOOR PLAN, ELEVATIONS & SITE PLAN

PLANNING

PROPOSED DEVELOPMENT
BROADOAK STABLES
MORTIMERS LANE
FAIR OAK
HAMPSHIRE

FOR: MR & MRS FOLEY

DATE:	DRAWN BY:	
MARCH 2012	GL	
SCALE: 1:50 & 1:100	CHECKED:	DATE CHECKED:
DRAWING NO. 155.001	REVISION A	STATUS: PRELIMINARY / FOR INFORMATION / FOR CONSTRUCTION