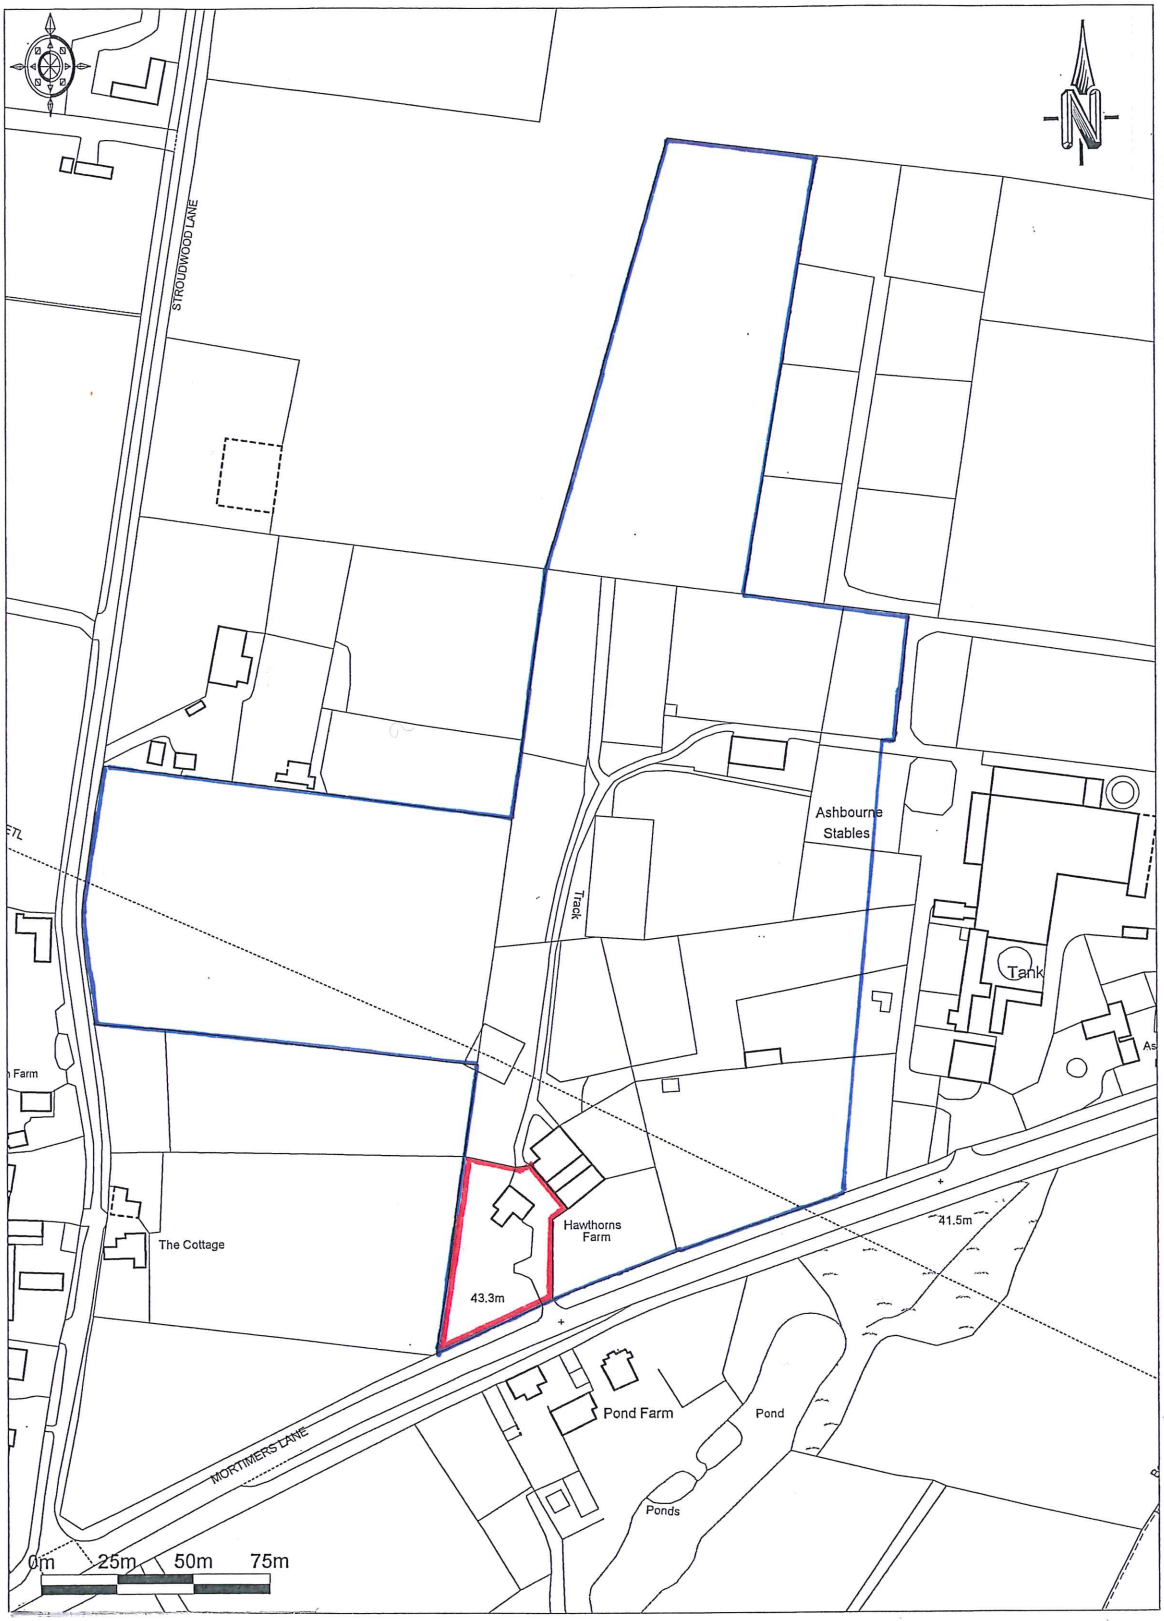

Based on the Ordnance Survey with the permission of HMSO Licence No. 100028555 © Crown copyright

= 100m

Scale 1 : 2500 @ A4

Also at: 1st Floor, Henry Wood House, 2 Riding House Street, London W1W 7FA. Tel: 0203 770 6794

SOUTHERN PLANNING PRACTICE

Youngs Yard, Churchfields, Twyford, Winchester SO21 1NN
Telephone: 01962 715770
Fax: 01962 715880

Email: info@southernplanning.co.uk
Web site: www.southernplanning.co.uk

TITLE: Site Location Plan

CLIENT: Mrs H Alnassar

PROJECT: Certificate of Lawfulness

DATE: 16/07/2015

PLAN NO: E/366/1/KB/001

Note: This drawing must not be scaled (except for planning purposes) all dimensions are to be checked on site before any work begins.