Do not scale from this drawing - All dimensions are to be checked on site and any discrepancies to be reported to the architect before construction commences.
If in doubt ask. © This drawing remains the property of Brook Morton Architecture and may not be copied without written authorisation.

Block Plan

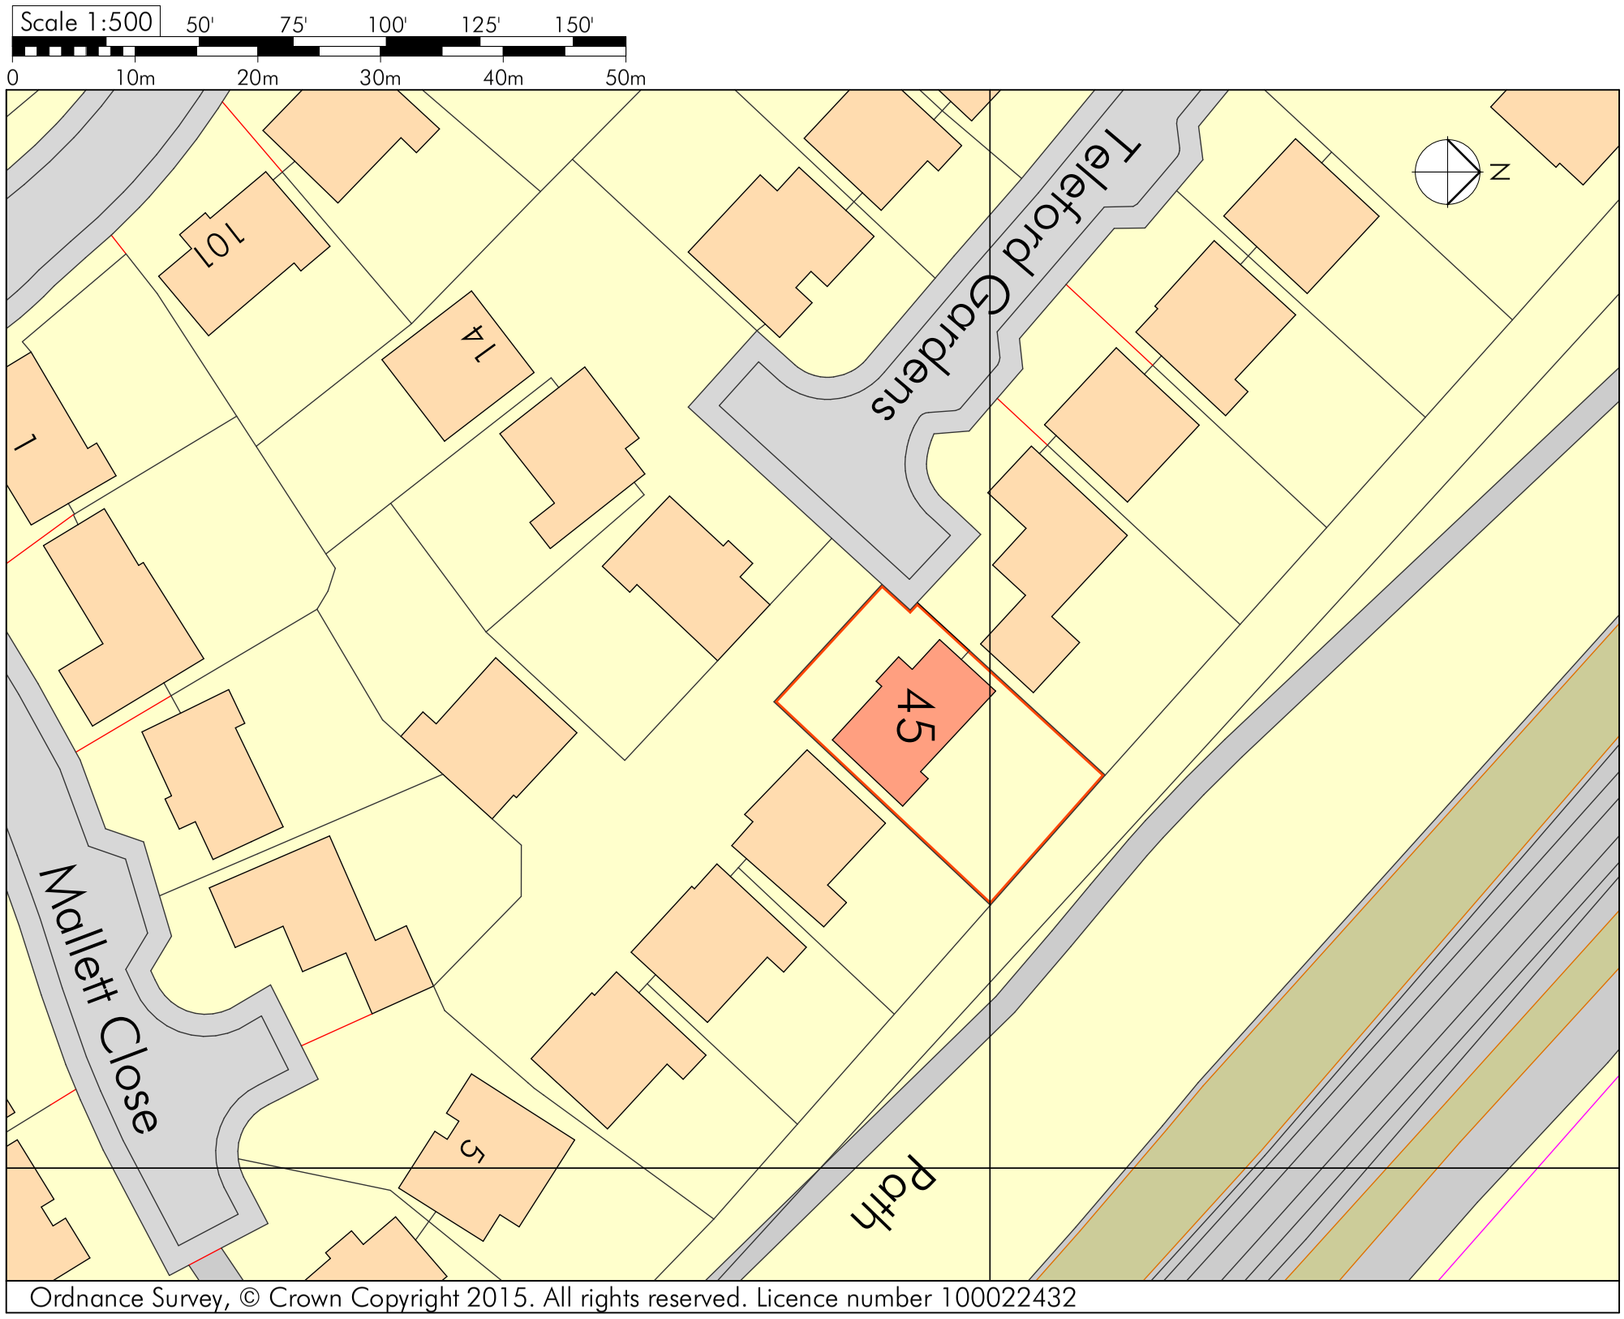

1:500

Ordnance Survey, © Crown Copyright 2015. All rights reserved. Licence number 100022432

Site Location Plan 1:1250

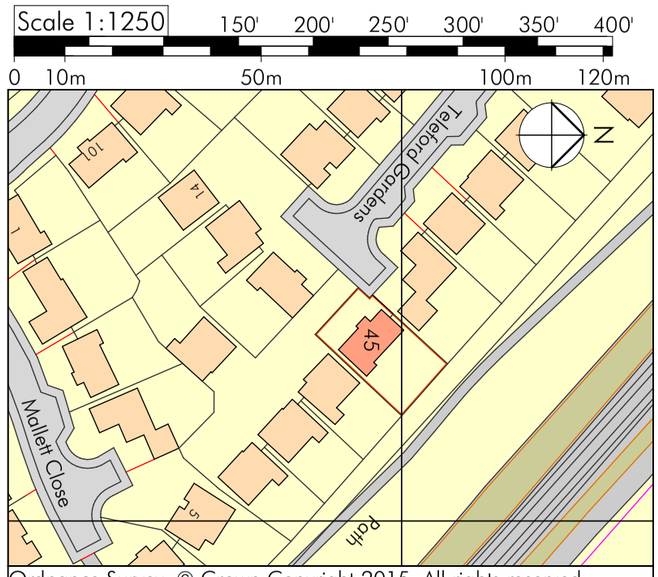

Ordnance Survey, © Crown Copyright 2015. All rights reserved.
Licence number 100022432

(A-29/07/2015-Planning Issue) Revisions

BROOK MORTON Architecture
57 Walker Gardens
Hedge End SO30 2RH
T:01489 781083
M:07881 911806
brookmorton@gmail.com
www.brookmorton.co.uk

Client	Neal and Kate Millstein	Initial issue	29th July 2015
Project	45 Telford Gardens, Hedge End SO30 2TQ	Scales	1:1250, 1:500 at A3
	Location and Block Plans	Drawing No. SK/PL/BR/CON	BMA123/PL01A