DO NOT SCALE EXCEPT FOR PLANNING AND BUILDING REGULATION PURPOSES

## GENERAL NOTES

LIGHTING :-
ALL LIGHTING TO BE POSITIONED TO AVOID DIRECT GLARE ON THE EYES OF THE USER AND UNWANTED REFLECTIONS FROM THE SCREEN OR OPERATING FEATURES. GLARE FROM LIGHTING TO BE AVOIDED.
SIGNAGE :-
ALL SIGNAGE TO CONFORM TO BS 8300:2001 SECTIONS 9.2.2 LOCATION & DESIGN OF SIGNS & INFORMATION AND 9.2.3 VISUAL SIGNS.
ALL NEW GLAZING CONFORMS TO BS 6206.
ALL ELECTRICAL WORK CONFORMS TO BS 7671.

## SITE NOTES

FLOOR CONSTRUCTION:
CERAMIC TILES ON CONCRETE

REMOVE EXISTING LARGE GLAZING PANEL AND LOWER COMPOSITE PANEL.

REMOVE A SECTION OF LOWER TRANSOM.

INSTALL NEW MULLION, NEW ALI TRANSOM, SMALLER GLAZING PANEL, 2X SMALLER COMPOSITE PANELS, SILICONE JOINTED GLAZING PANELS, SECURITY ENCLOSURE, ATM, 26mm FLOOR PLATE + PLYWOOD PACKERS, RECEIPT BIN AND NON-ILLUMINATED SIGNAGE.

## WORK TO BE CARRIED OUT BY OTHERS

RELOCATE FLOWER STAND, NEWSPAPER STAND, PROMOTION STANDS AND ALL LOOSE STOCK IN THE ATM LOCATION PRIOR TO INSTALL.

DEACTIVATE 1X SENSOR AT ATM LOCATION ON DAY OF INSTALL.

PROVIDE A CLEAN POWER SUPPLY TO THE ATM LOCATION PRIOR TO INSTALL.

CO-OP ELECTRICIAN TO CONNECT THE ELECTRICS INTO THE SECURITY ENCLOSURE ON THE DAY OF INSTALL.




EXISTING (PART) PLAN



EXISTING ELEVATION




EXISTING SECTION VIEW A-A

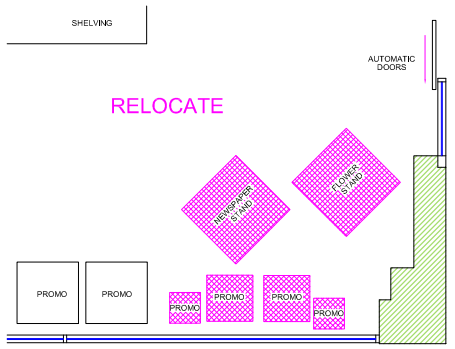0 1 2 3
Scale in Metres Scale 1:100

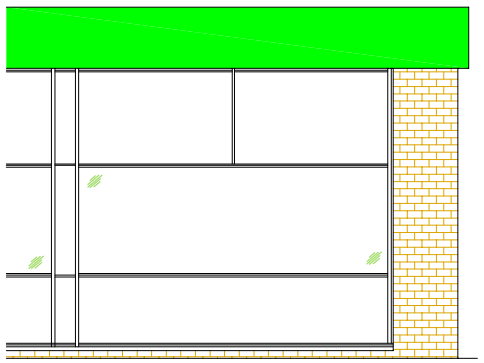


PROPOSED (PART) PLAN

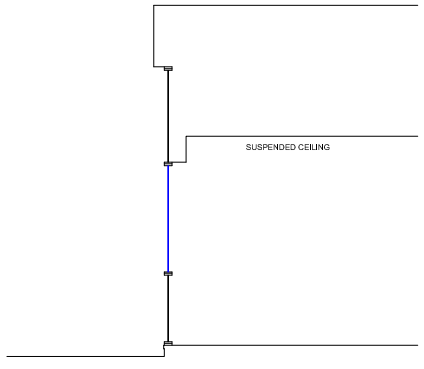


PROPOSED ELEVATION

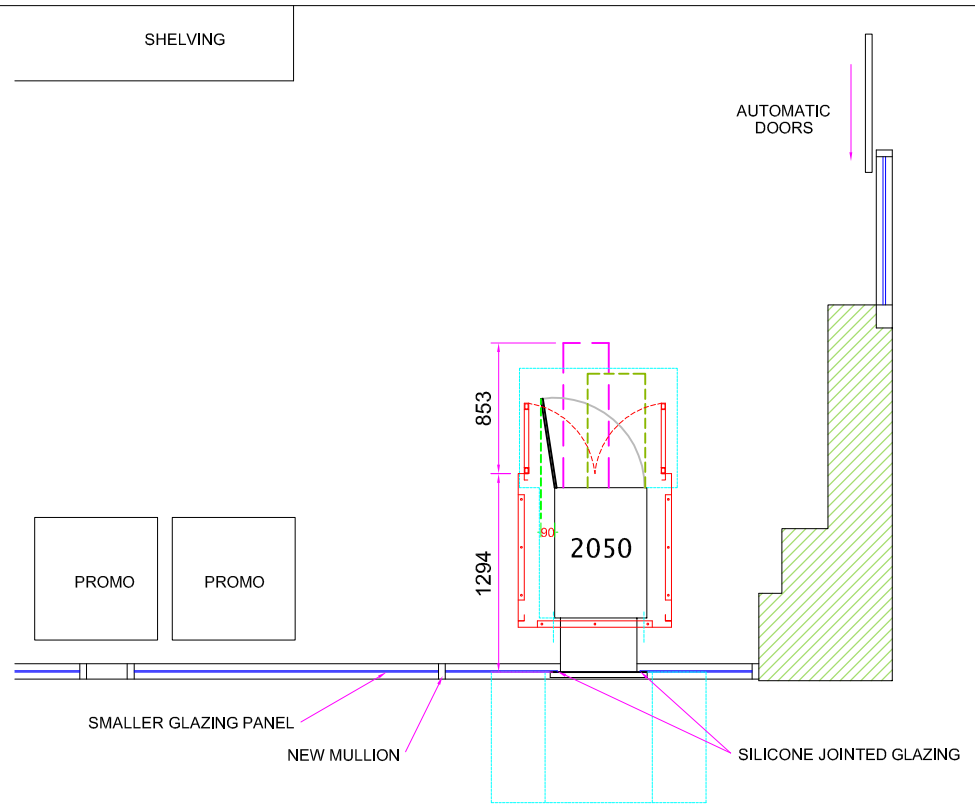


SECTION VIEW A-A

0 1 2 3
Scale in Metres Scale 1:50

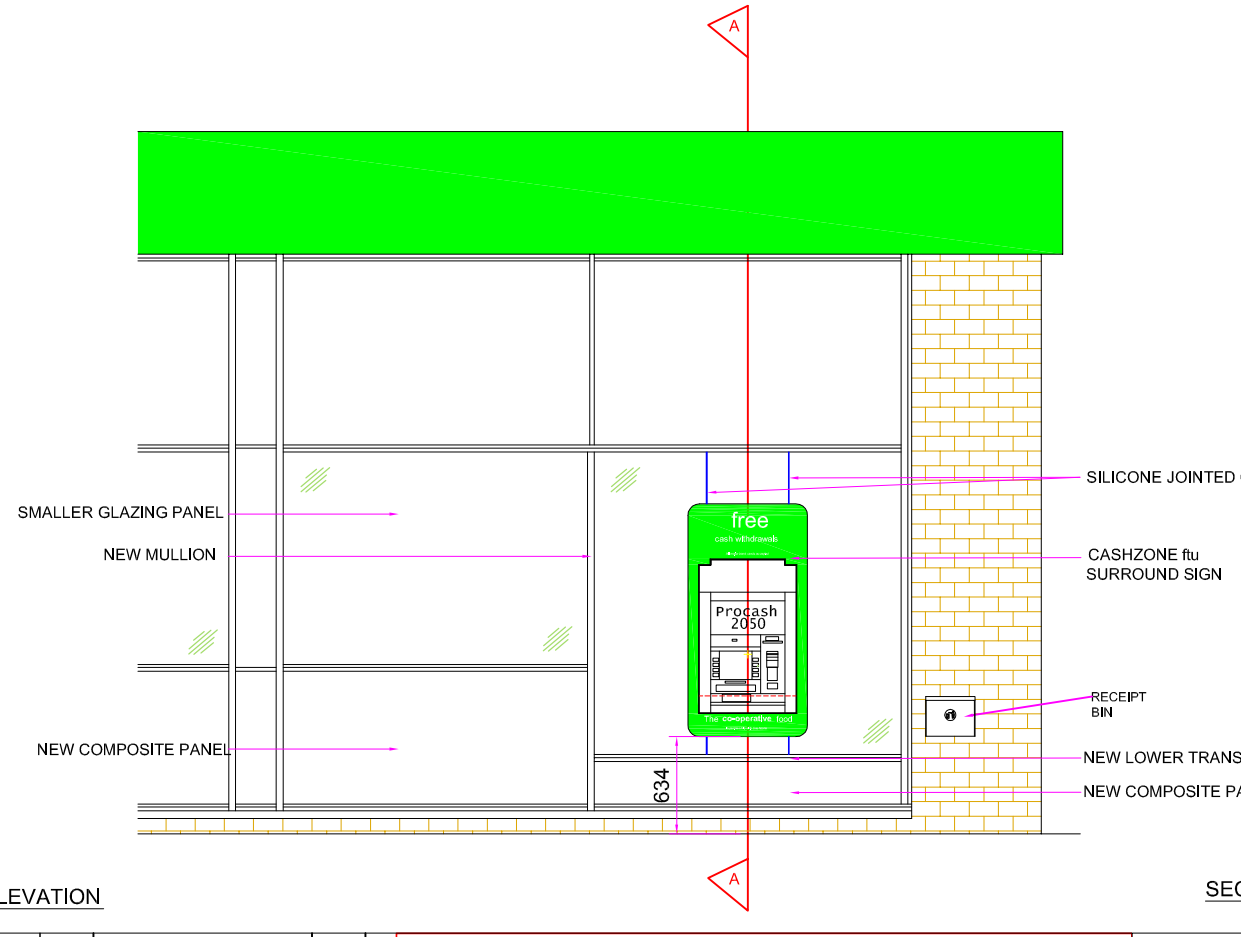SITE ADDRESS

CO-OP FOOD
LOWER NORTHAM ROAD, HEDGE END,
SO30 4FQ.

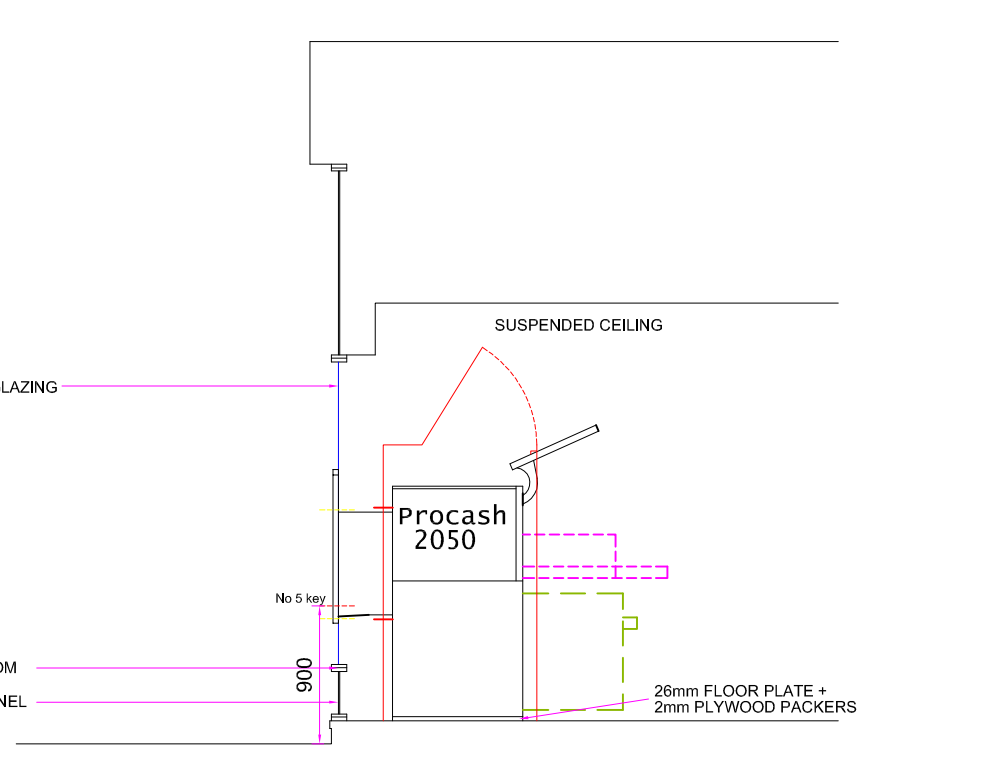TITLE
PROPOSED AUTOMATED TELLER MACHINE (ATM) INSTALLATION FOR CASHZONE

| DRAWN | DATE | SCALE |
|---|---|---|
| DG | 18/05/15 | VARIOUS @A3 |

| REF/DRG No. | SHEET | REVISION |
|---|---|---|
| E016746 | | |

| REVISION | DESCRIPTION | DATE | BY |
|---|---|---|---|
| 03 | | | |
| 02 | | | |
| 01 | | | |

drawing approval

NAME:-
POSITION:-
APPROVED:-
DATE:-
SIGNED:-

CARDTRONICS UNITED KINGDOM
A division of Cardtronics Europe

new wave Installations