9 Lower Northam Road

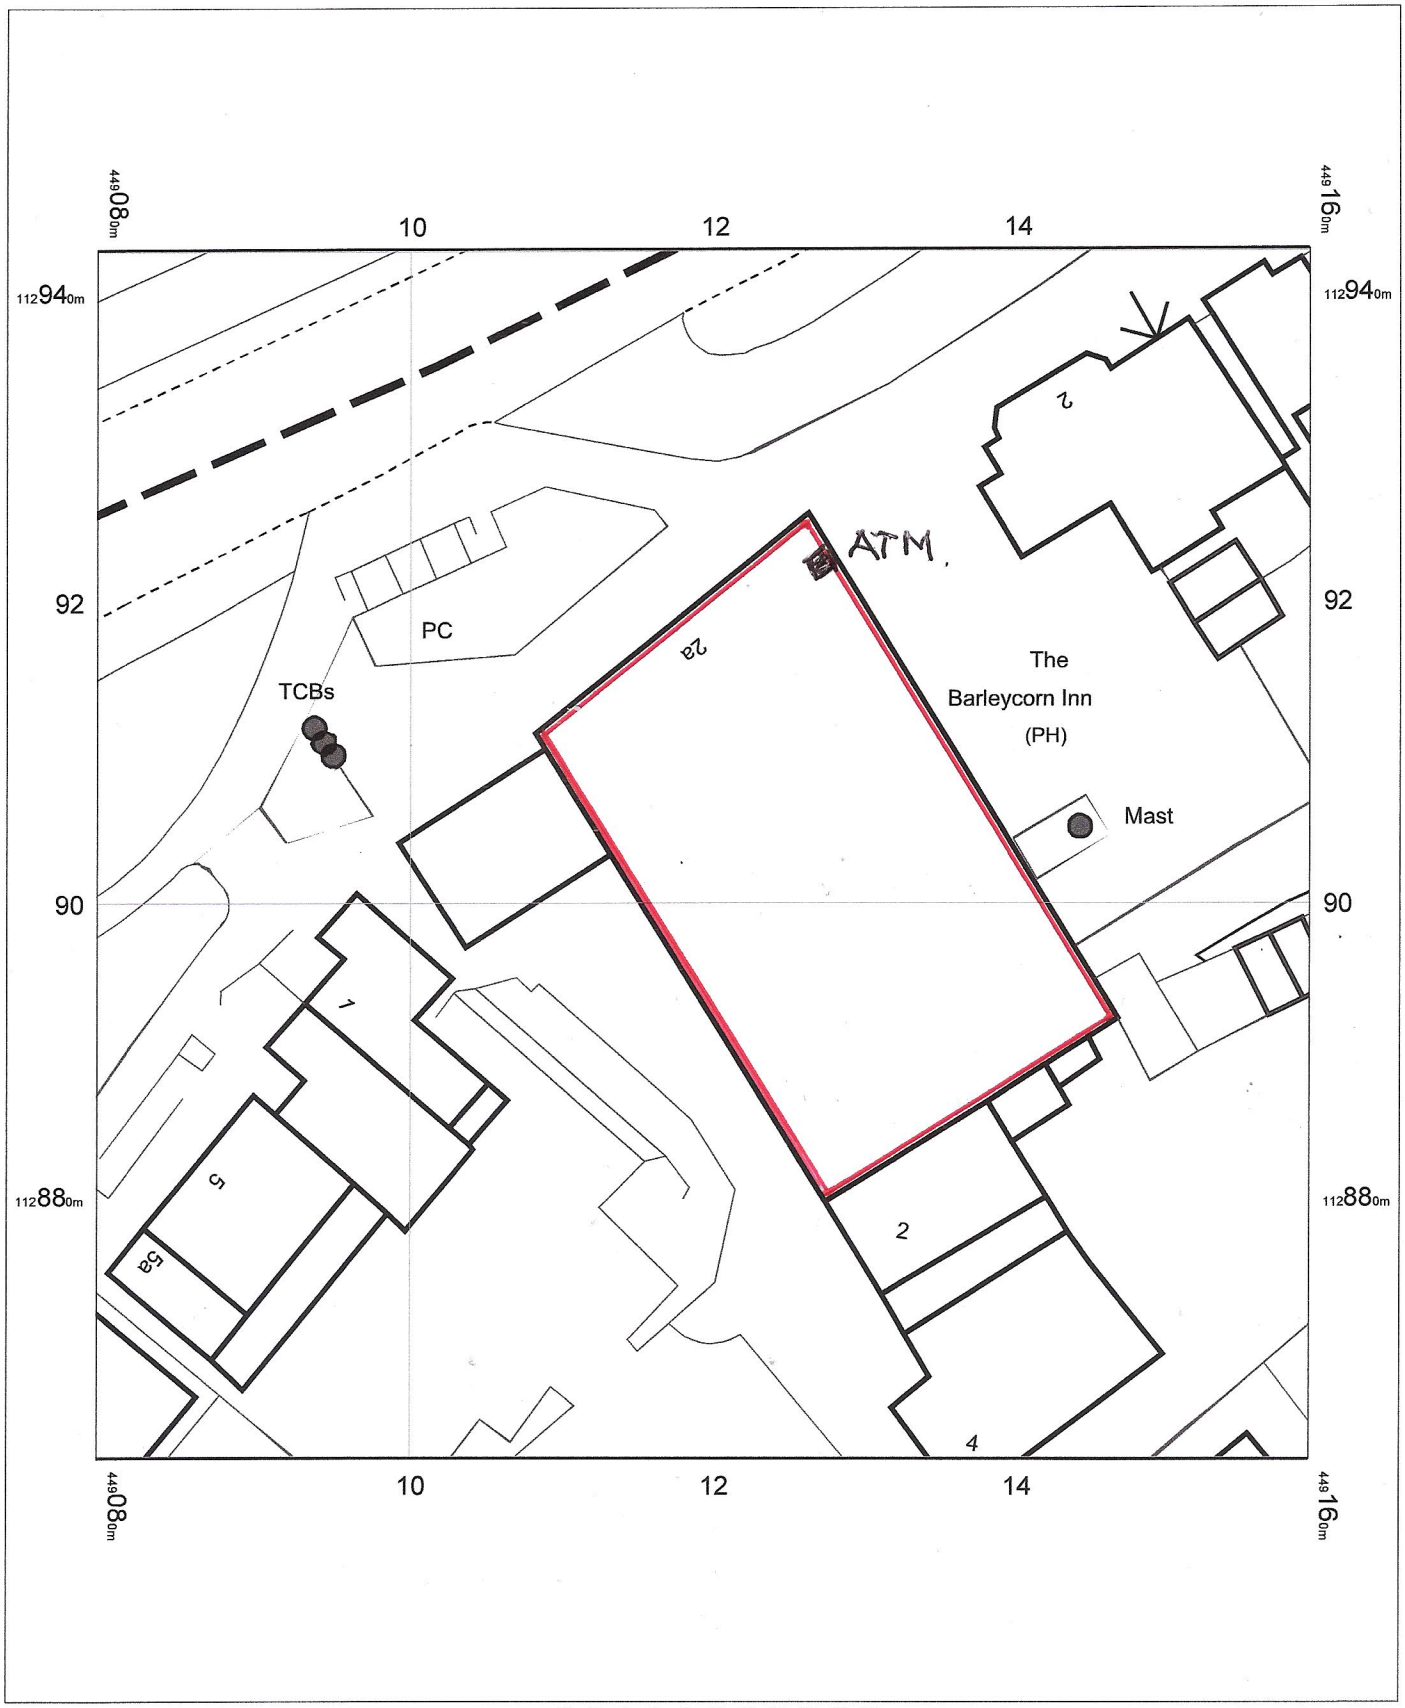

0 2 4 6 8 10 12 14 16 18 20
m

Co-op Food
9 Lower Northam Road
Hedge End
Eastleigh
SO30 4FQ

E016746

OS MasterMap 1250/2500/10000 scale
20 July 2015, ID: BLJT-00448353
www.planningapplicationmaps.co.uk

1:500 scale print at A4, Centre: 449119 E, 112903 N

©Crown Copyright Ordnance Survey. Licence no. 100051661

N

Mapping sourced from Ordnance Survey

bluejet mapping