




SITE PLAN AS EXISTING - SCALE 1:100

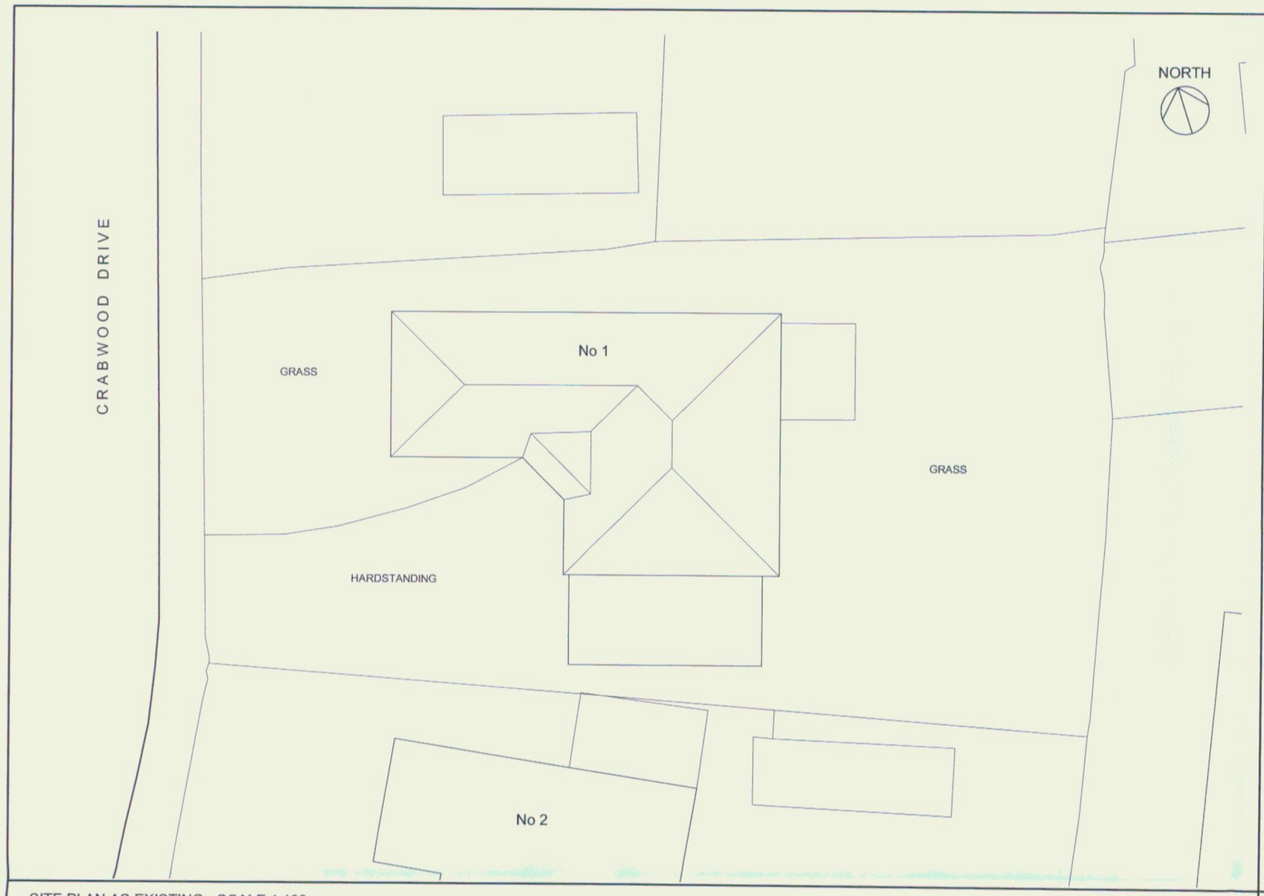

SITE PLAN AS PROPOSED - SCALE 1:100

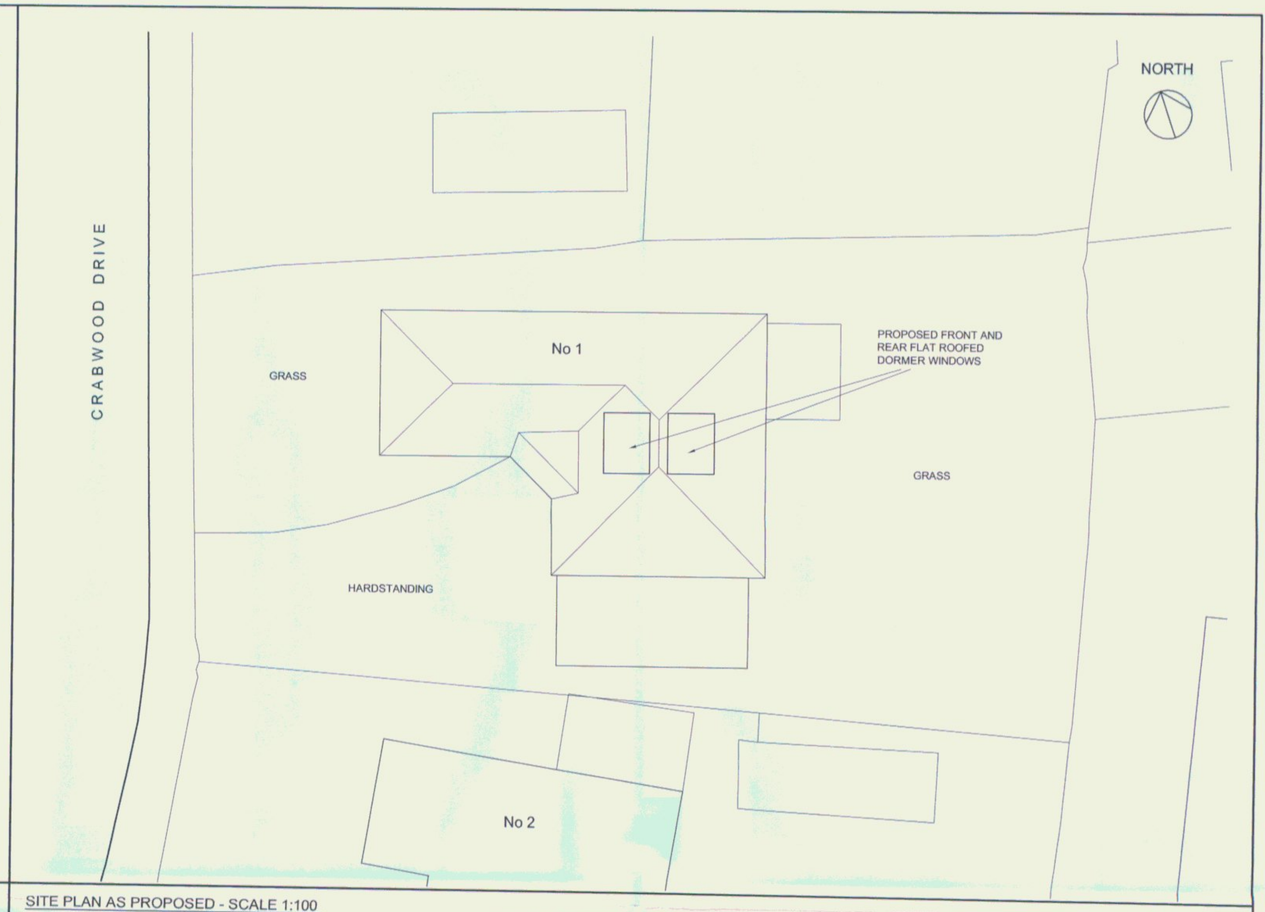

BLOCK PLAN AS EXISTING - SCALE 1:500

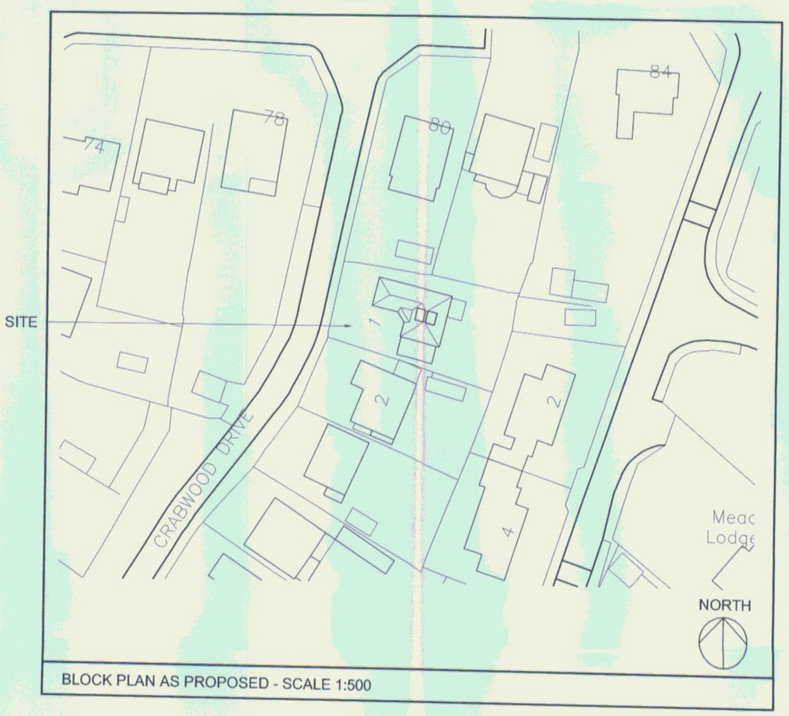

BLOCK PLAN AS PROPOSED - SCALE 1:500



LOCATION PLAN - SCALE 1:1250

PLANNING

REV	DATE	AMMENDMENT

1 CRABWOOD DRIVE, WEST END, SOUTHAMPTON
PROPOSED LOFT CONVERSION
SITE AND LOCATION PLANS
SCALES AS SHOWN

DRAWING No: CRABWOOD 01 SHEET 2 OF 3