

Existing Front Elevation

Existing Rear Elevation

Side Rear Elevation

Side Rear Elevation

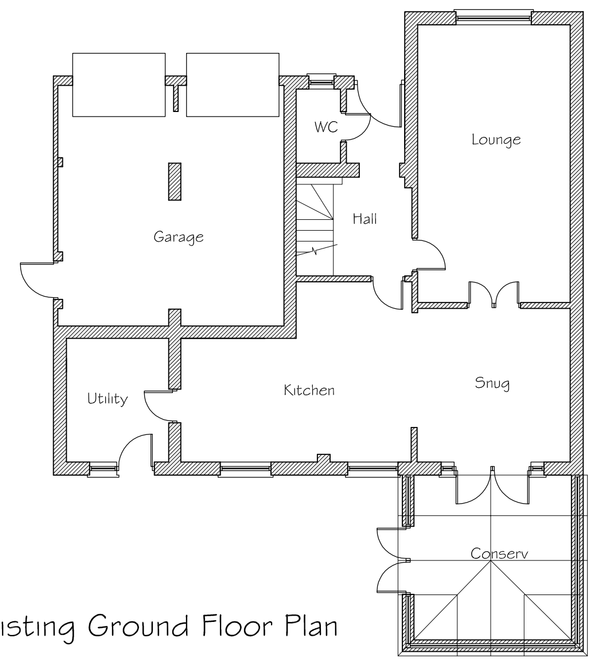

Existing Ground Floor Plan

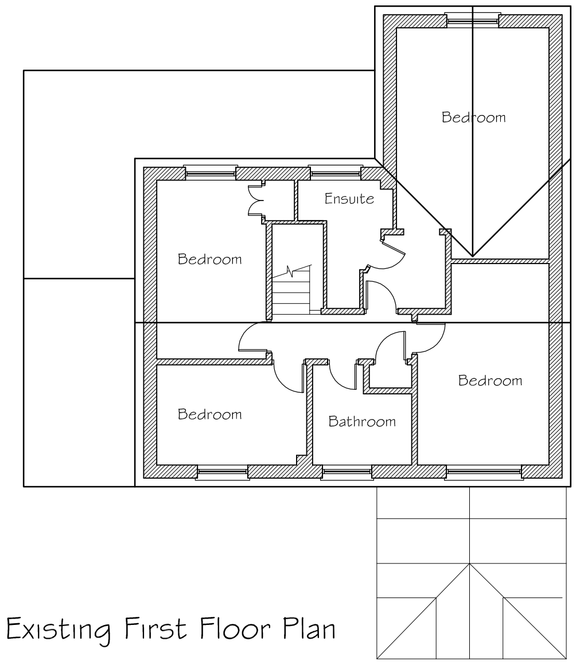

Existing First Floor Plan

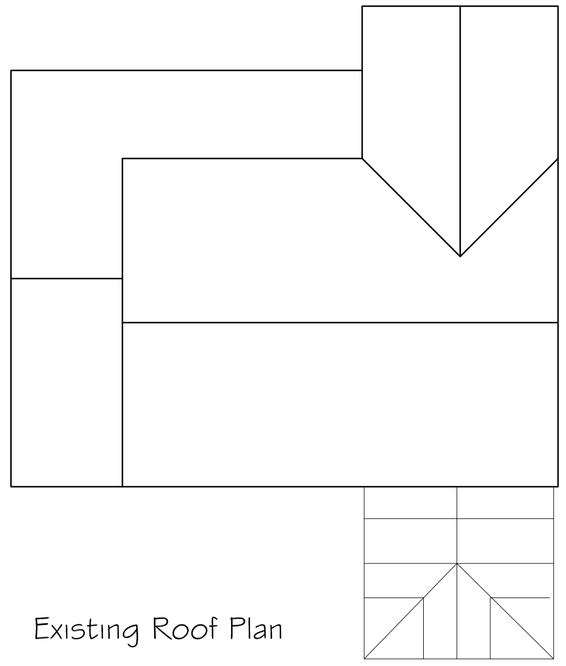

Existing Roof Plan

Existing Plans and Elevations 1:100

Drawing Notes:

The Copyright of this drawing belongs solely to BPS Design Consultants Ltd and it should not be copied or reproduced without written consent from BPS Design Consultants.

Any written dimensions to take precident over scaling and all dimensions should be checked on site.

This drawing has been prepared for the purposes of planning consent and should NOT be used for construction or any other use.

SCALE (Metres) 1:100 @ A1 Sheet

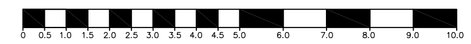

SCALE (Metres) 1:250 @ A1 Sheet



SCALE (Metres) 1:500 @ A1 Sheet



SCALE (Metres) 1:1250 @ A1 Sheet

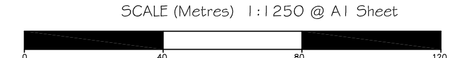

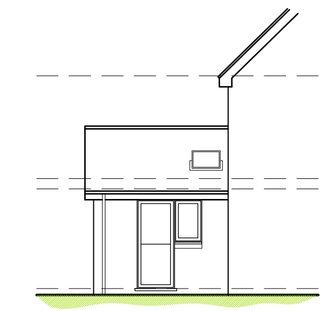

Proposed View A

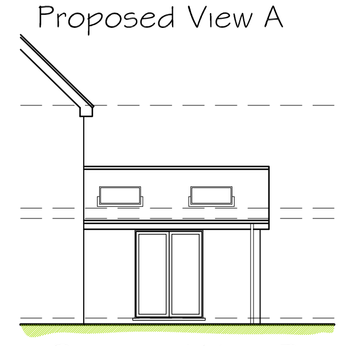

Proposed View B

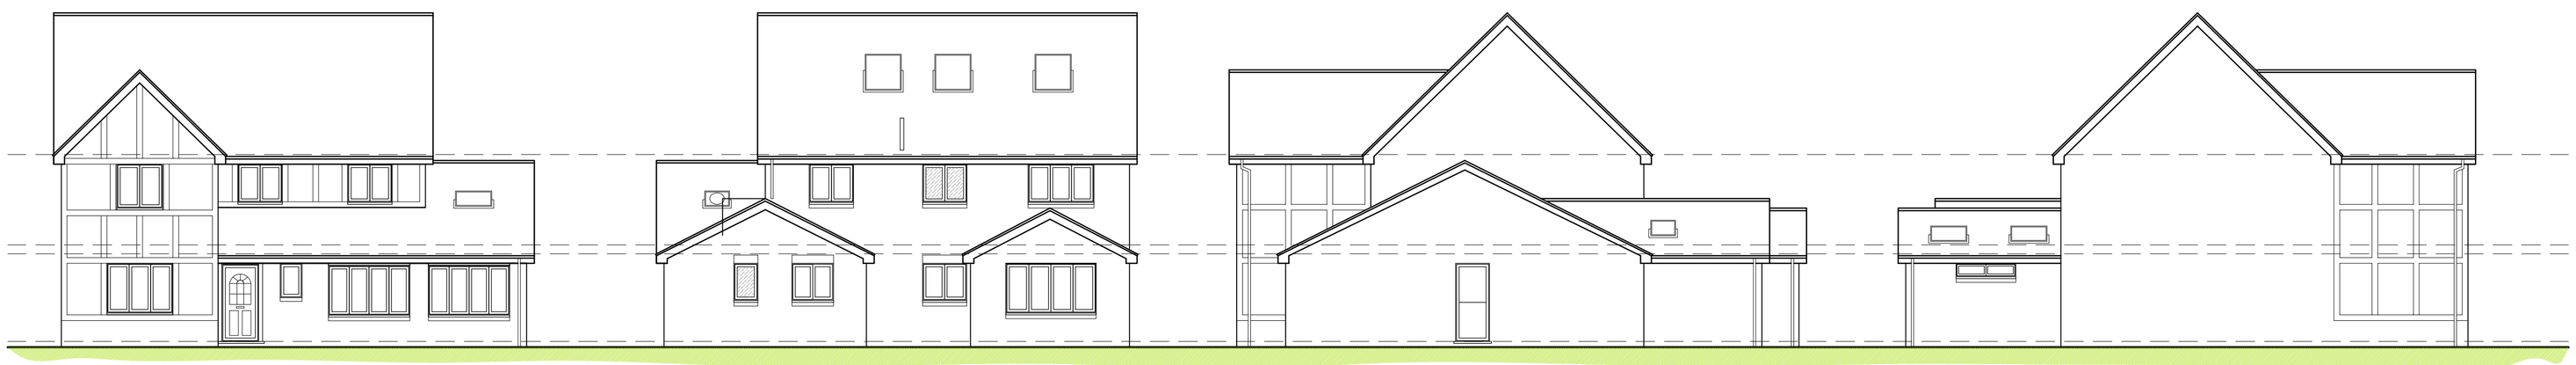

Proposed Front Elevation

Proposed Rear Elevation

Proposed Rear Elevation

Proposed Rear Elevation

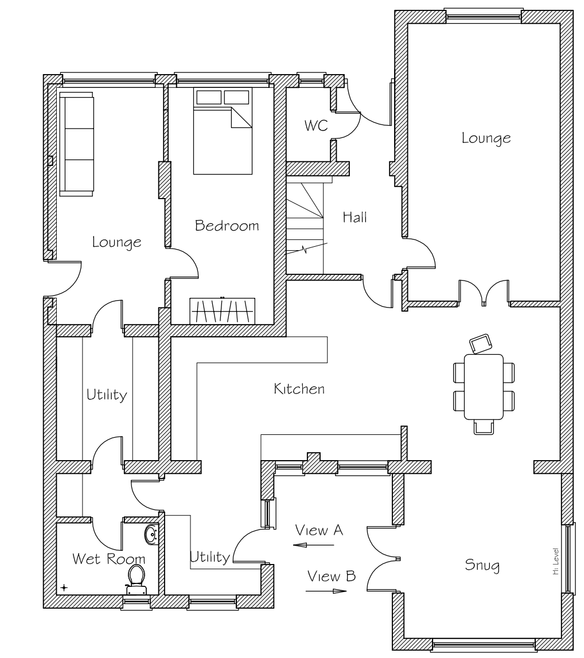

Proposed Ground Floor Plan

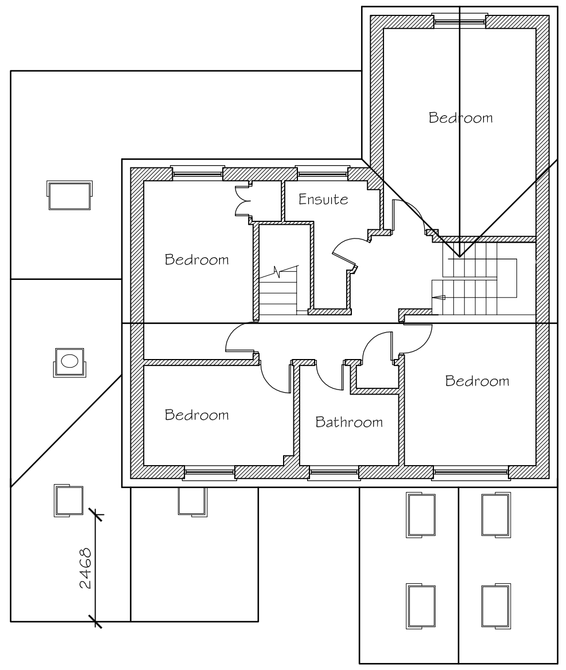

Proposed First Floor Plan

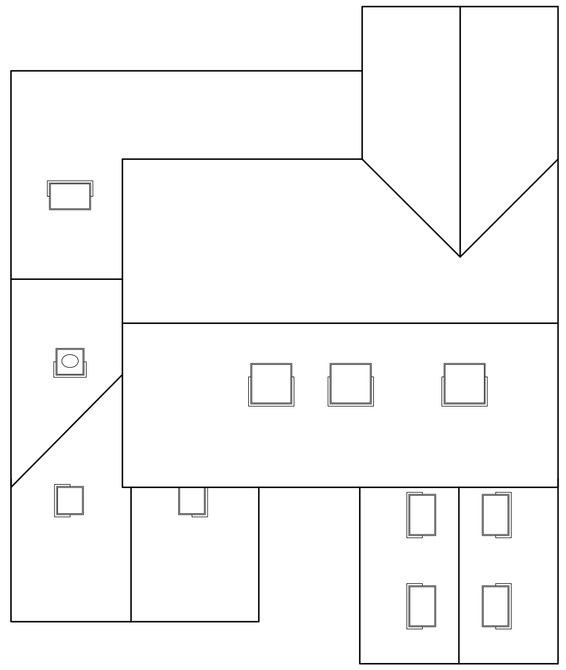

Proposed Roof Plan

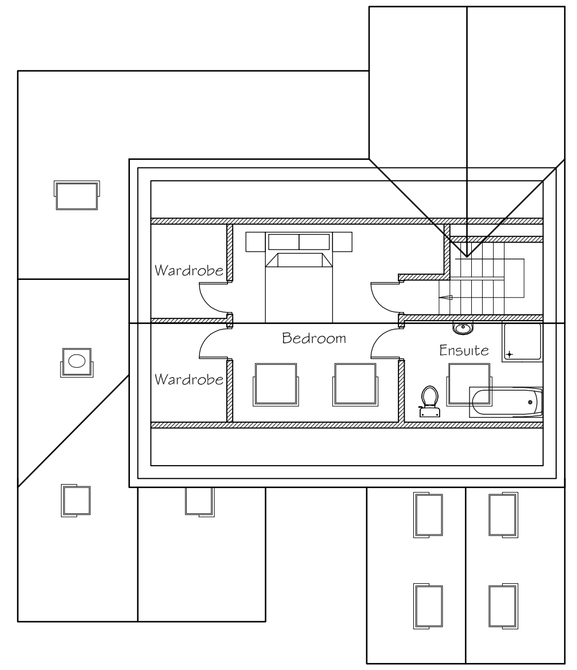

Proposed Second Floor Plan

Proposed Plans and Elevations 1:100

BPS Design Consultants Ltd
Architectural Services and Structural Engineers
Seafields, Dodwell lane, Bursledon, Southampton, SO31 1DJ
Tel: 023 8040 4017
robert@bpsdesign.co.uk Mobile: 07915 604 293
colin@bpsdesign.co.uk Mobile: 07886 855 897
www.bpsdesign.co.uk

Project:	15 Larch Close West End Southampton SO30 3RB
Client:	Mr and Mrs A Williams
Dwg Title:	Proposed Alterations
Dwg No: PL/01	Revision: B
Date: July 2015	By: rjn
Scale: As Shown	

The Copyright of this drawing belongs solely to BPS Design Consultants Ltd. It should not be copied or reproduced without consent from BPS Design Consultants Ltd. Original drawing at A1 size.