

ELEVATION A - A
(1:100 @ A3)

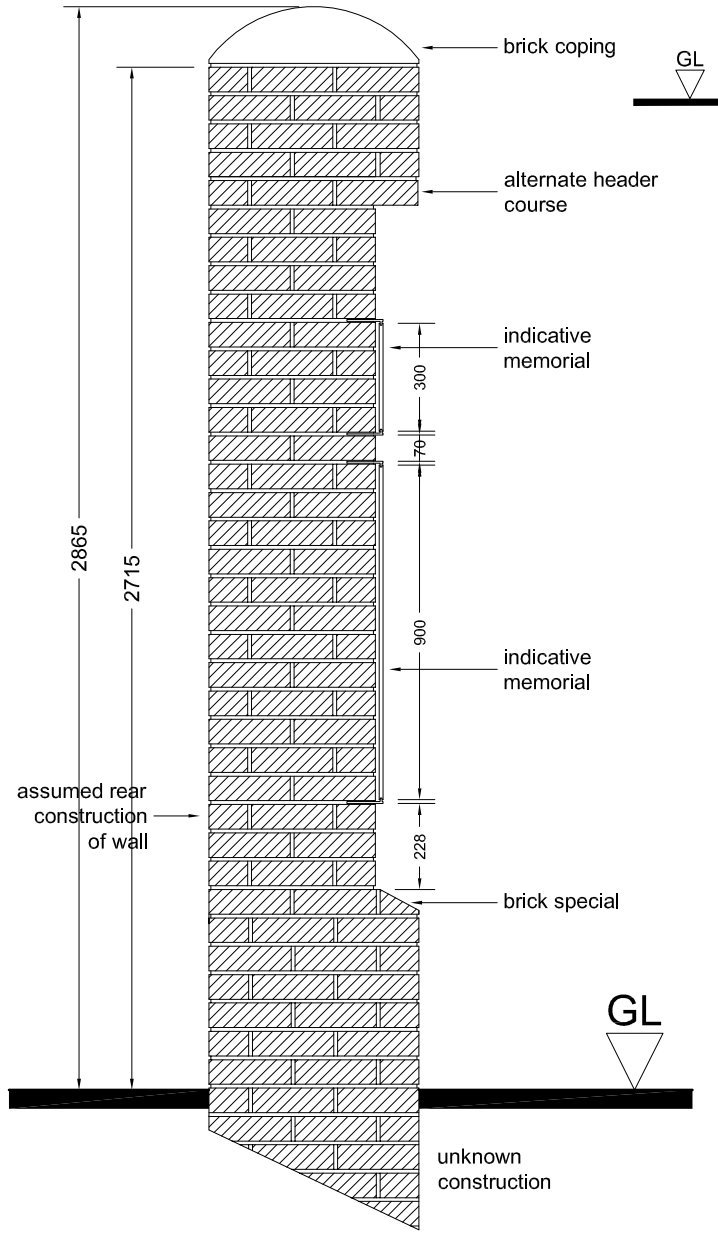

SECTION B - B (1:20 @ A3)

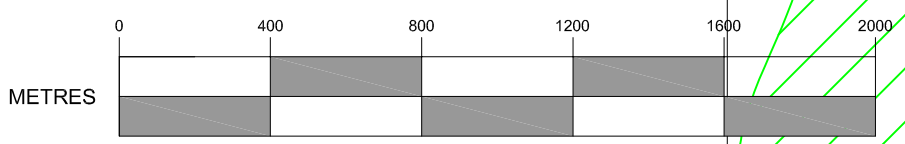

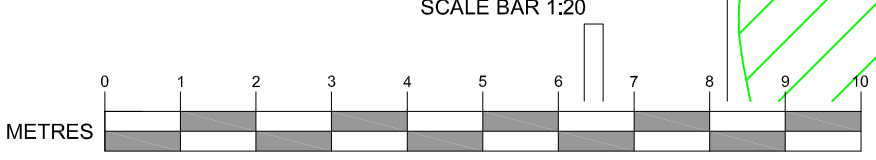

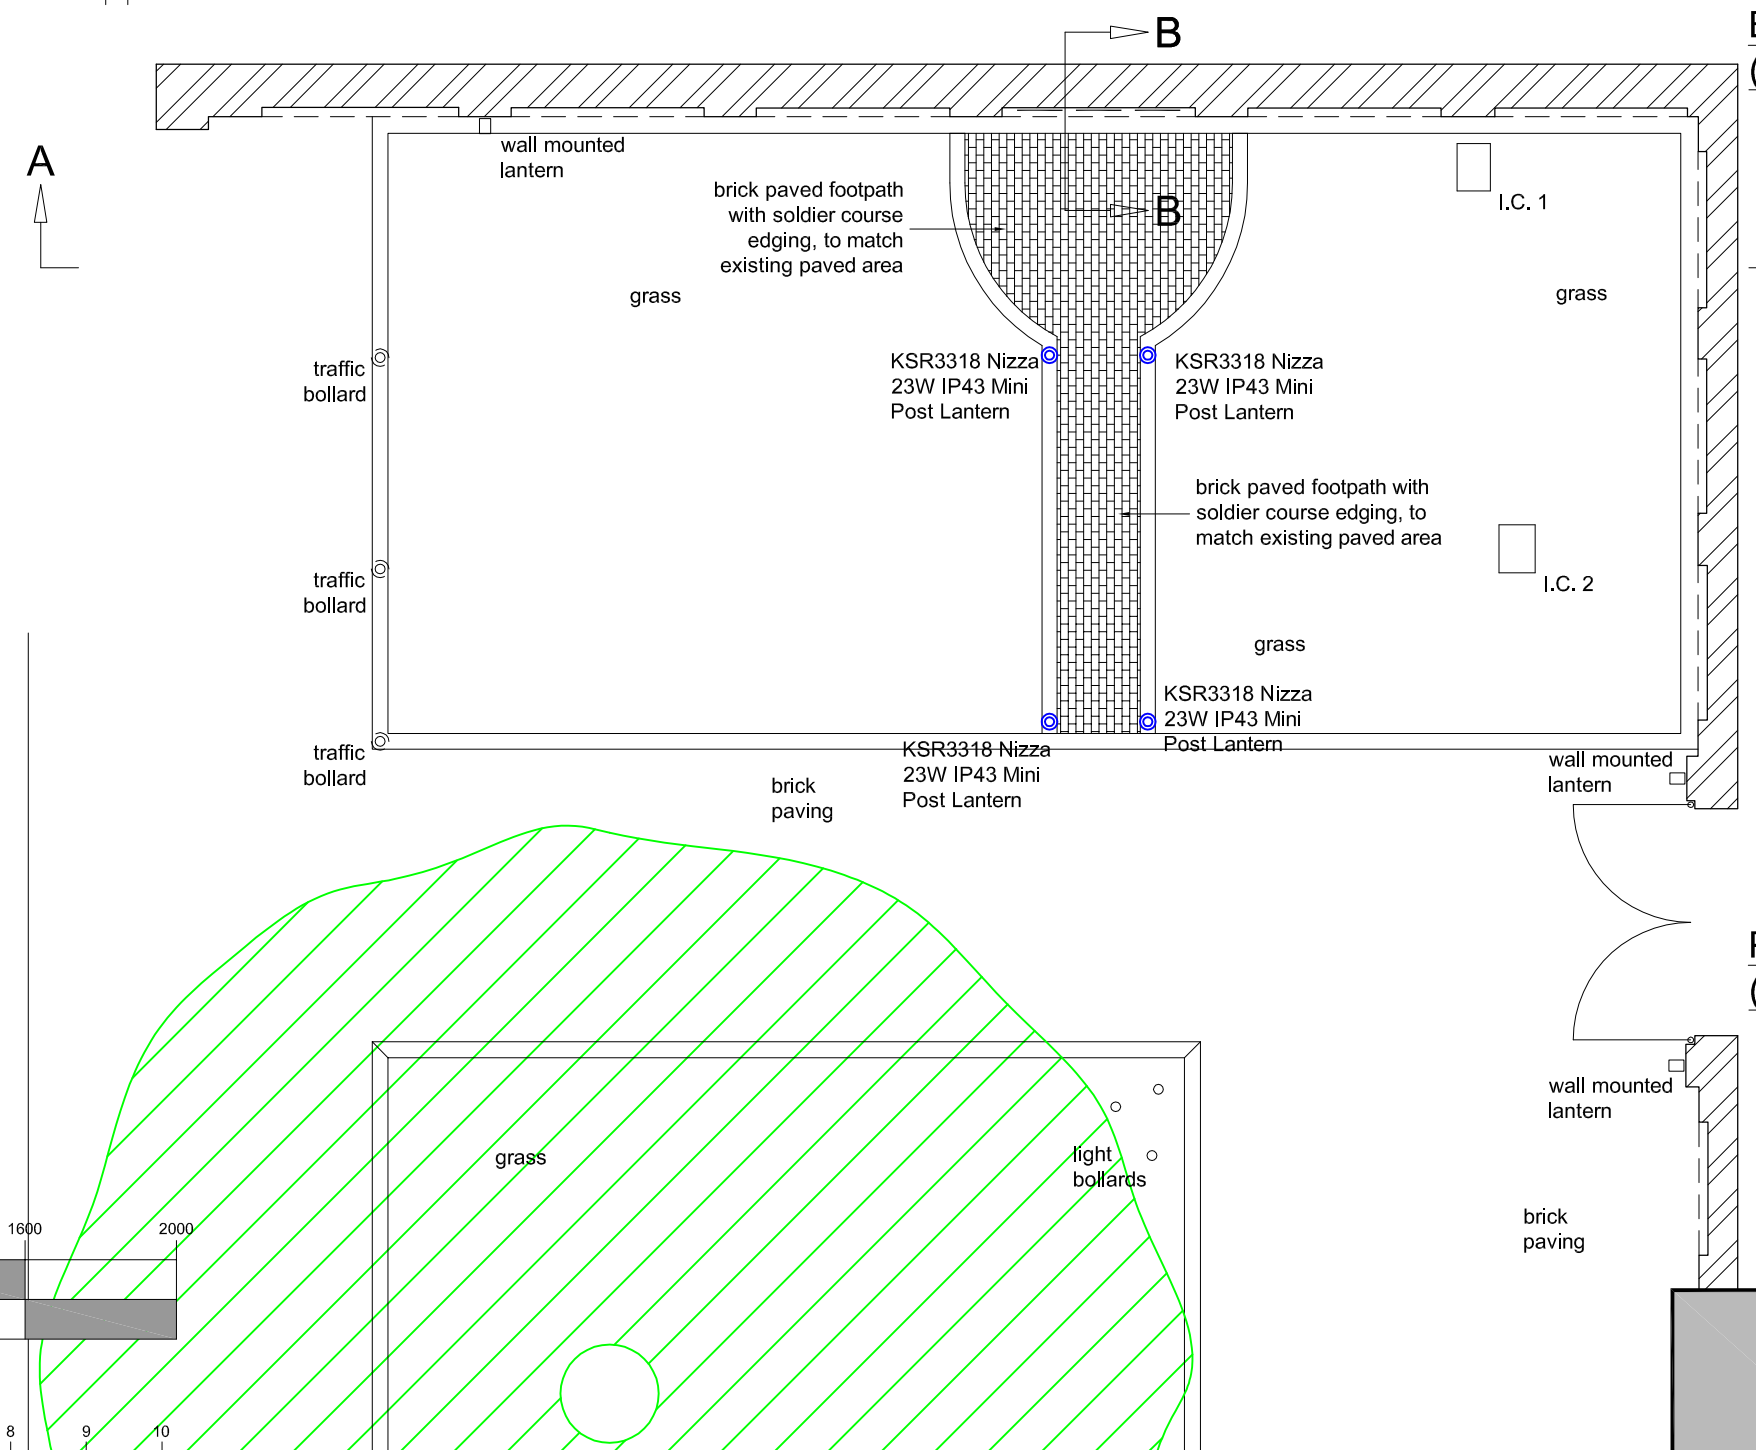



MINI POST LANTERN
(1:50 @ A3)

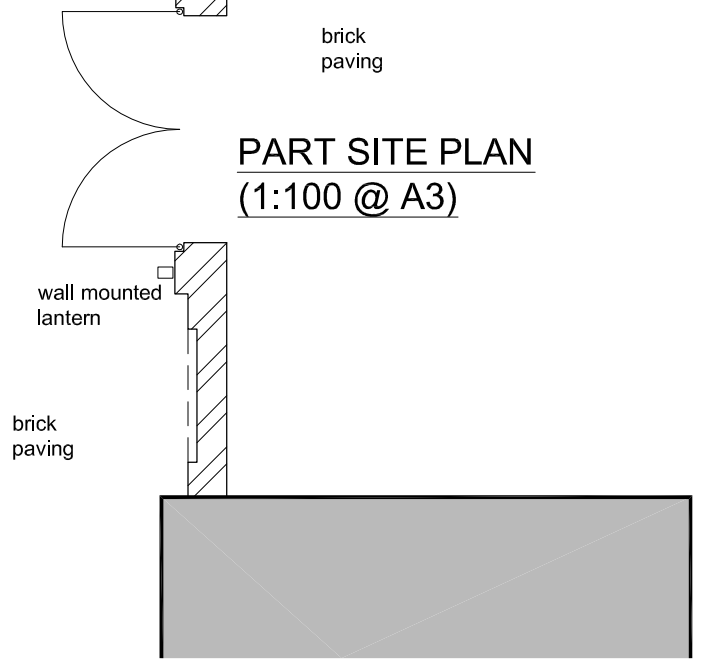

PART SITE PLAN
(1:100 @ A3)

Planning

Hampshire
County Council

HCC Property Services,
Three Minsters House,
76 High Street, Winchester SO23 8UL.
tel: (01962) 847801

Notes

1 This drawing is © copyright Hampshire County Council 2012. No unauthorised reproduction permitted. All rights reserved.

2 No dimensions are to be scaled from this drawing

3 This map is reproduced from Ordnance Survey material with the permission of Ordnance Survey on behalf of the controller of Her Majesty's Stationery Office © Crown Copyright. Unauthorised reproduction infringes Crown Copyright and may lead to prosecution or civil proceedings. (100019180), (2012)

rev	description	date	by
A	Staus changed to Planning with iTMS/Project number altered from S00101	21/07/15	PGM

PROJECT
Proposed Memorial For Hampshire Constabulary Victoria House, Netley Support HQ

SHEET CONTENTS
Proposed Part Site Plan & Section A - A OPTION TWO

Property Services

SCALE	DATE	DRAWN.	CHKD.	DRAWING No.	REVISION
@ A1 1:20 & 1:100 @ A3	17/06/15	PGM		**E03038-203** FILE REF. *E03038*	**A**