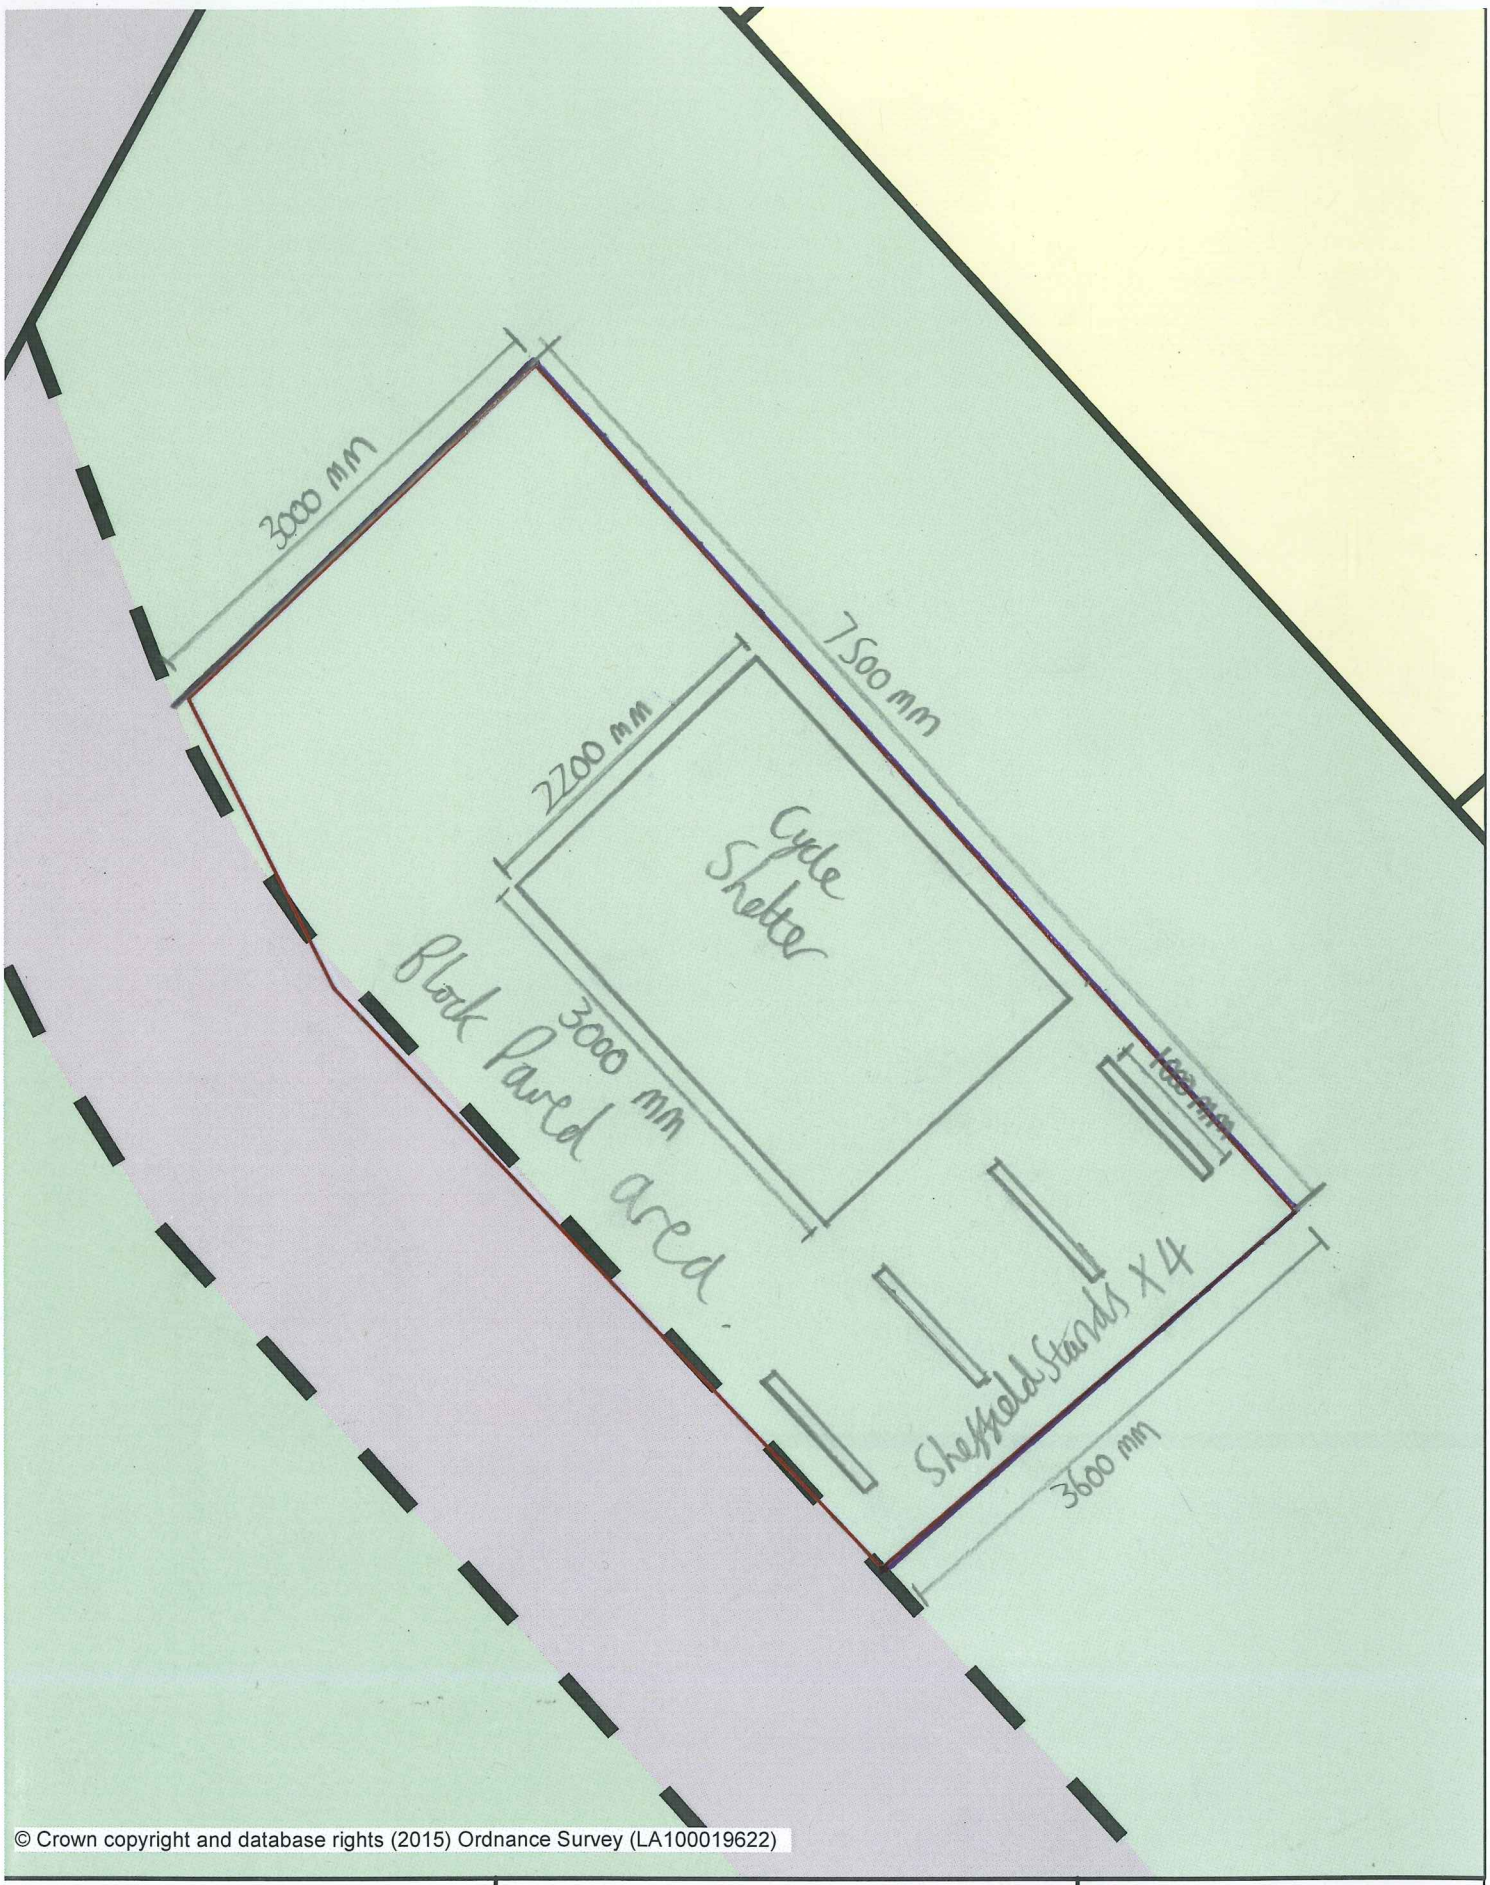

© Crown copyright and database rights (2015) Ordnance Survey (LA100019622)

EASTLEIGH BOROUGH COUNCIL

Title: Fryern Schools Cycle Shelter Proposal Floor Plan.

Scale: 1:50

Map Ref: SU4420NW

Date: 18/06/2015

N