
Drawing shows left edge of first rectangle aligned to left edge of window.

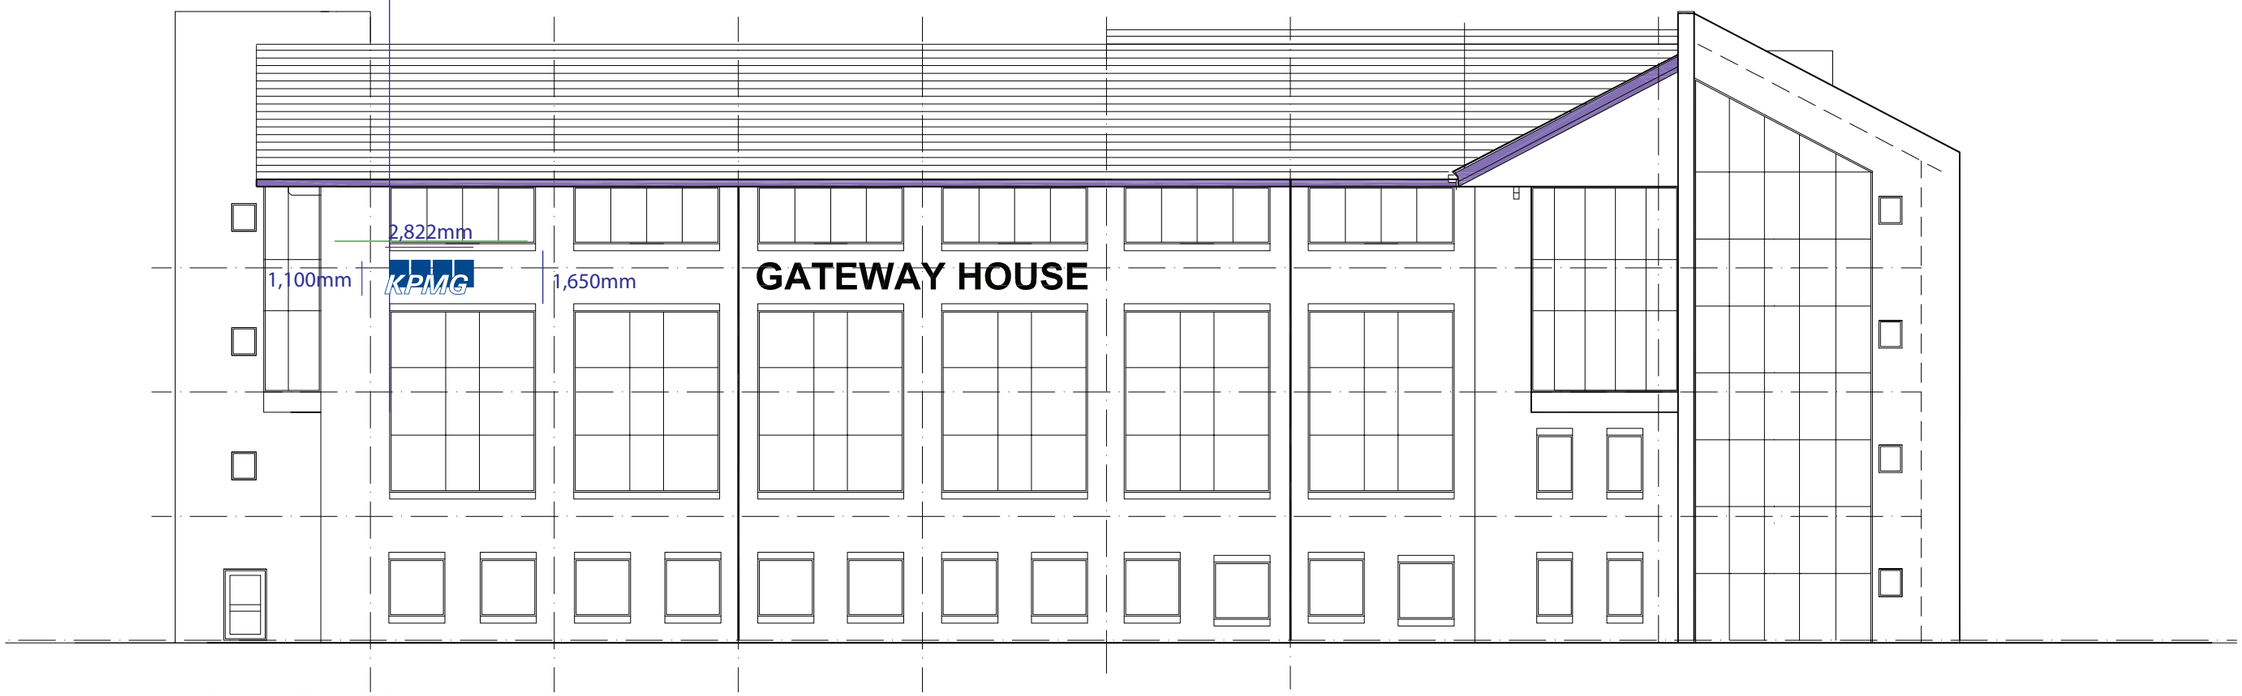

South East Elevation

875 high Arial Bold lettering back halo illuminated with 50mm returns in polished stainless steel

Rev	Date	Dr'n / Ch'd	Amendments
D2	13-03-14	tjb	first issue

D=Design T=Tender C=Construction SS=Superseded W=Withdrawn

This drawing is the copyright of the Architects and must not be reproduced or used without their permission. Figured dimensions must be taken in preference to scaled dimensions and site dimensions are to be checked before work is put in hand

SAUNDERS ARCHITECTS
SOUTHAMPTON COVENTRY
Wade Park Salisbury Road Ower Southampton SO51 6AG
Telephone: 023 8081 1981 Facsimile: 023 8081 1969
mail@saunders-architects.co.uk www.saunders-architects.co.uk

SAUNDERS ARCHITECTS is a trading name of SAUNDERS ARCHITECTS LLP Registered in England & Wales Registered No OC307148

Gateway House formerly Ageas House
Tollgate Eastleigh

Drawing
Elevations South/East
Proposed Sign

Scale @ A3
1:250

Drawing no.
5300-114-D3