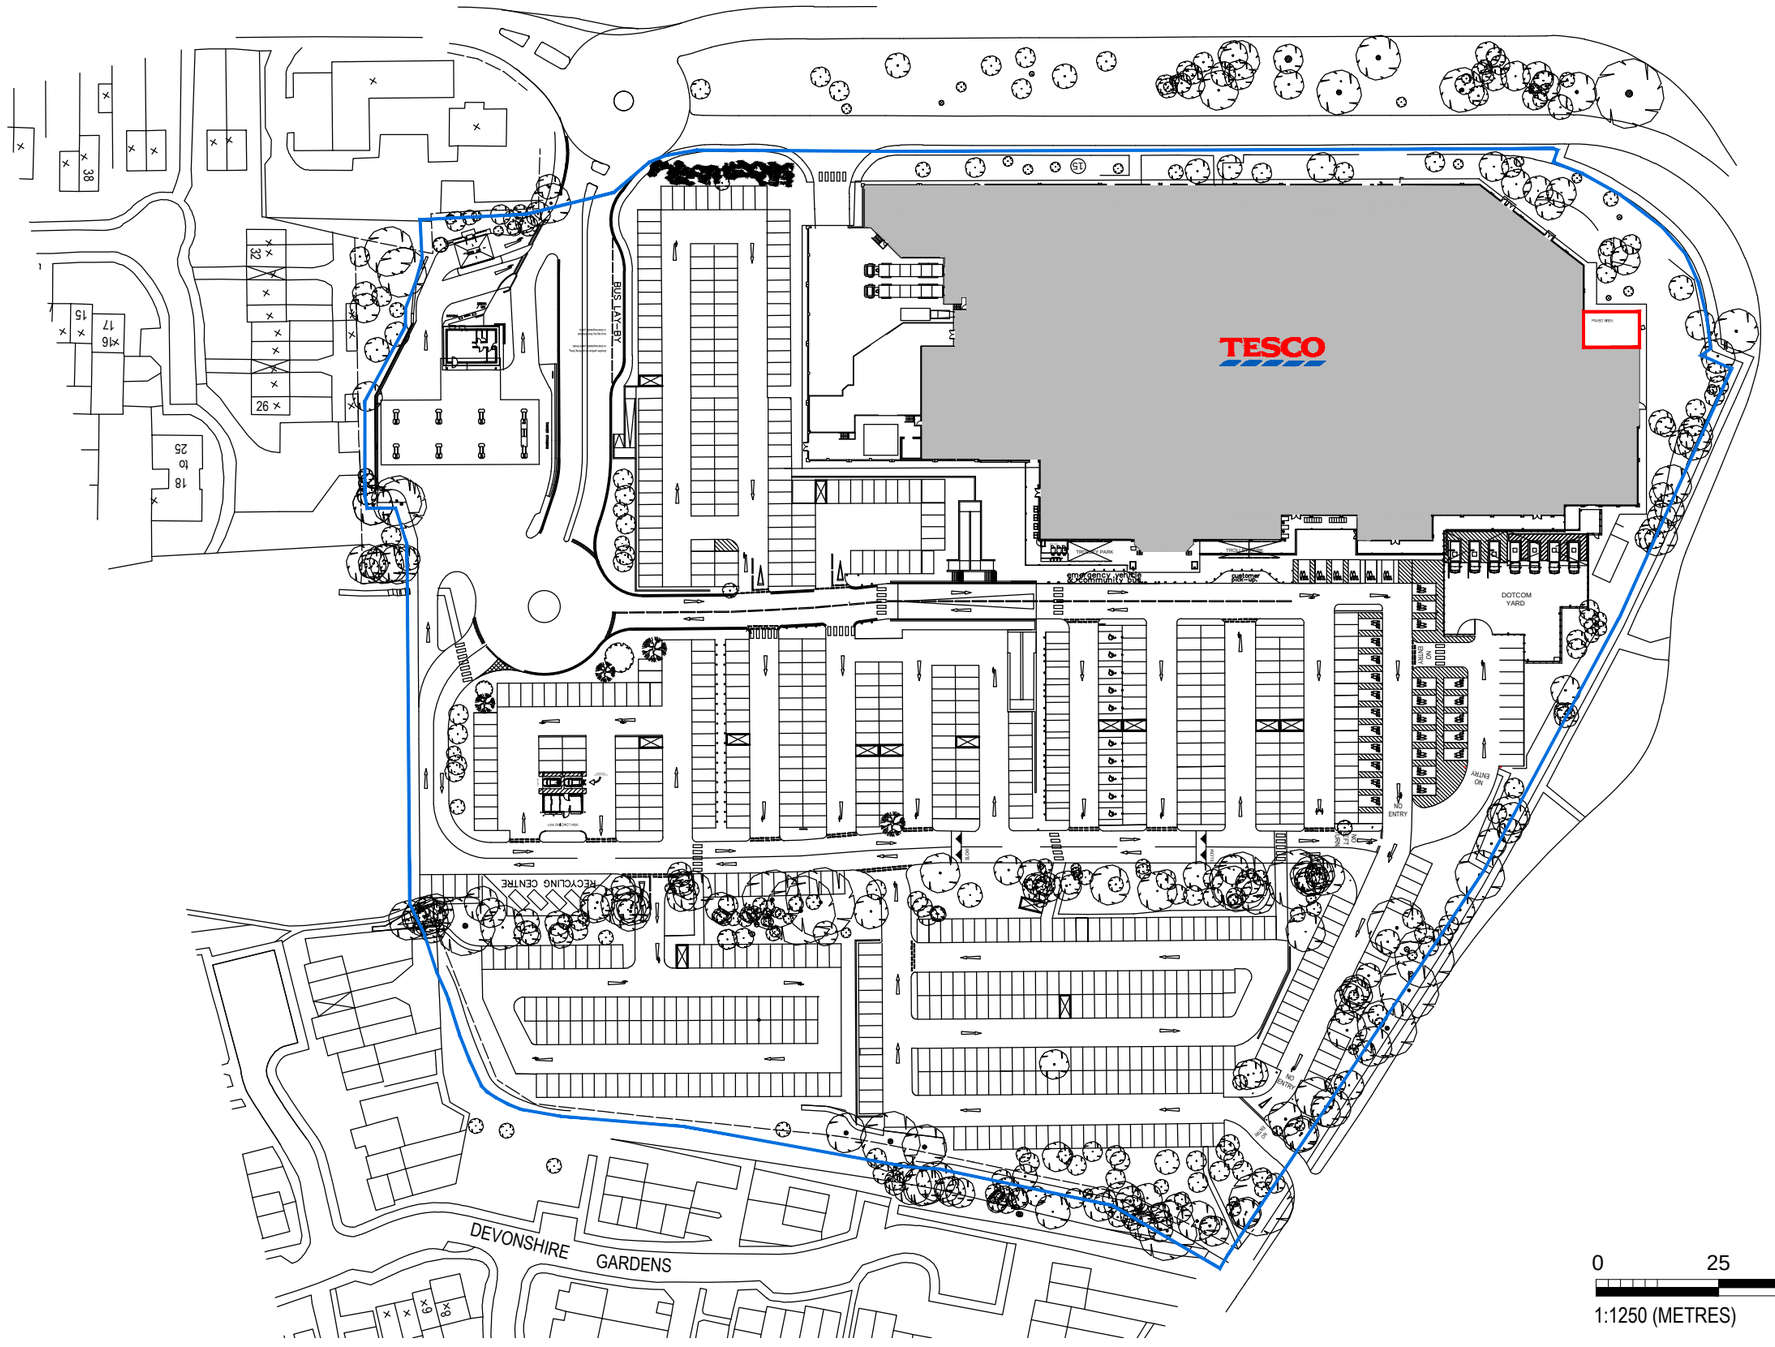

FOR PLANNING PURPOSES

N

1. NOTES

1.1. All dimensions must be checked on site with only figured dimensions worked from. Any discrepancies must be reported to the Architect or Engineer immediately. This drawing is copyright.

1.2 This drawing is prepared to scale although the limitations of the printing process mean only figured dimensions should be used.

Revision:
-

Description:
PROPOSED DOTCOM ALTERATIONS AT TESCO STORE No. 2156, HAMBLE LANE, BURSLEDON, SOUTHAMPTON, HAMPSHIRE, SO31 8GN.
BLOCK PLAN

Client: TESCO

Scale:	Date:	Drawn By:
1:1250@A3	MAY 2015	PB
CAD file name: M:\2145\2145-P\2145 P00		Checked By: DNF

© bmd ARCHITECTS 2015

bmd ARCHITECTS
CHARTERED ARCHITECTS
5 MAIDSTONE BUILDINGS MEWS
72-76 BOROUGH HIGH STREET
LONDON SE1 1GN
Tel: 020 7357 6885 Fax: 020 7357 6887 E-Mail: mail@bmdarchitects.co.uk

Drawing Number: 2145/P/00
Rev.: -