This drawing is the copyright of the Architects.
Do note scale, except for planning purposes.
For precise details of boundaries and alignments refer to Land Registry or Deed plans.

REV A 24:3:15 garage link shown.

REV B 8:6:15 gate moved as requested by highways.

1:5 0 100mm 200 300 400 500
1:50 0 1m 2 3 4 5

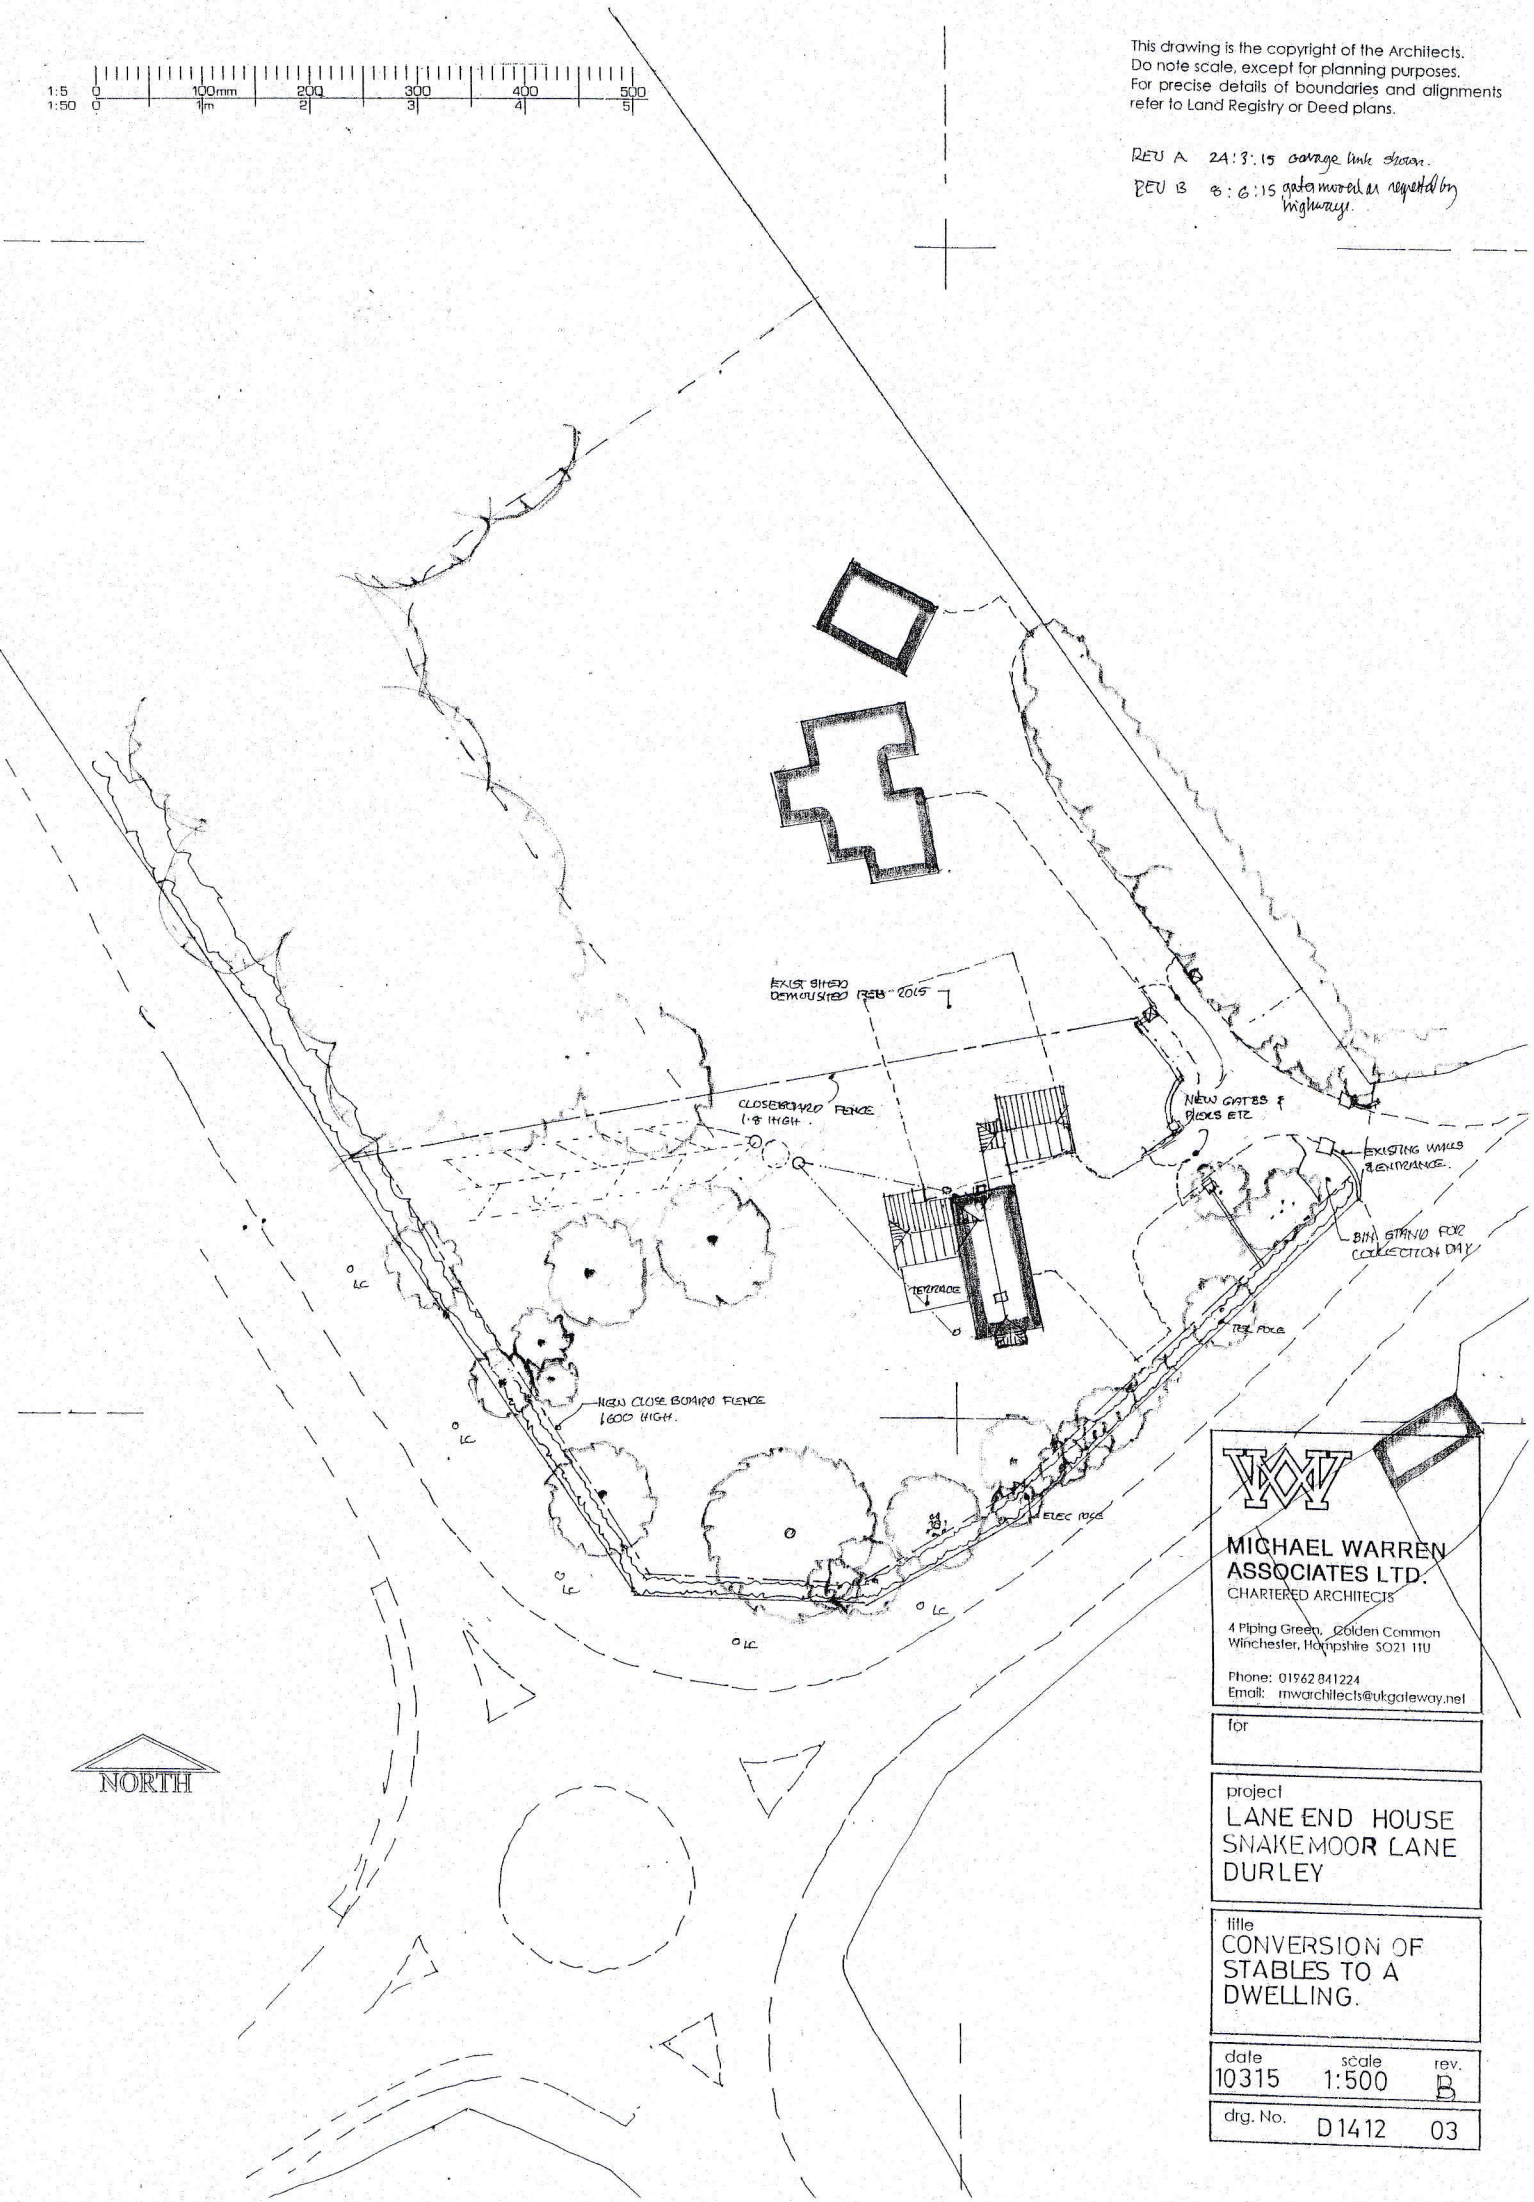

MICHAEL WARREN ASSOCIATES LTD.
CHARTERED ARCHITECTS
4 Piping Green, Colden Common
Winchester, Hampshire SO21 1TU
Phone: 01962 841224
Email: mwarchitects@ukgateway.net

for

project
LANE END HOUSE
SNAKEMOOR LANE
DURLEY

title
CONVERSION OF STABLES TO A DWELLING.

date	scale	rev.
10315	1:500	B

drg. No. D1412 03