


Existing Block Plan

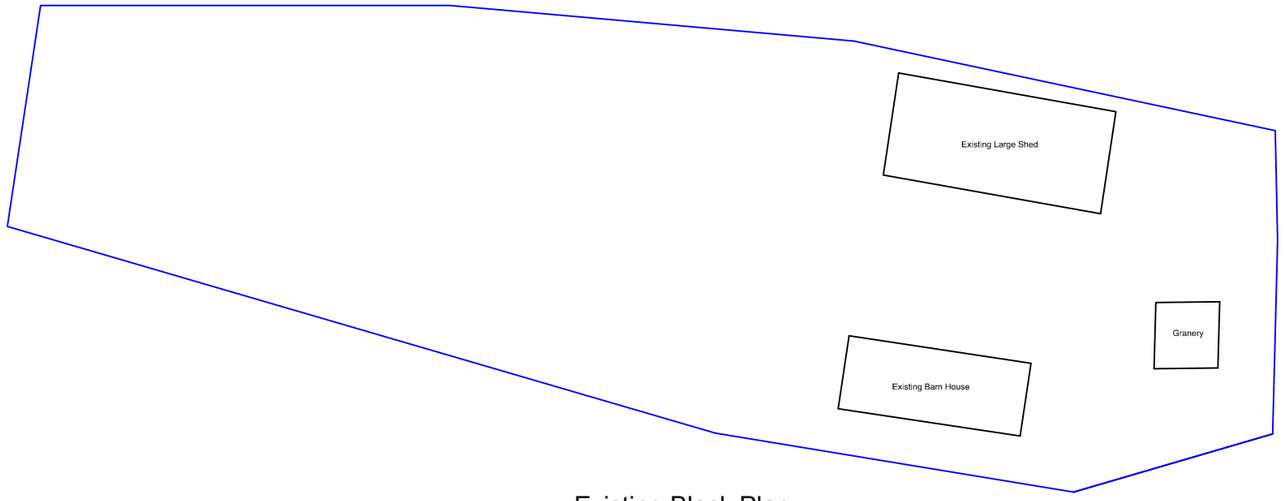

Proposed Block Plan

ROSENTHAL
ARCHITECTURAL SERVICES
07713 483394
info@rosenthalarchitectural.co.uk

NOTES

01 All new and existing building work dimensions are critical to the construction process.

02 All drawings are preliminary unless stated differently. Preliminary drawings and are not to be built or manufactured from.

03 This drawing is subject to copyright of Rosenthal Architectural SERVICES reproduction only with written authority.

04 Drawing dimensions and scales to be checked prior to commencement of work.

05 All structural work where mentioned on this drawing is subject to a qualified structural and civil engineer calculations before building work commences.

06 These plans may be subject to "Planning & Building Regulation Approval" or any other statute in law before the commencement of building works.

07 All materials to match existing unless otherwise stated.


M 1:100 0 1 2 3 4 5
M 1:50 0 0.5 1.0 1.5 2.0 2.5

Block Plans

Mr Tony Heathfield
On The Site Of Saddlestone,
Marks Farm,
Church Lane,
Botley,
Hampshire,
SO30 2EQ

DRAFT 2A - 14.04.15

CLIENT NO:	DRAWN: DS
JOB NO:	DATE: 17.02.15
SCALE @ A3: 1:500	PG NO: 01

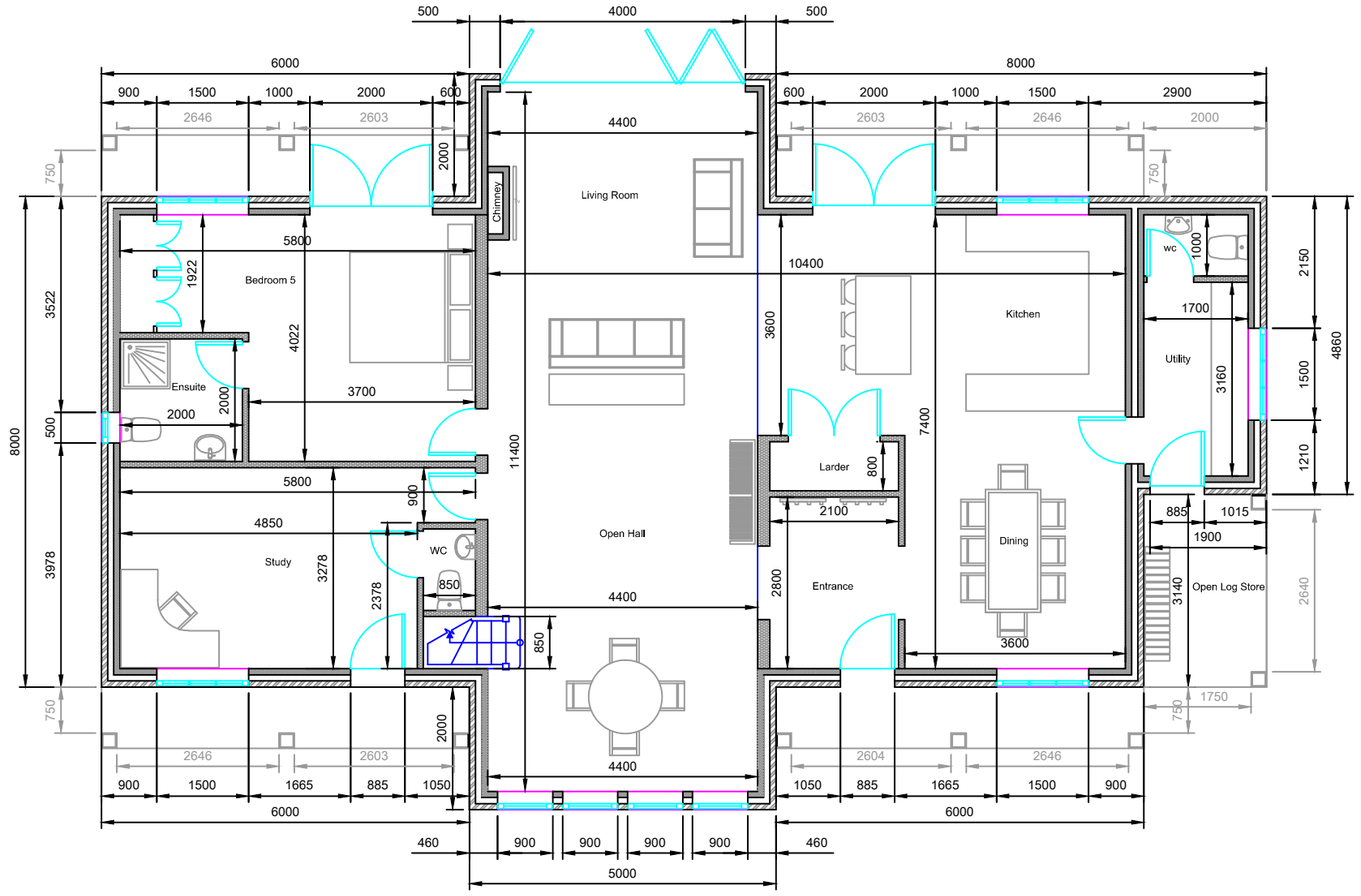

ROSENTHAL
ARCHITECTURAL SERVICES
07713 483394
info@rosenthalarchitectural.co.uk

NOTES

01 All new and existing building work dimensions are critical to the construction process.

02 All drawings are preliminary unless stated differently. Preliminary drawings and are not to be built or manufactured from.

03 This drawing is subject to copyright of Rosenthal Architectural SERVICES reproduction only with written authority.

04 Drawing dimensions and scales to be checked prior to commencement of work.

05 All structural work where mentioned on this drawing is subject to a qualified structural and civil engineer calculations before building work commences.

06 These plans may be subject to "Planning & Building Regulation Approval" or any other statute in law before the commencement of building works.

07 All materials to match existing unless otherwise stated.


M 1:100 0 1 2 3 4 5
M 1:50 0 0.5 1.0 1.5 2.0 2.5

Proposed GF Plan

Mr Tony Heathfield
On The Site Of Saddlestone,
Marks Farm,
Church Lane,
Botley,
Hampshire,
SO30 2EQ

DRAFT 2A - 14.04.15

CLIENT NO:	DRAWN: DS
JOB NO:	DATE: 17.02.15
SCALE @ A3: 1:100	PG NO: 02

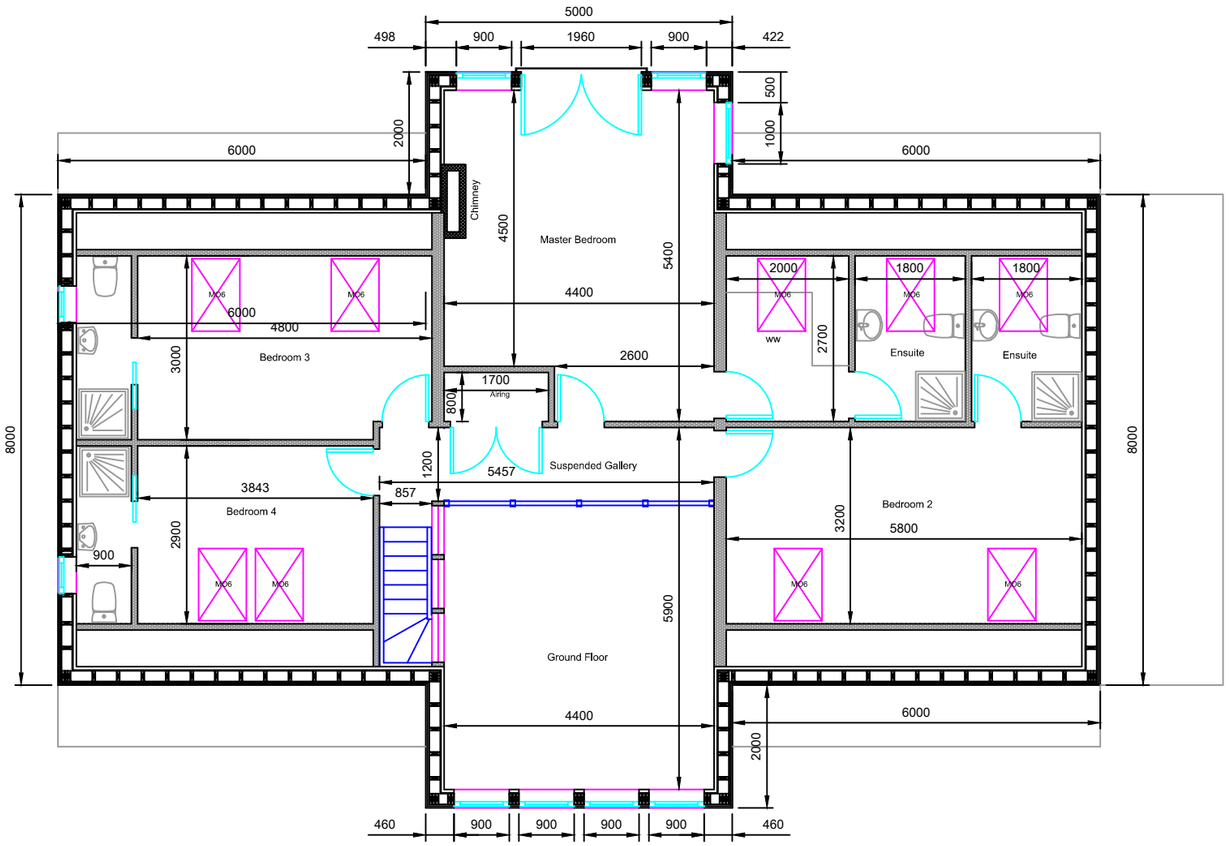

ROSENTHAL
ARCHITECTURAL SERVICES
07713 483394
info@rosenthalarchitectural.co.uk

NOTES

01 All new and existing building work dimensions are critical to the construction process.

02 All drawings are preliminary unless stated differently. Preliminary drawings and are not to be built or manufactured from.

03 This drawing is subject to copyright of Rosenthal Architectural SERVICES reproduction only with written authority.

04 Drawing dimensions and scales to be checked prior to commencement of work.

05 All structural work where mentioned on this drawing is subject to a qualified structural and civil engineer calculations before building work commences.

06 These plans may be subject to "Planning & Building Regulation Approval" or any other statute in law before the commencement of building works.

07 All materials to match existing unless otherwise stated.


M 1:100 0 1 2 3 4 5
M 1:50 0 0.5 1.0 1.5 2.0 2.5

Proposed FF Plan


Mr Tony Heathfield
On The Site Of Saddlestone,
Marks Farm,
Church Lane,
Botley,
Hampshire,
SO30 2EQ

DRAFT 2A - 14.04.15


CLIENT NO:	DRAWN: DS
JOB NO:	DATE: 17.02.15
SCALE @ A3: 1:100	PG NO: 03

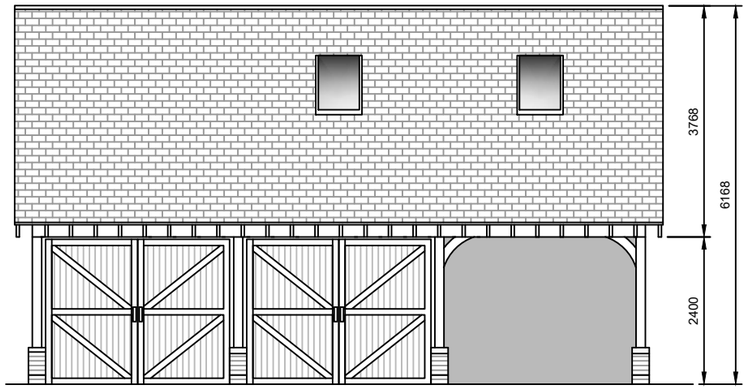


Front Elevation

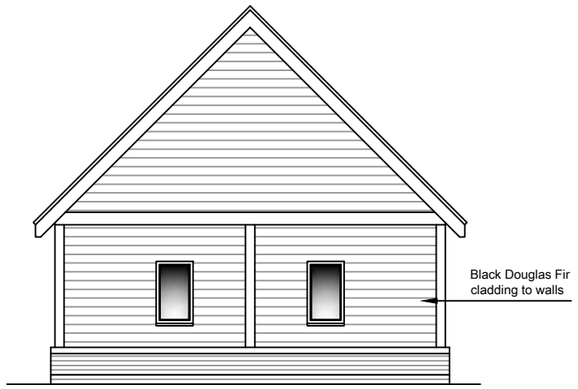


Left Side Elevation

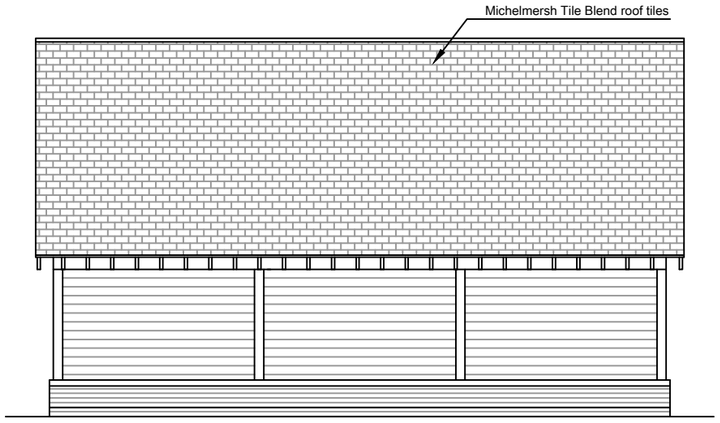

Rear Elevation

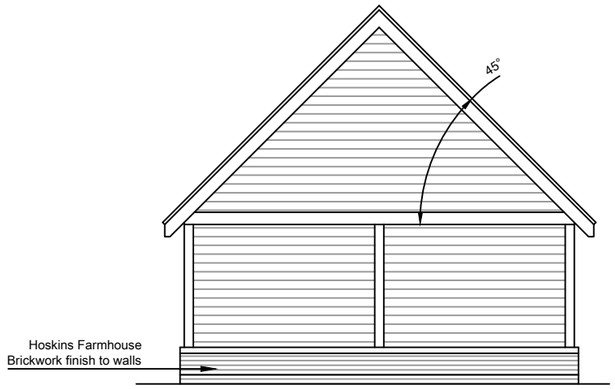

Right Side Elevation

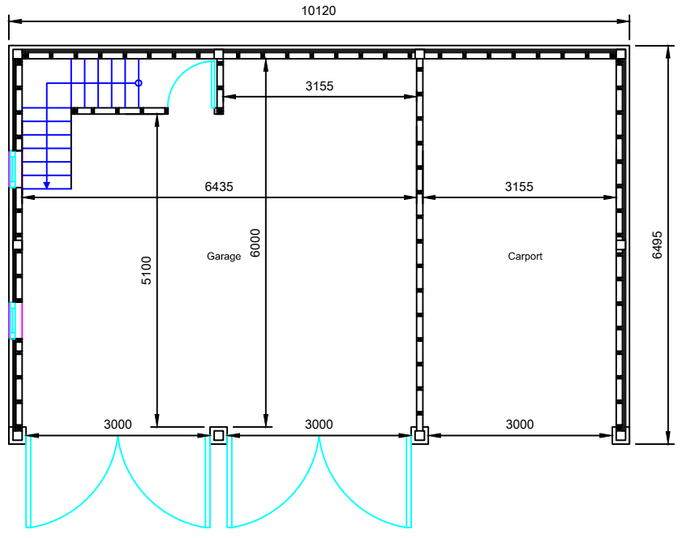

Carport Plan

Scale 1:100

ROSENTHAL
ARCHITECTURAL SERVICES
07713 483394
info@rosenthalarchitectural.co.uk

NOTES

01 All new and existing building work dimensions are critical to the construction process.

02 All drawings are preliminary unless stated differently. Preliminary drawings and are not to be built or manufactured from.

03 This drawing is subject to copyright of Rosenthal Architectural SERVICES reproduction only with written authority.

04 Drawing dimensions and scales to be checked prior to commencement of work.

05 All structural work where mentioned on this drawing is subject to a qualified structural and civil engineer calculations before building work commences.

06 These plans may be subject to "Planning & Building Regulation Approval" or any other statute in law before the commencement of building works.

07 All materials to match existing unless otherwise stated.

M 1:100 0 1 2 3 4 5

M 1:50 0 0.5 1.0 1.5 2.0 2.5

Proposed Carport


Mr Tony Heathfield
On The Site Of Saddlestone,
Marks Farm,
Church Lane,
Botley,
Hampshire,
SO30 2EQ

DRAFT 2A - 14.04.15

CLIENT NO:	DRAWN: DS
JOB NO:	DATE: 17.02.15
SCALE @ A3: 1:100	PG NO: 04



Front Elevation

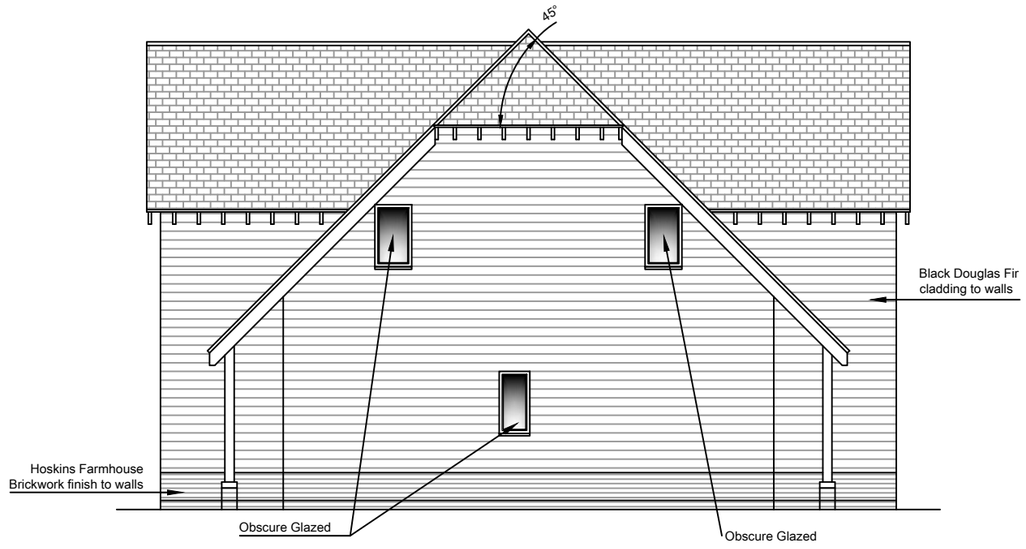

Left Side Elevation

ROSENTHAL
ARCHITECTURAL SERVICES
07713 483394
info@rosenthalarchitectural.co.uk

NOTES

01 All new and existing building work dimensions are critical to the construction process.

02 All drawings are preliminary unless stated differently. Preliminary drawings and are not to be built or manufactured from.

03 This drawing is subject to copyright of Rosenthal Architectural SERVICES reproduction only with written authority.

04 Drawing dimensions and scales to be checked prior to commencement of work.

05 All structural work where mentioned on this drawing is subject to a qualified structural and civil engineer calculations before building work commences.

06 These plans may be subject to "Planning & Building Regulation Approval" or any other statute in law before the commencement of building works.

07 All materials to match existing unless otherwise stated.

M 1:100 0 1 2 3 4 5
M 1:50 0 0.5 1.0 1.5 2.0 2.5

Proposed Elevations


Mr Tony Heathfield
On The Site Of Saddlestone,
Marks Farm,
Church Lane,
Botley,
Hampshire,
SO30 2EQ

DRAFT 2A - 14.04.15

CLIENT NO:	DRAWN: DS
JOB NO:	DATE: 17.02.15
SCALE @ A3: 1:100	PG NO: 05



Rear Elevation

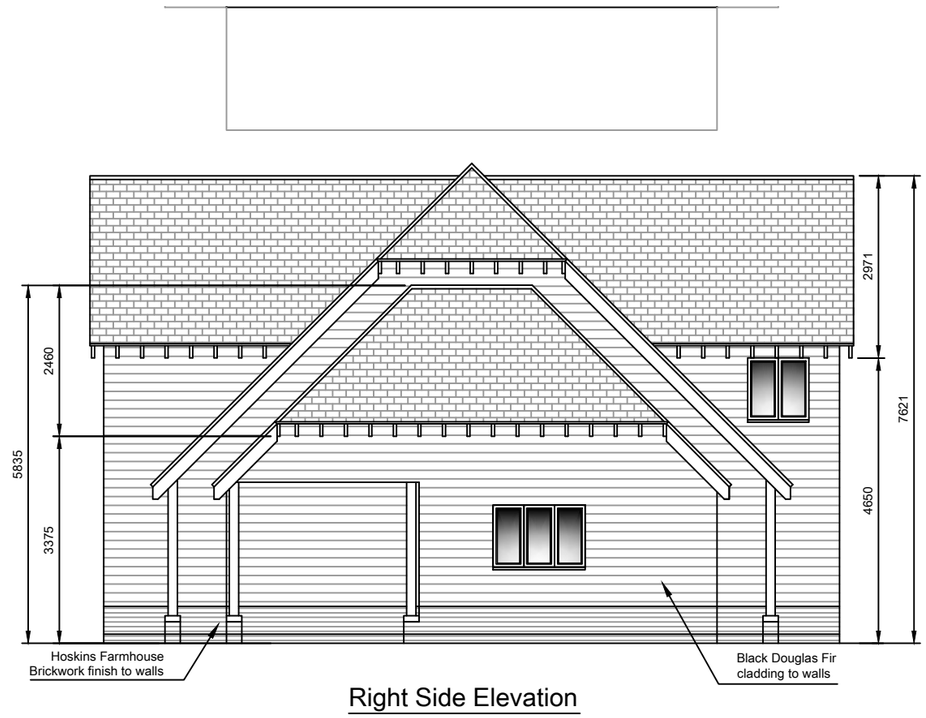

Right Side Elevation

ROSENTHAL
ARCHITECTURAL SERVICES
07713 483394
info@rosenthalarchitectural.co.uk

NOTES

01 All new and existing building work dimensions are critical to the construction process.

02 All drawings are preliminary unless stated differently. Preliminary drawings and are not to be built or manufactured from.

03 This drawing is subject to copyright of Rosenthal Architectural SERVICES reproduction only with written authority.

04 Drawing dimensions and scales to be checked prior to commencement of work.

05 All structural work where mentioned on this drawing is subject to a qualified structural and civil engineer calculations before building work commences.

06 These plans may be subject to "Planning & Building Regulation Approval" or any other statute in law before the commencement of building works.

07 All materials to match existing unless otherwise stated.

M 1:100 0 1 2 3 4 5
M 1:50 0 0.5 1.0 1.5 2.0 2.5

Proposed Elevations

Mr Tony Heathfield
On The Site Of Saddlestone,
Marks Farm,
Church Lane,
Botley,
Hampshire,
SO30 2EQ

DRAFT 2A - 14.04.15

CLIENT NO:	DRAWN: DS
JOB NO:	DATE: 17.02.15
SCALE @ A3: 1:100	PG NO: 06