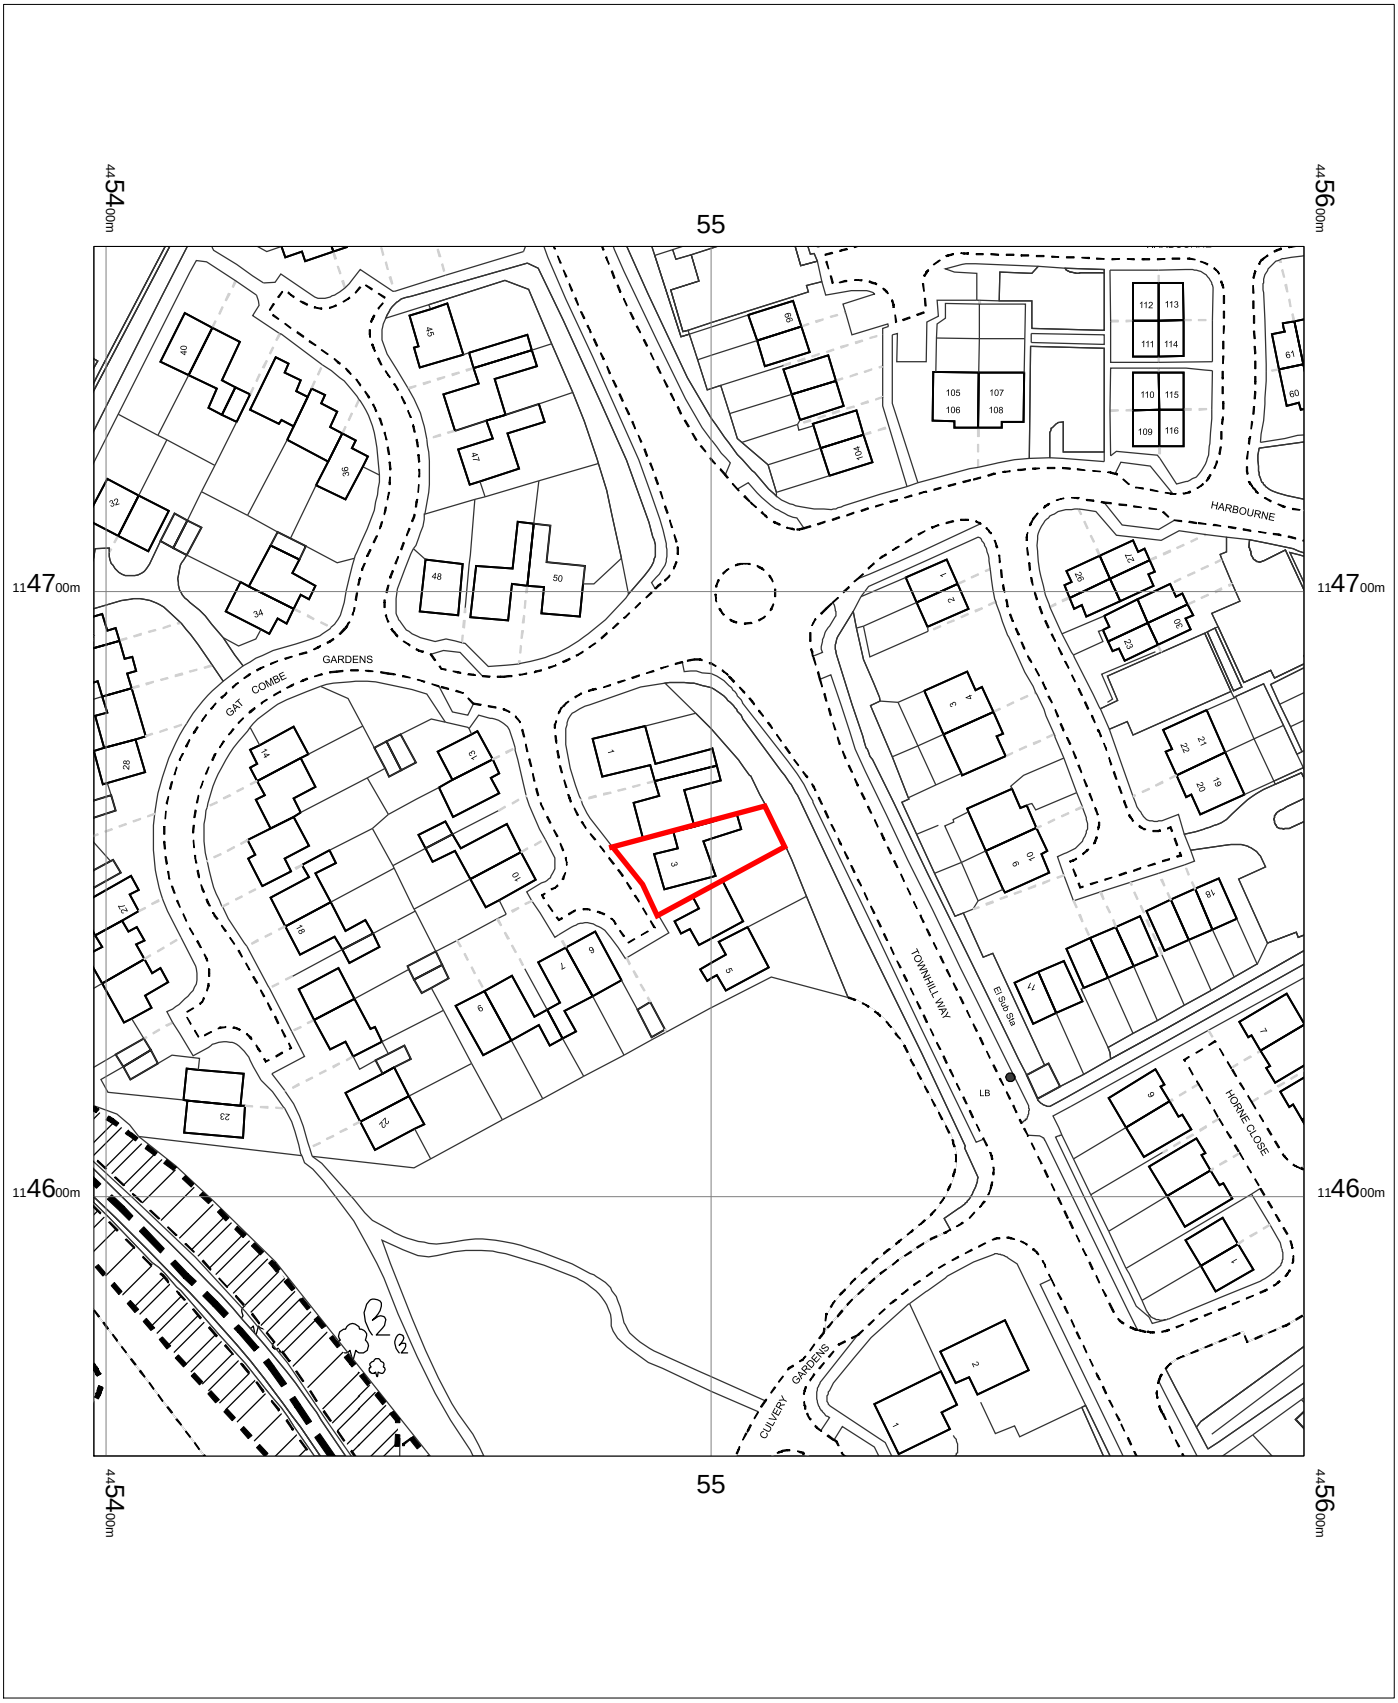

0 5 10 15 20 25 30 35 40 45 50
m

3 GATCOMBE GARDENS
WEST END
SOUTHAMPTON
SO18 3NA

OS MasterMap 1250/2500/10000 scale
01 May 2015, ID: BW1-00424660
www.blackwellmapping.co.uk

1:1250 scale print at A4, Centre: 445498 E, 114657 N

©Crown Copyright Ordnance Survey. Licence no. 100041040

N

Mapping sourced from Ordnance Survey

BLACKWELL'S
www.blackwellmapping.co.uk
TEL: 0114 268 7658
maps.sheffield@blackwell.co.uk