The Copyright of this drawing belongs solely to BPS Design Consultants Ltd and it should not be copied or reproduced without written consent from BPS Design Consultants.

Any written dimensions to take precident over scaling and all dimensions should be checked on site.

This drawing has been prepared for the purposes of planning consent and should NOT be used for construction or any other use.

SCALE (Metres) 1:100 @ A1 Sheet

0 0.5 1.0 1.5 2.0 2.5 3.0 3.5 4.0 4.5 5.0 6.0 7.0 8.0 9.0 10.0

SCALE (Metres) 1:250 @ A1 Sheet

0 5.0 10.0 15.0 20.0 25.0

SCALE (Metres) 1:500 @ A1 Sheet

0 10.0 20.0 30.0 40.0 50.0

SCALE (Metres) 1:1250 @ A1 Sheet

0 40 80 120

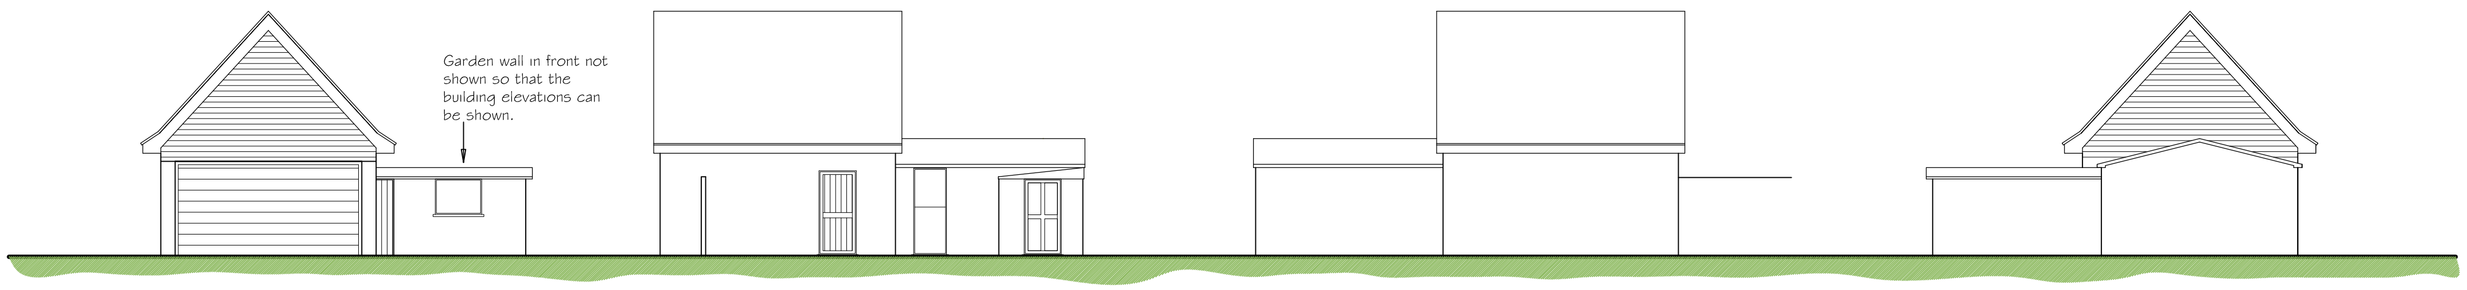

Existing Front Elevation

Existing Side Elevation

Existing Side Elevation

Existing Rear Elevation

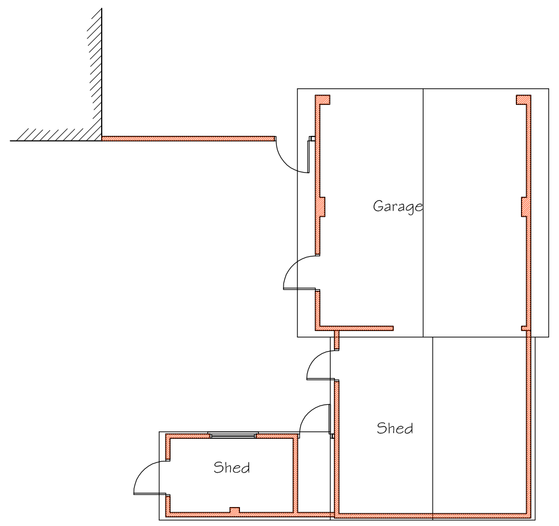

Existing Floor Plan

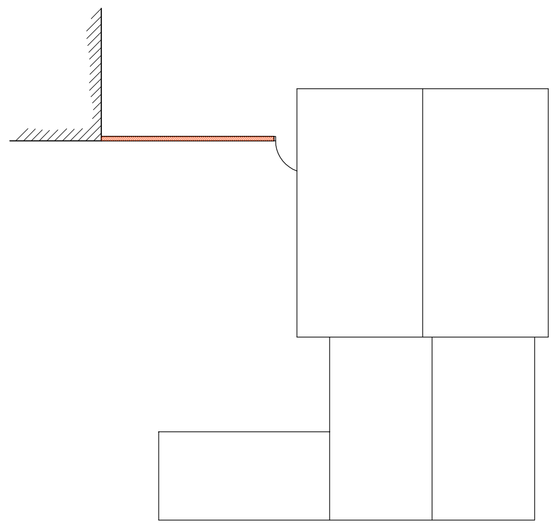

Existing Roof Plan

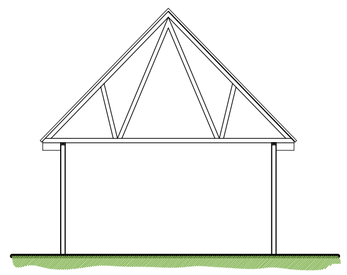

Section Through

Existing Elevations and Plans 1:100

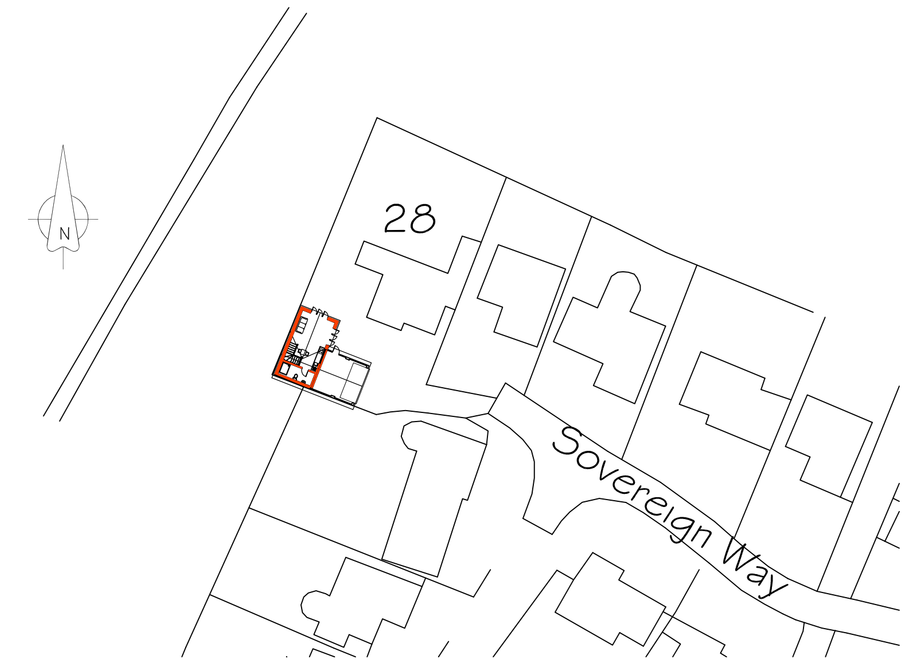

Block Plan 1:500

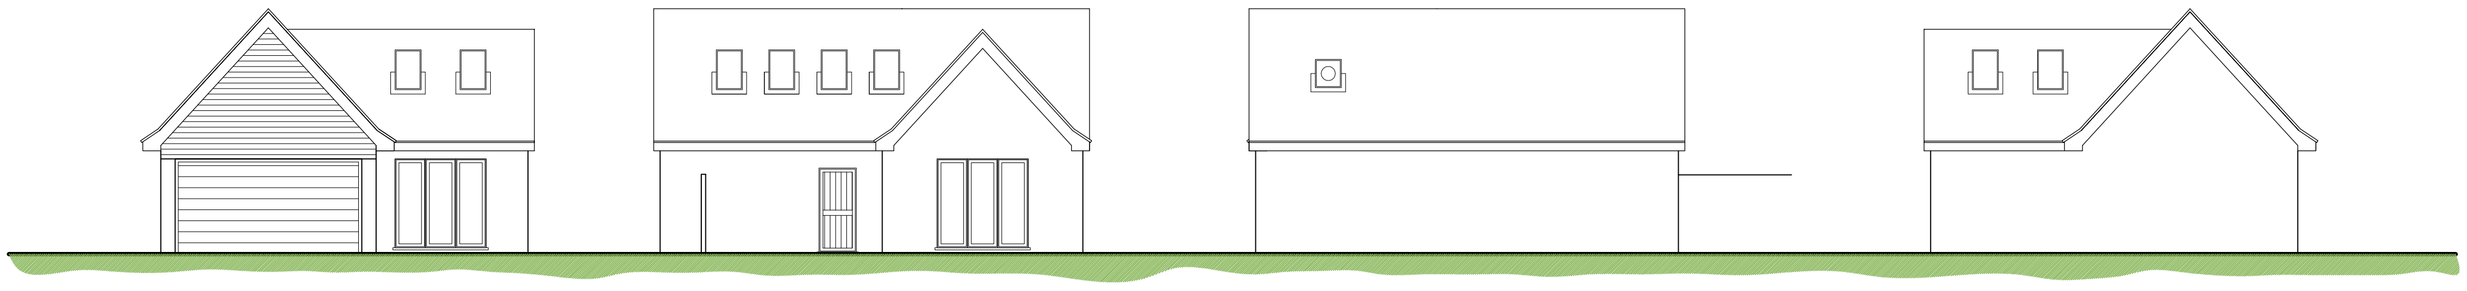

Existing Front Elevation

Existing Side Elevation

Existing Side Elevation

Existing Rear Elevation

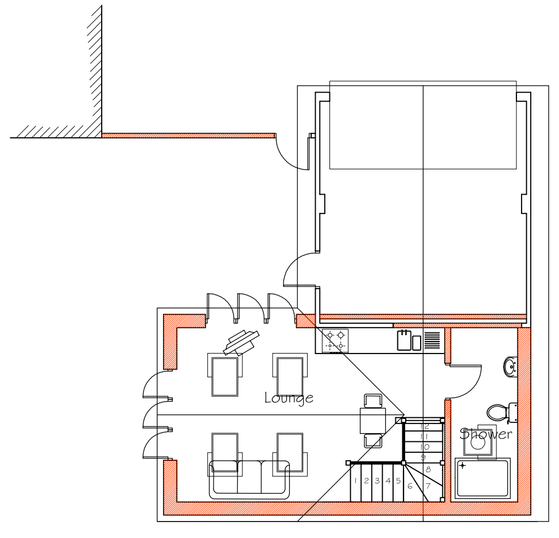

Proposed Ground Floor Plan

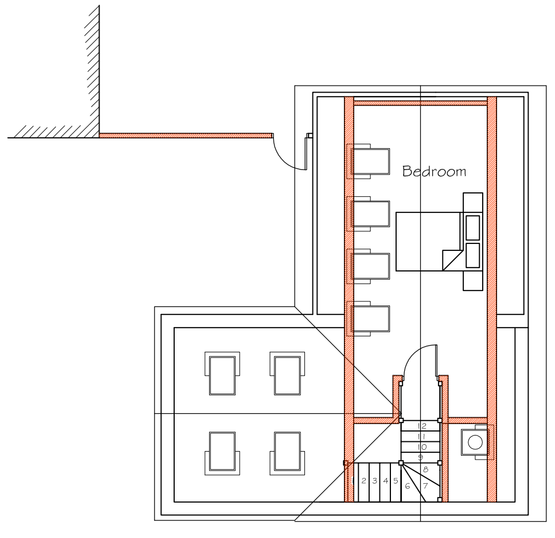

Proposed First Floor Plan

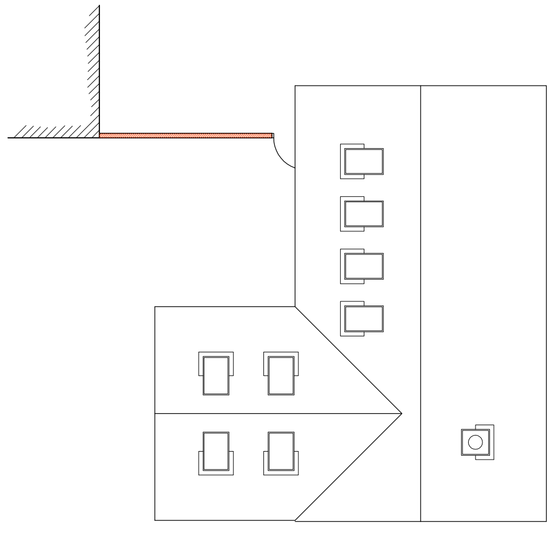

Proposed Roof Plan

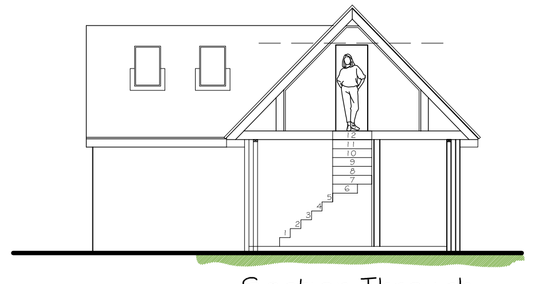

Section Through

Note:-
Proposed annex to be used solely in conjunction with the main dwelling, not to be rented out, or sold as a seperate dwelling.

Proposed Elevations and Plans 1:100



Location Plan 1:1250

© Crown Copyright (2015). All rights reserved
Lisence Number 100046928.

BPS Design Consultants Ltd
Architectural Services and Structural Engineers
Seafields, Dodwell lane, Bursledon, Southampton, SO31 1DJ
Tel: 023 8040 4017
robert@bpsdesign.co.uk Mobile: 07915 604 293
colin@bpsdesign.co.uk Mobile: 07886 855 897
www.bpsdesign.co.uk

Project:	28 Sovereign Way Boyatt Wood Eastleigh SO50 4SA
Client:	Mr and Mrs D Bundy
Dwg Title:	Proposed Annex
Dwg No:	PL/01
Revision:	A
Date:	March 2014
By:	rjn
Scale:	As Shown

The Copyright of this drawing belongs soley to BPS Design Consultants Ltd. It should not be copied or reproduced without consent from BPS Design Consultants Ltd. Orugnal drawing at A1 size.