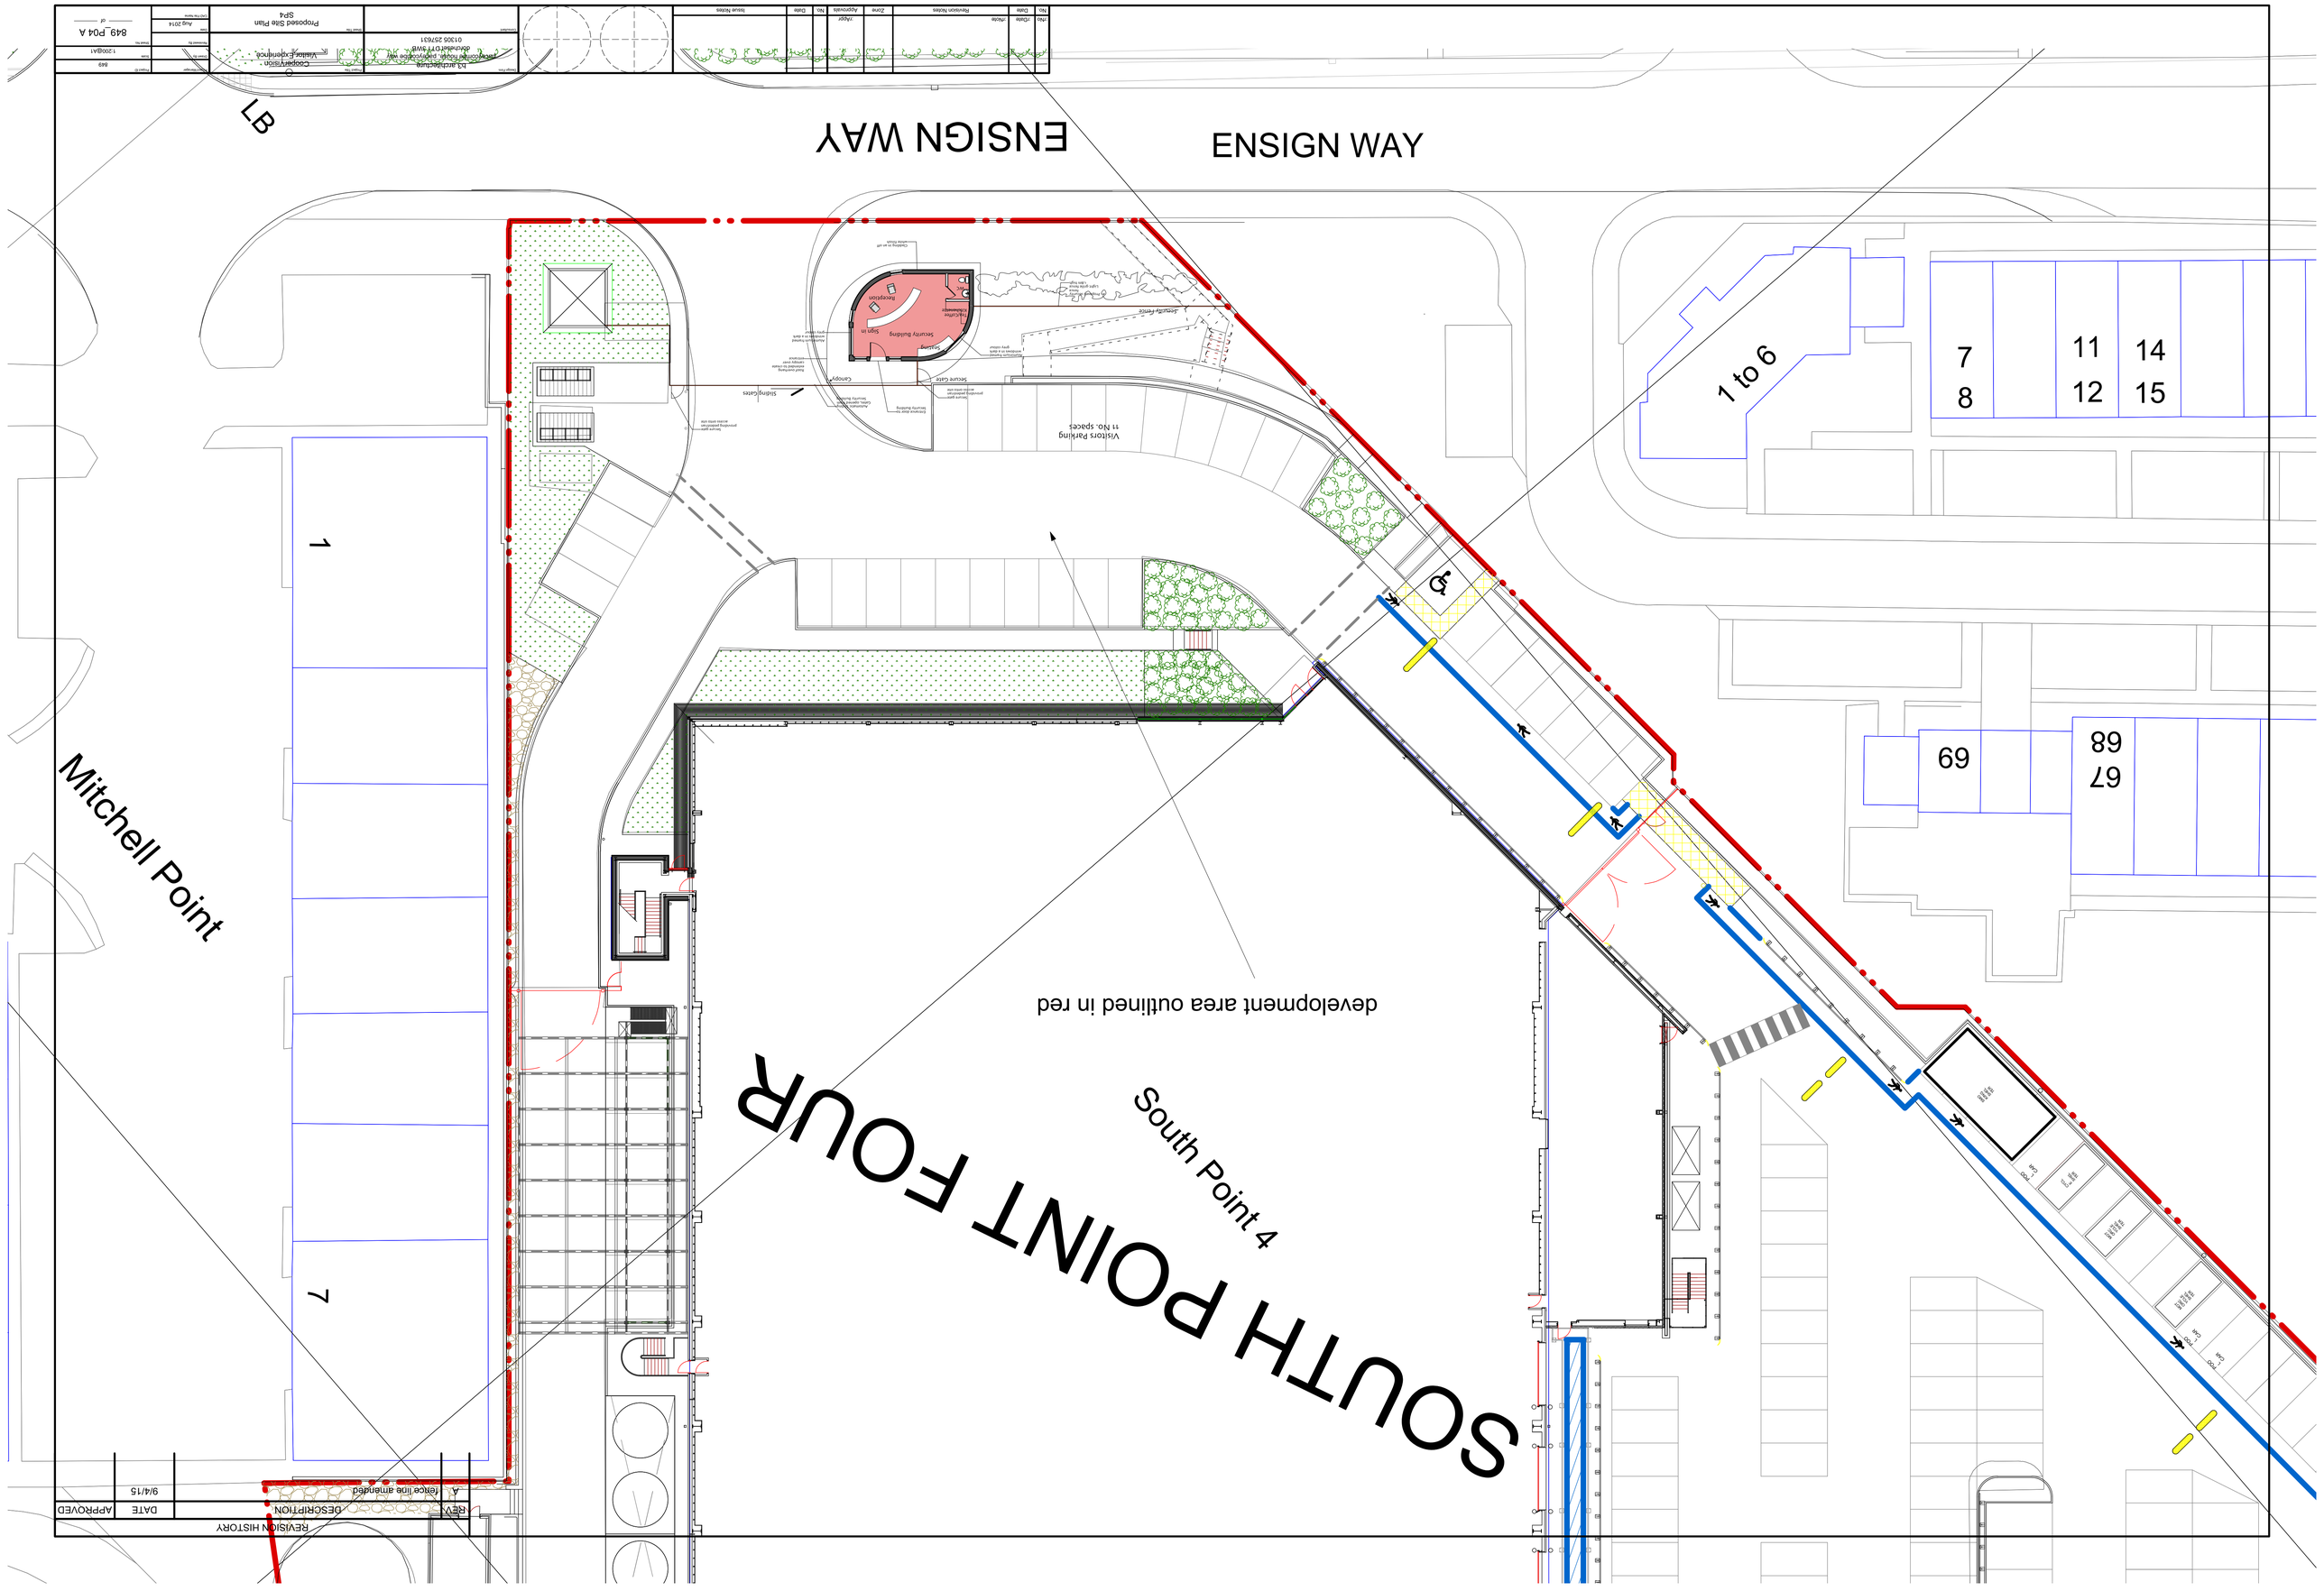

ENSIGN WAY
ENSIGN WAY
LB
Mitchell Point
SOUTH POINT FOUR
South Point 4
development area outlined in red
1 to 6
7
8
11
12
14
15
69
68
67
1
7
Visitors Parking
11 No. spaces
Security Building
Sign in
Reception
Security Fence
Secure Gate
Canopy
Sliding Gates
REVISION HISTORY
REV
DESCRIPTION
DATE
APPROVED
A
fence line amended
9/4/15
849_P04 A
Proposed Site Plan
SP4
Coopervision
Visitor Experience