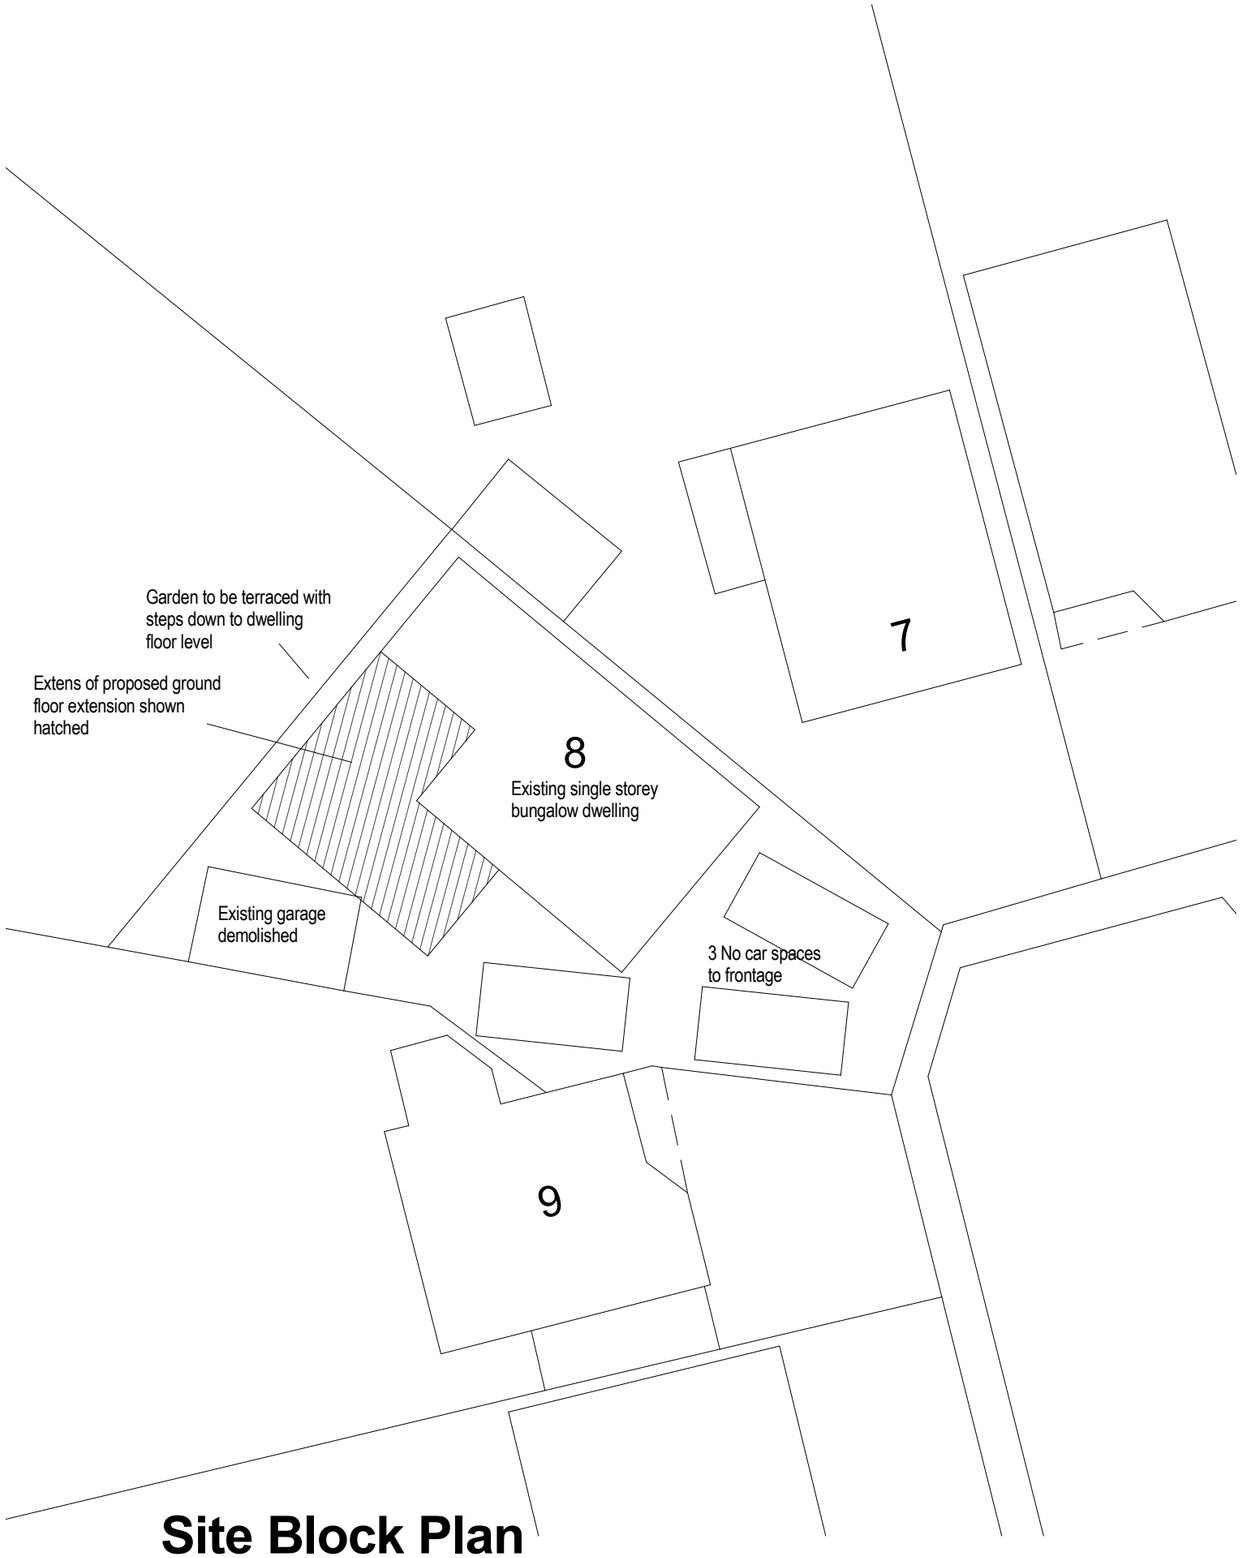

Site Block Plan

1 : 200



Ordnance Survey (c) Crown Copyright 2012. All rights reserved. Licence number 100020449

Site Location plan

1 : 1250

METROSCAPE DESIGN LTD
Malcolm Stevens BA (Hons) Arch Tech
Shady Oak, 5 Ayerswood
Bursledon Road, Hedge End
Southampton, Hampshire SO30 0DF
Tel/Fax: 023 80403794
Email : malcstevens@metroscape.co.uk

Project	8 COMMON CLOSE, CHANDLERS FORD, EASTLEIGH S053 1HF
Drawing Title	Site Location / Block Plan
Client	MR & MRS M MEECH
Project No	**P14021**
Date	MAR 15
Scale	As indicated
Drawing No	P01
Revision	

This drawing is copyright of the Architectural Consultant & must not be reproduced without permission.

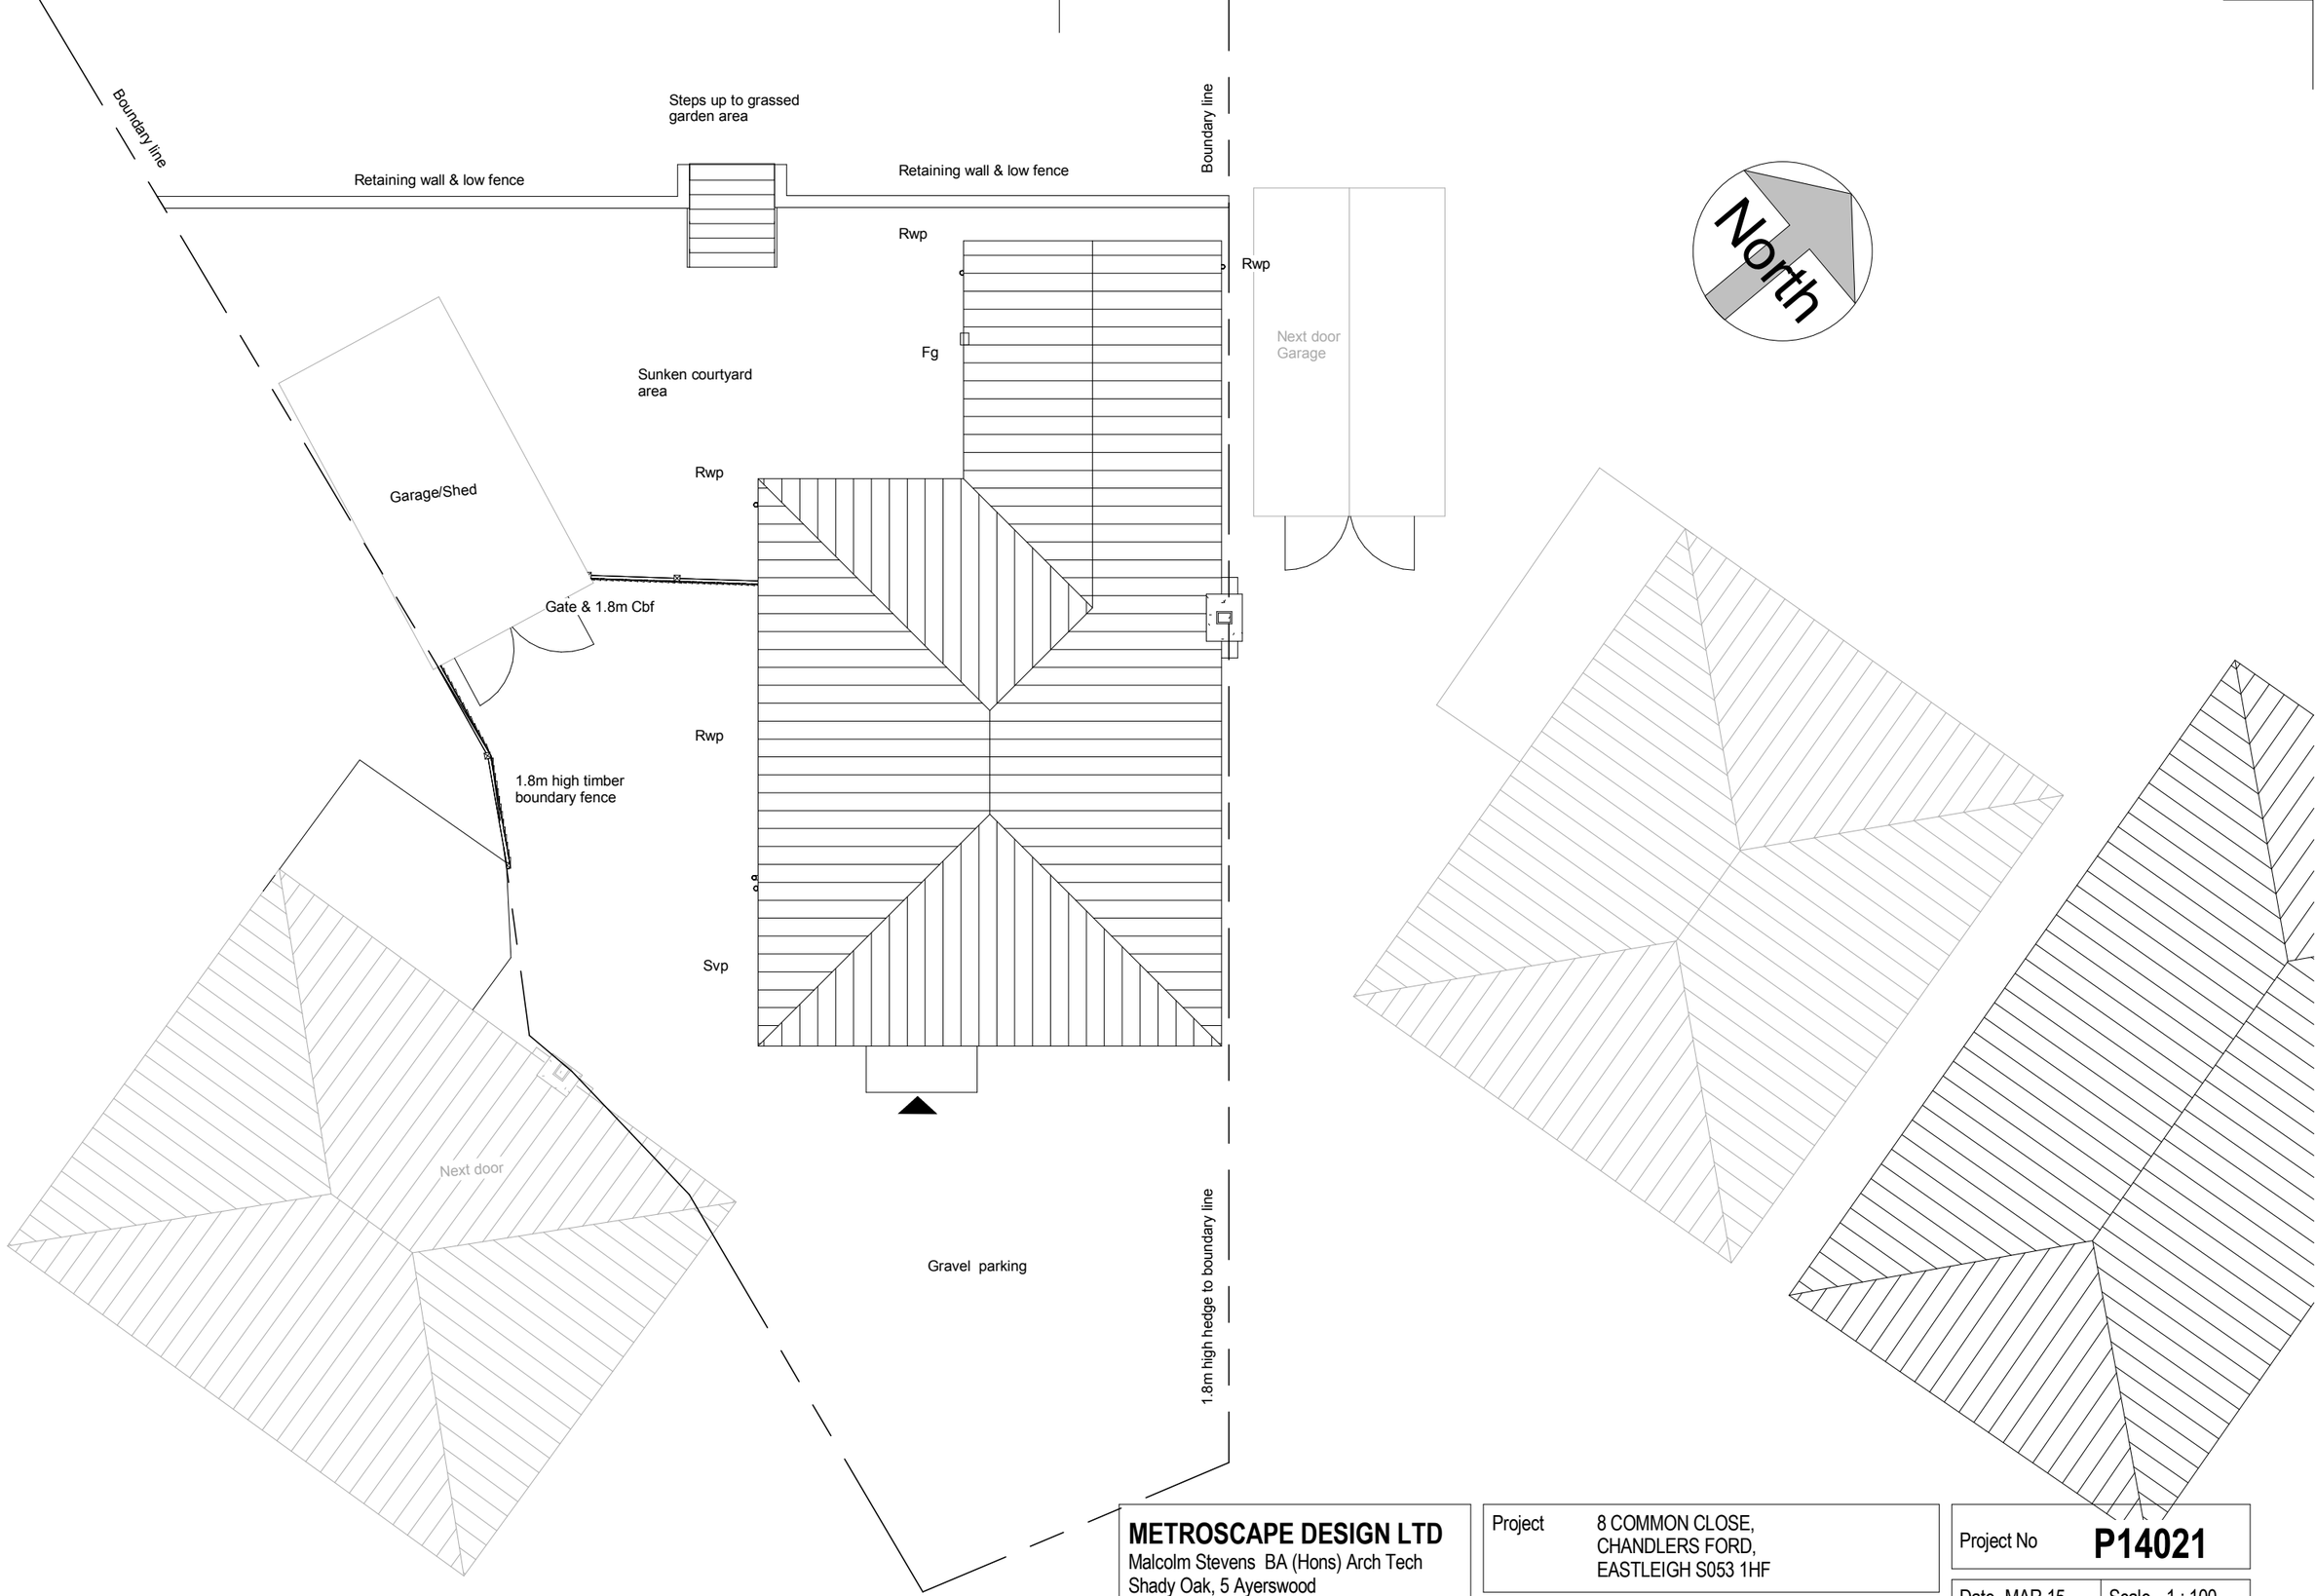

Existing Site

1 : 100

Existing Front Elevation

1

METROSCAPE DESIGN LTD
Malcolm Stevens BA (Hons) Arch Tech
Shady Oak, 5 Ayerswood
Bursledon Road, Hedge End
Southampton, Hampshire SO30 0DF
Tel/Fax: 023 80403794
Email : malcstevens@metroscape.co.uk

Project	8 COMMON CLOSE, CHANDLERS FORD, EASTLEIGH S053 1HF
Drawing Title	Site Layout/Survey
Client	MR & MRS M MEECH

Project No	**P14021**
Date MAR 15	Scale 1 : 100
Drawing No	P02
Revision	

This drawing is copyright of the Architectural Consultant & must not be reproduced without permission.

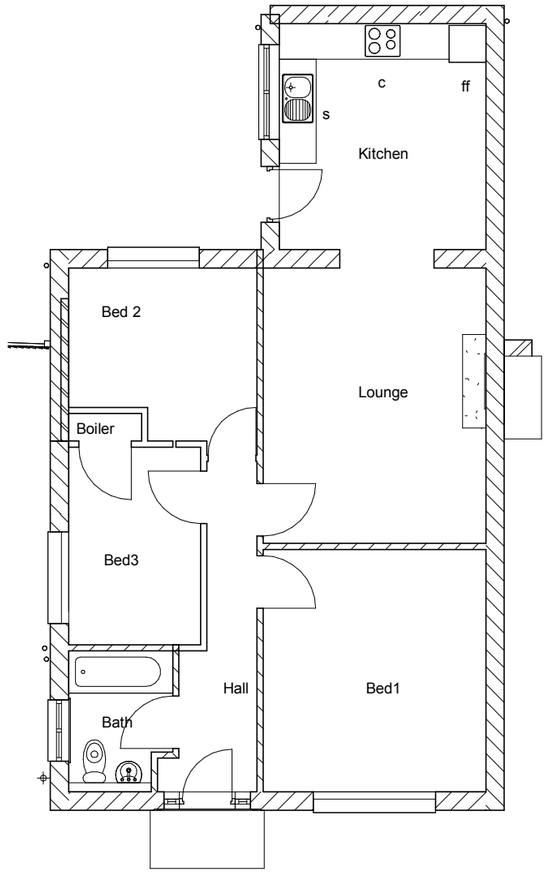

Existing Ground floor

1 : 100

1:100 1m 2m 3m 4m 5m 6m 7m 8m 9m 10m

METROSCAPE DESIGN LTD
Malcolm Stevens BA (Hons) Arch Tech
Shady Oak, 5 Ayerswood
Bursledon Road, Hedge End
Southampton, Hampshire SO30 0DF
Tel/Fax: 023 80403794
Email : malcstevens@metroscape.co.uk

Project	8 COMMON CLOSE, CHANDLERS FORD, EASTLEIGH S053 1HF
Drawing Title	Existing Floor Layouts
Client	MR & MRS M MEECH

Project No	**P14021**
Date MAR 15	Scale 1 : 100
Drawing No	P03
Revision	

This drawing is copyright of the Architectural Consultant & must not be reproduced without permission.

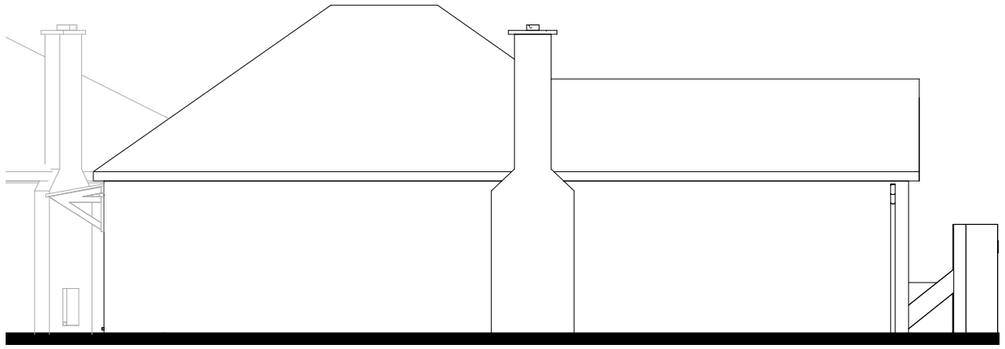

Existing East Elevation
1 : 100



Existing Front Elevation
1 : 100

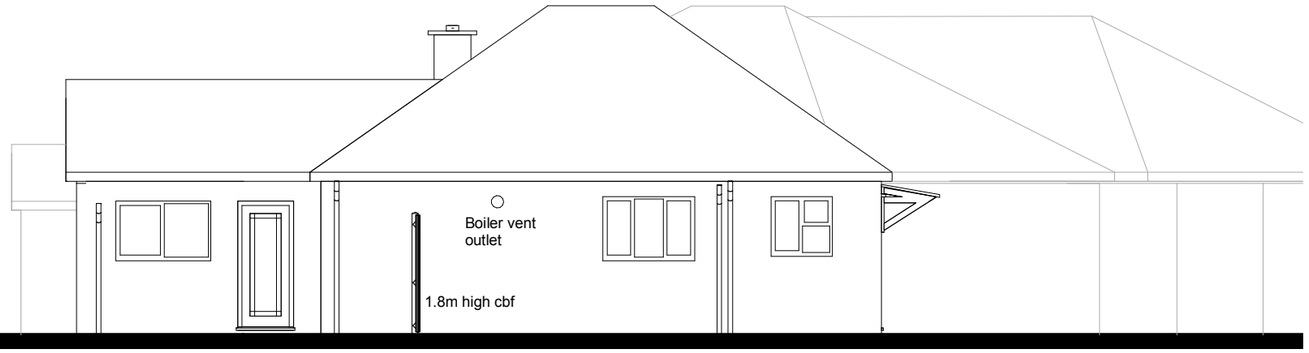

Existing Side Elevation 1
1 : 100

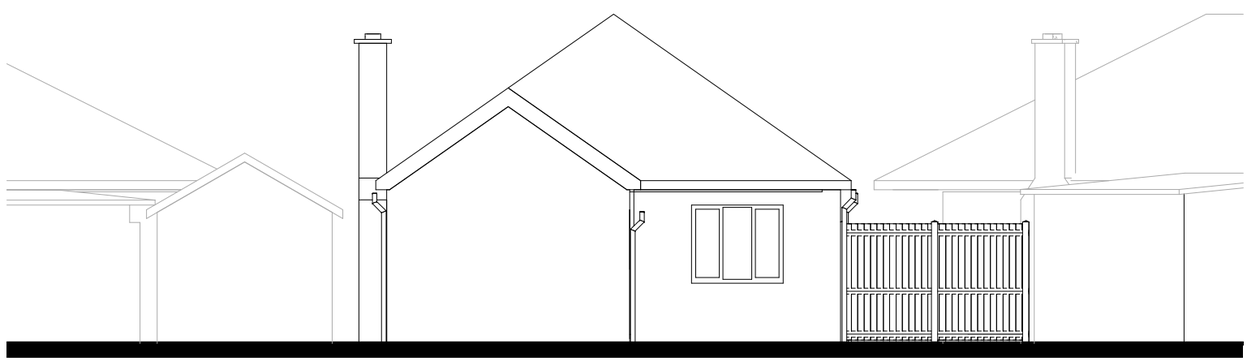

Existing Rear Elevation
1 : 100

METROSCAPE DESIGN LTD
Malcolm Stevens BA (Hons) Arch Tech
Shady Oak, 5 Ayerswood
Bursledon Road, Hedge End
Southampton, Hampshire SO30 0DF
Tel/Fax: 023 80403794
Email : malcstevens@metroscape.co.uk

Project	8 COMMON CLOSE, CHANDLERS FORD, EASTLEIGH S053 1HF
Drawing Title	Existing Elevations
Client	MR & MRS M MEECH

Project No	**P14021**
Date MAR 15	Scale 1 : 100
Drawing No	P04
Revision	

This drawing is copyright of the Architectural Consultant & must not be reproduced without permission.

3 Building
Regulation Side
Elevation 1

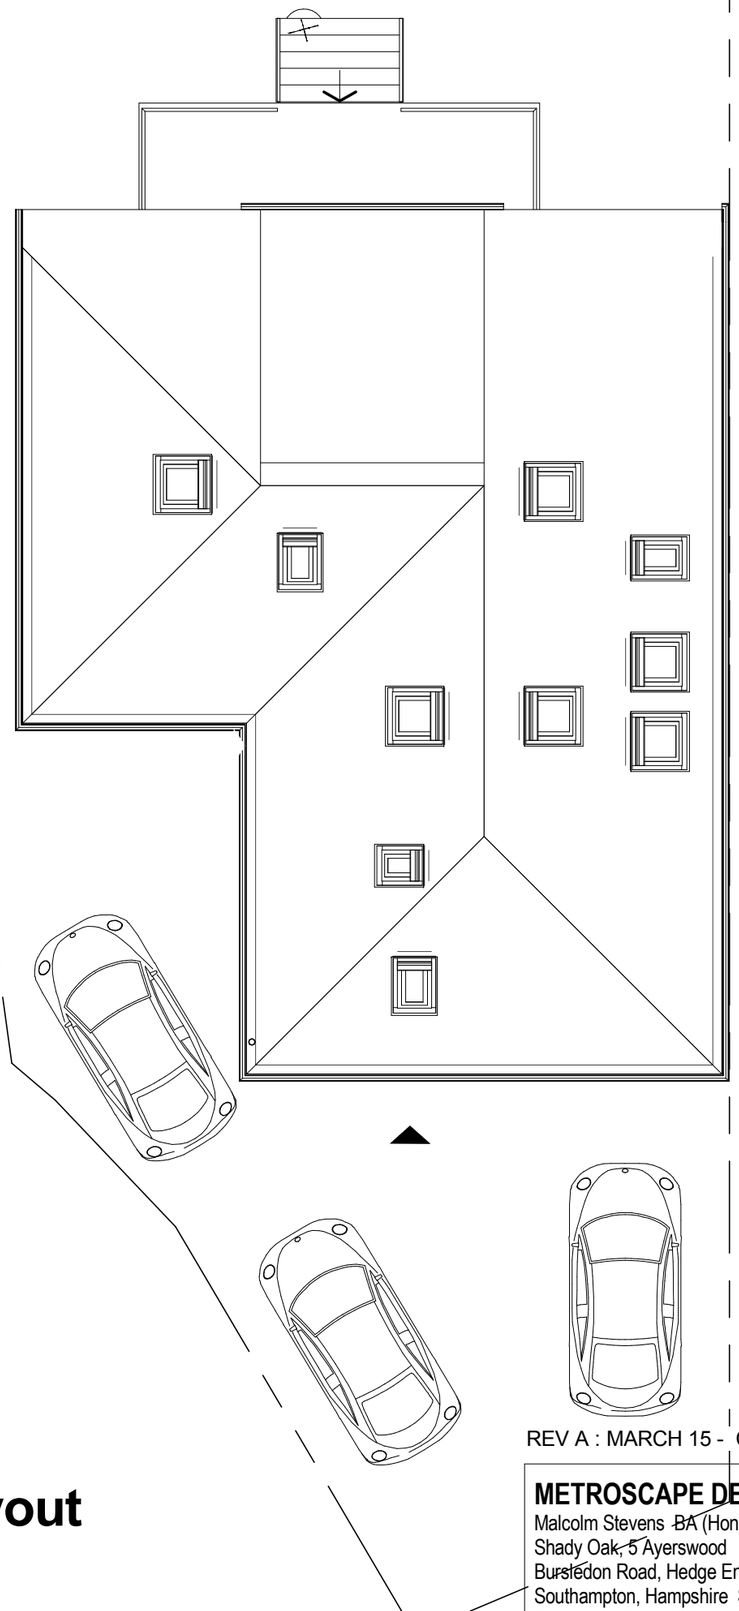



Proposed Site Layout

1 : 100

REV A : MARCH 15 - CLIENTS GENERAL INTERNAL CHANGES & TO WINDOWS/DOORS & BALCONY

METROSCAPE DESIGN LTD
Malcolm Stevens BA (Hons) Arch Tech
Shady Oak, 5 Ayerswood
Bursledon Road, Hedge End
Southampton, Hampshire SO30 0DF
Tel/Fax: 023 80403794
Email : malcstevens@metroscape.co.uk

Project	8 COMMON CLOSE, CHANDLERS FORD, EASTLEIGH S053 1HF
Drawing Title	Proposed Site Layout
Client	MR & MRS M MEECH

Project No	**P14021**
Date MAR 15	Scale 1 : 100
Drawing No	P05
Revision	A

This drawing is copyright of the Architectural Consultant & must not be reproduced without permission.

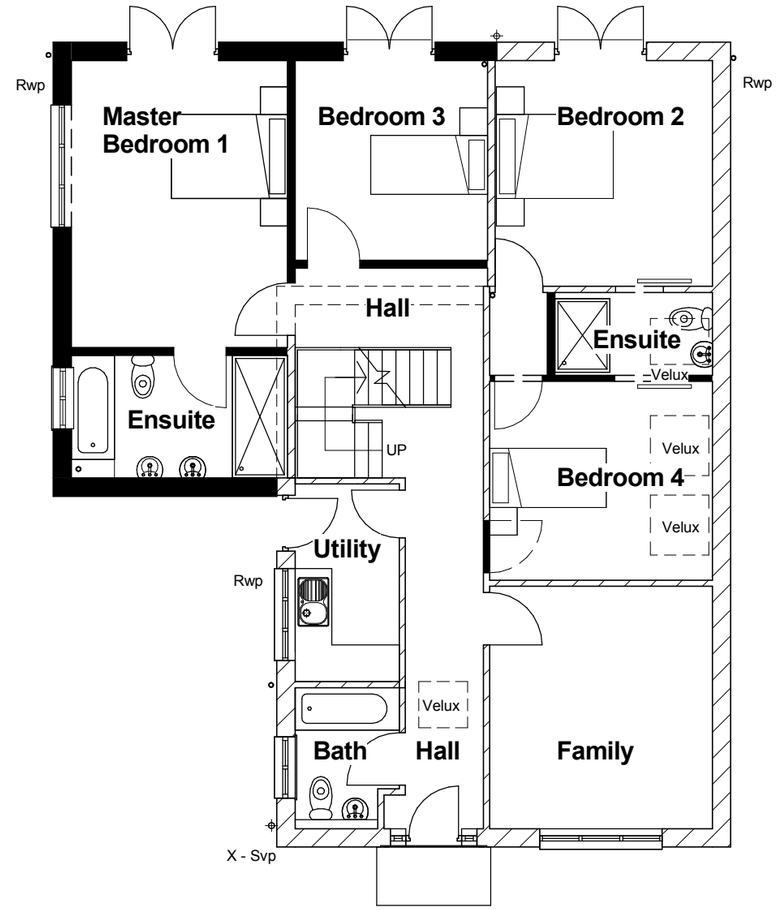

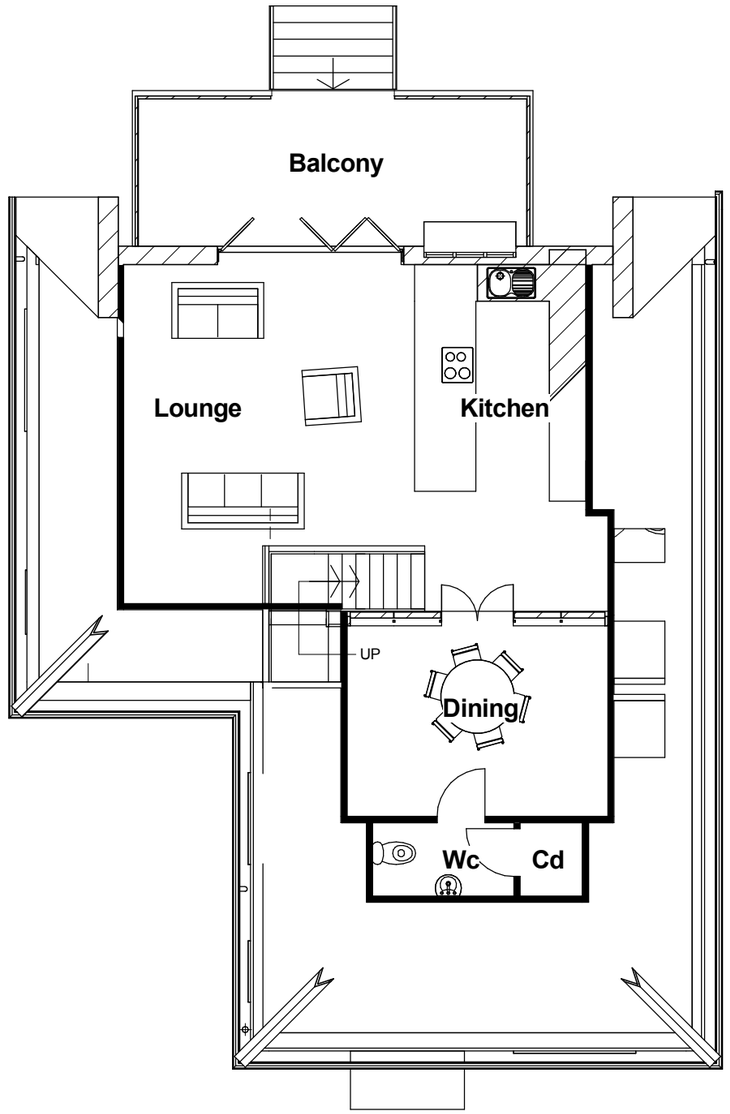

Proposed Ground Floor

1 : 100

1:100 1m 2m 3m 4m 5m 6m 7m 8m 9m 10m

Proposed First Floor

1 : 100

REV A : MARCH 15 - CLIENTS GENERAL INTERNAL CHANGES & TO WINDOWS/DOORS & BALCONY

METROSCAPE DESIGN LTD
Malcolm Stevens BA (Hons) Arch Tech
Shady Oak, 5 Ayerswood
Bursledon Road, Hedge End
Southampton, Hampshire SO30 0DF
Tel/Fax: 023 80403794
Email : malcstevens@metroscape.co.uk

Project	8 COMMON CLOSE, CHANDLERS FORD, EASTLEIGH S053 1HF
Drawing Title	Proposed Floor Layouts
Client	MR & MRS M MEECH

Project No	**P14021**
Date MAR 15	Scale 1 : 100
Drawing No	P06
Revision	A

This drawing is copyright of the Architectural Consultant & must not be reproduced without permission.



Proposed Front Elevation

1 : 100

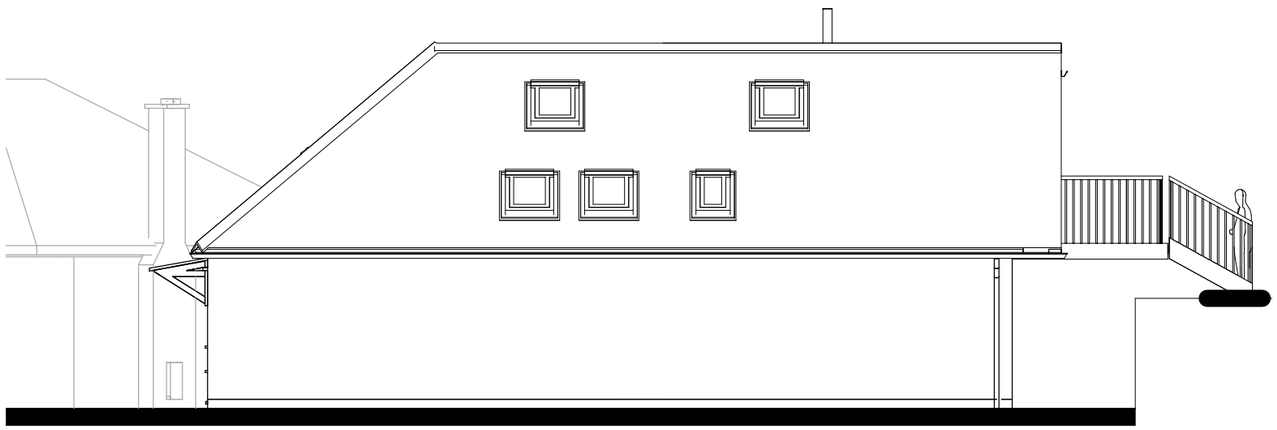

Proposed Side Elevation 2

1 : 100



Proposed Rear Elevation

1 : 100

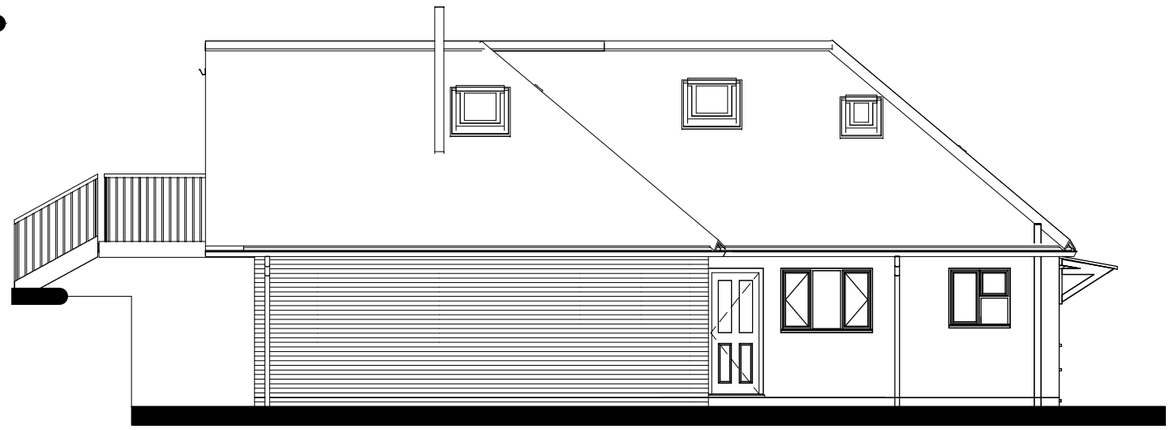

Proposed Side Elevation 1

1 : 100

REV A : MARCH 15 - CLIENTS GENERAL INTERNAL CHANGES & TO WINDOWS/DOORS & BALCONY

METROSCAPE DESIGN LTD
Malcolm Stevens BA (Hons) Arch Tech
Shady Oak, 5 Ayerswood
Bursledon Road, Hedge End
Southampton, Hampshire SO30 0DF
Tel/Fax: 023 80403794
Email : malcstevens@metroscape.co.uk

Project	8 COMMON CLOSE, CHANDLERS FORD, EASTLEIGH S053 1HF
Drawing Title	Proposed Elevations
Client	MR & MRS M MEECH
Project No	**P14021**
Date	MAR 15
Scale	1 : 100
Drawing No	P07
Revision	A

This drawing is copyright of the Architectural Consultant & must not be reproduced without permission.

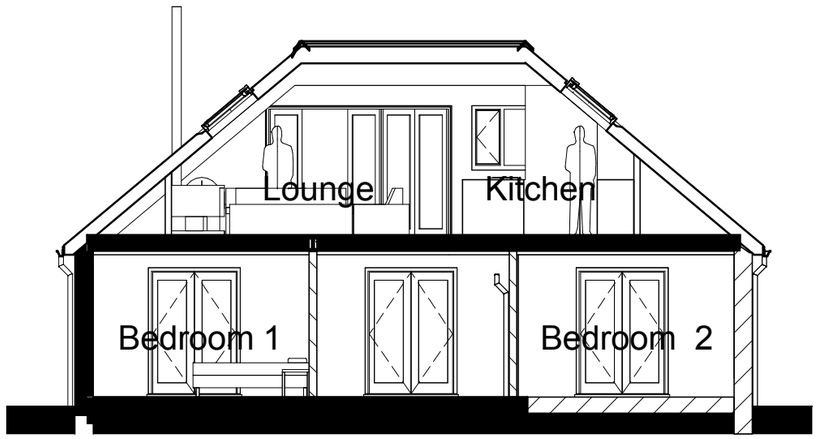

Main Horizonatal Section

1 : 100

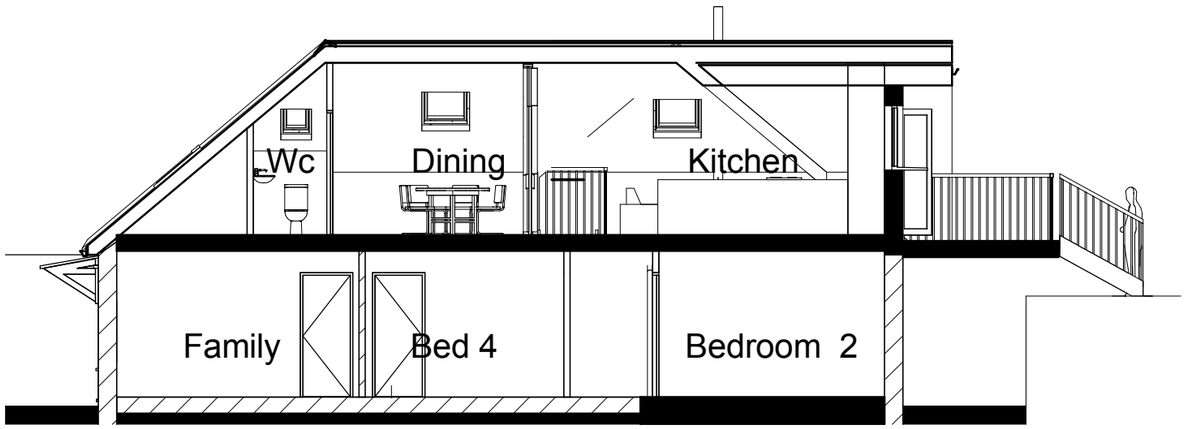

Main Vertical Section

1 : 100

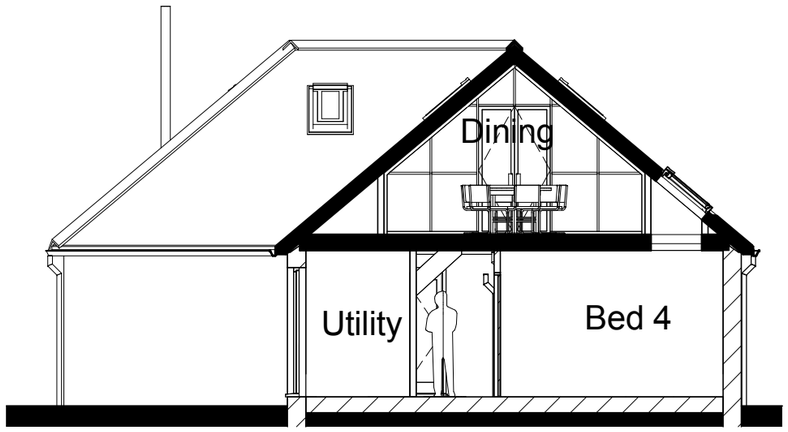

Section thro Dining

1 : 100

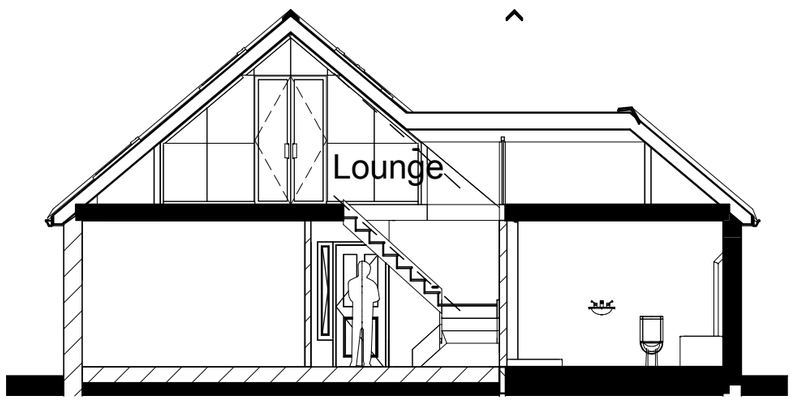

Section thro Stairs

1 : 100

REV A : MARCH 15 - CLIENTS GENERAL INTERNAL CHANGES & TO WINDOWS/DOORS & BALCONY

METROSCAPE DESIGN LTD
Malcolm Stevens BA (Hons) Arch Tech
Shady Oak, 5 Ayerswood
Bursledon Road, Hedge End
Southampton, Hampshire SO30 0DF
Tel/Fax: 023 80403794
Email : malcstevens@metroscape.co.uk

Project	8 COMMON CLOSE, CHANDLERS FORD, EASTLEIGH S053 1HF
Drawing Title	Typical Sections
Client	MR & MRS M MEECH

Project No	**P14021**
Date MAR 15	Scale 1 : 100
Drawing No	P08
Revision	A

This drawing is copyright of the Architectural Consultant & must not be reproduced without permission.