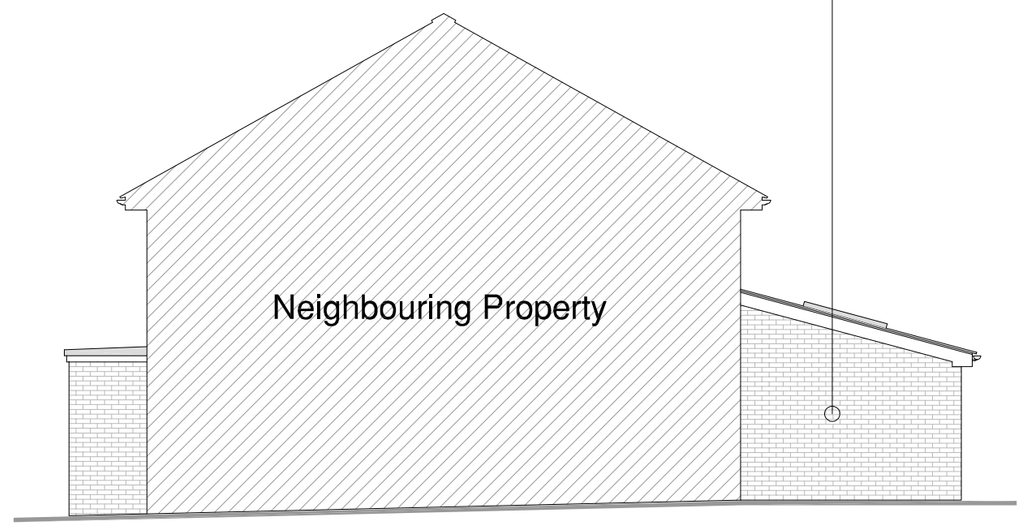

NORTH–EAST ELEVATION

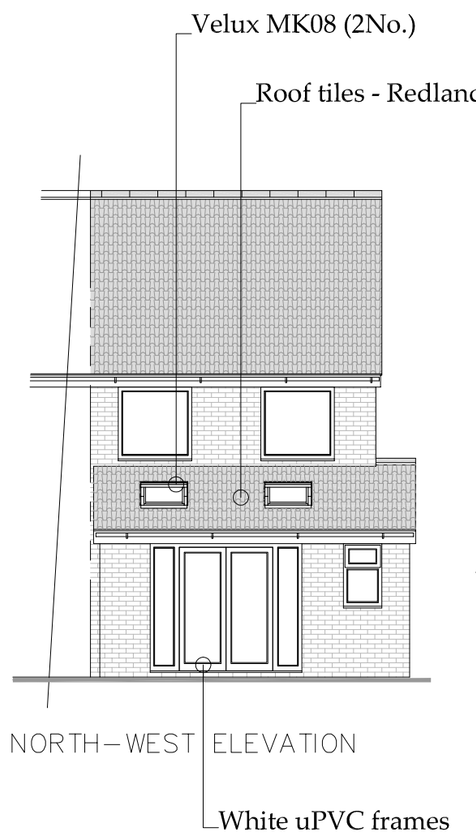

NORTH–WEST ELEVATION

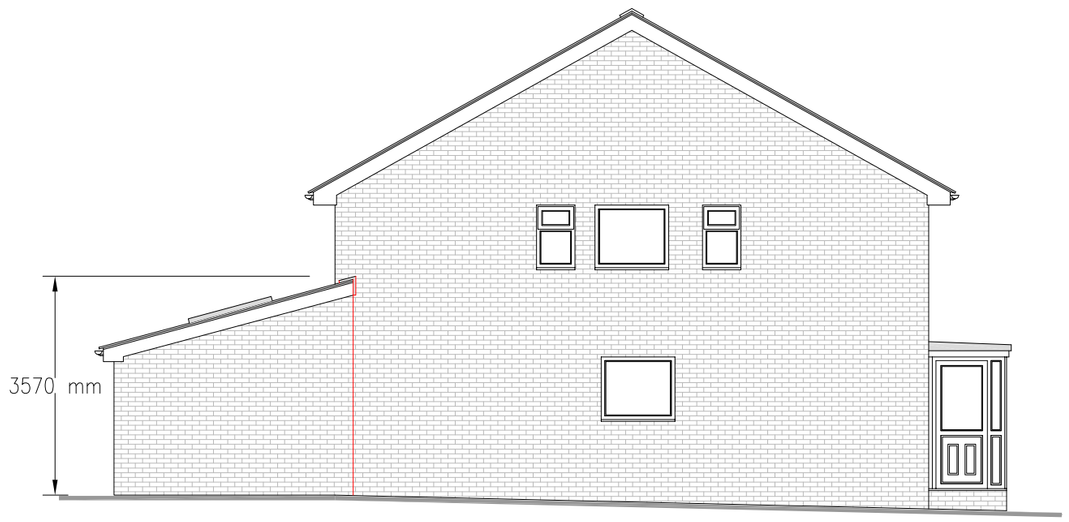

SOUTH–WEST ELEVATION

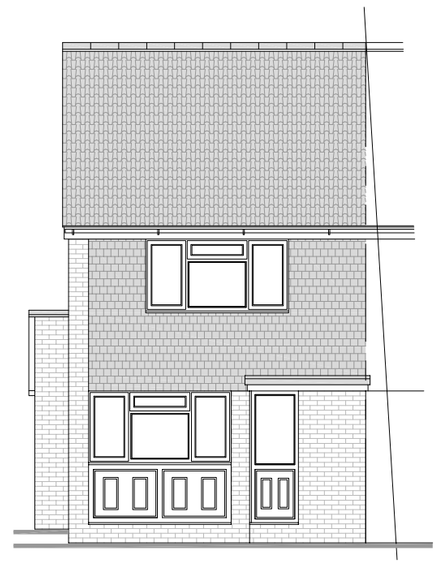

SOUTH–EAST ELEVATION

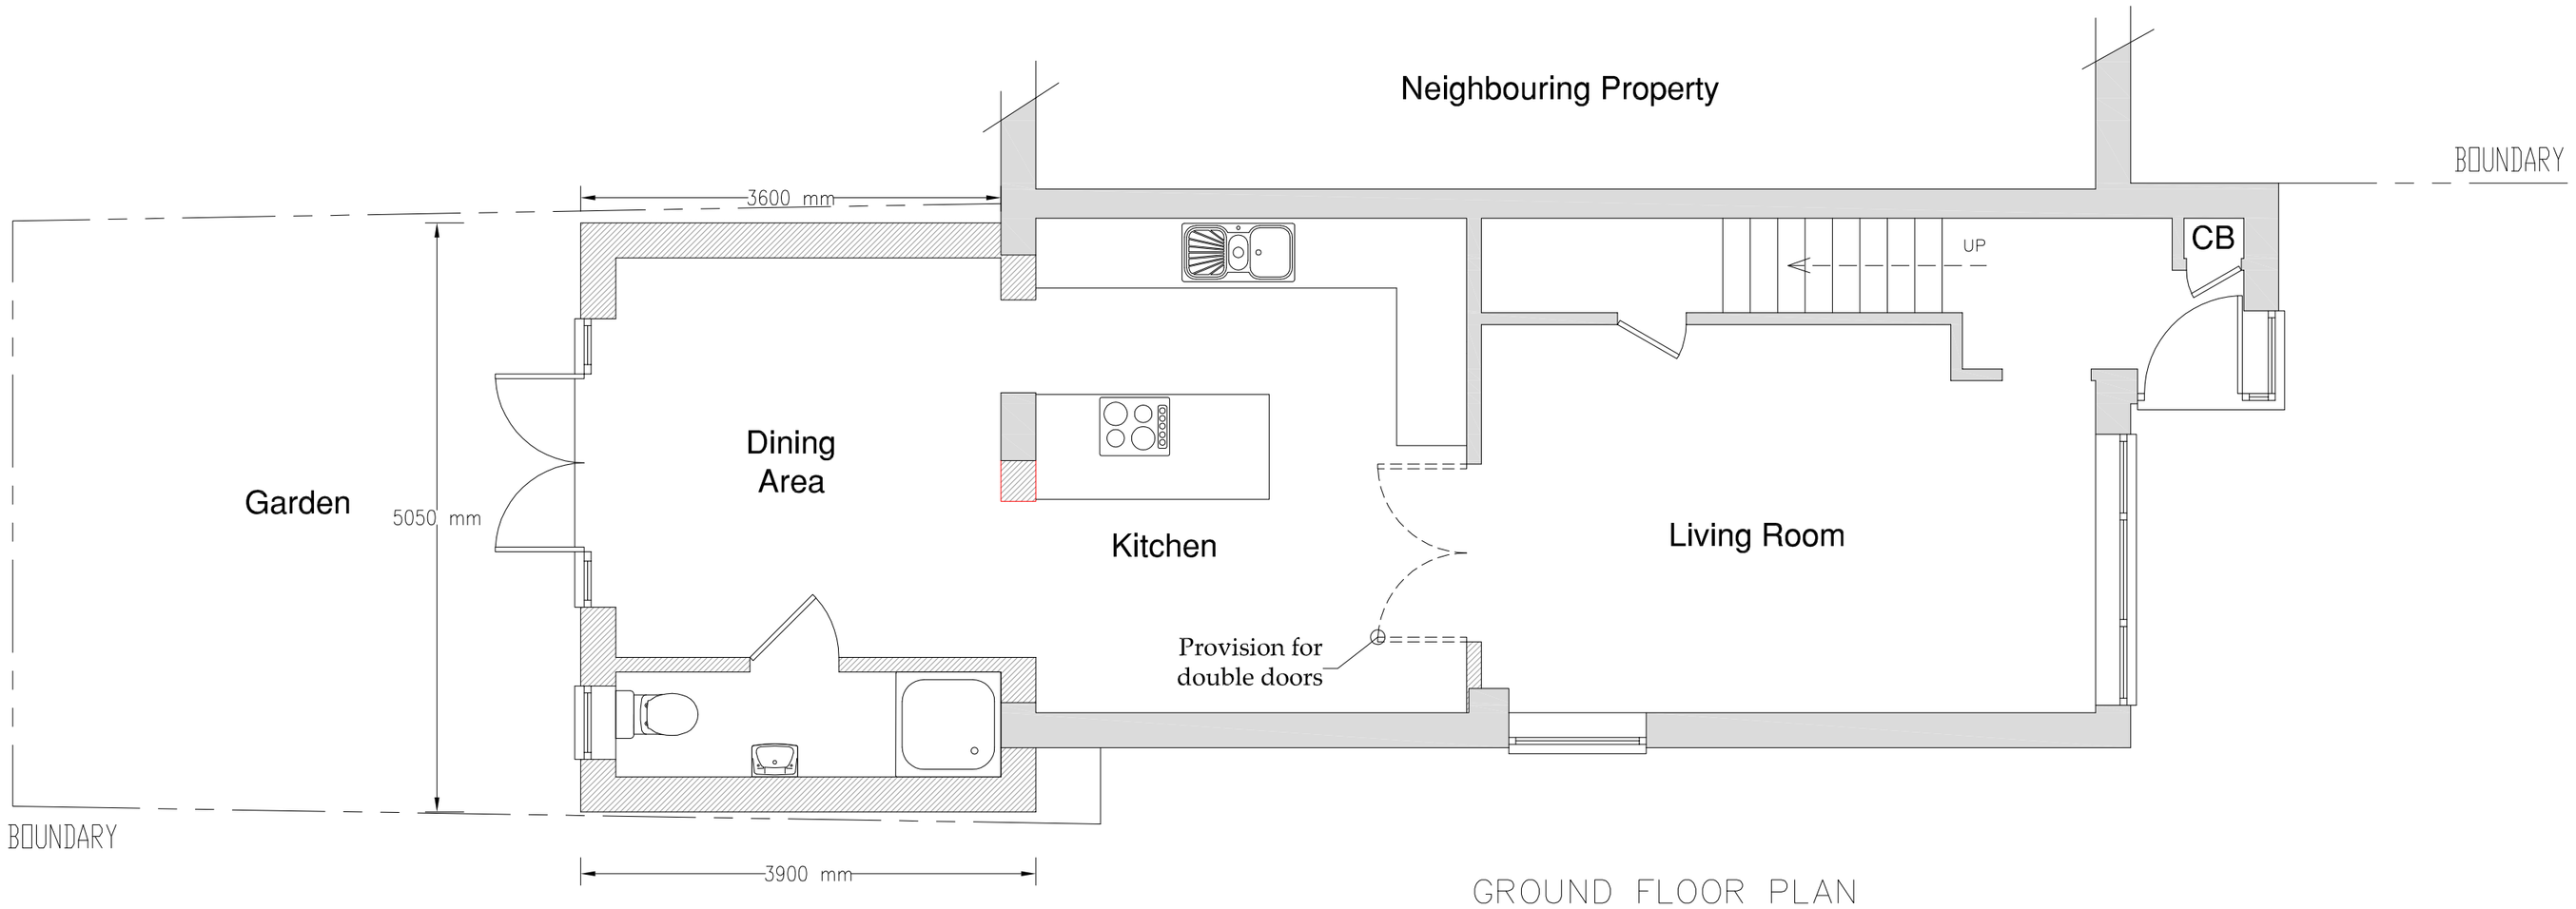

GROUND FLOOR PLAN
{scale 1:50}

EXISTING

PROPOSED

Whole CONCEPTS
1 Wordsworth Road
Southampton, SO15 5LX
Tel: 07803 079640

Project Name and Address

ANN COUSINS
18 LITTLE PARK CLOSE
HEDGE END
HAMPSHIRE
SO30 4AD

Project	Rev.2	Sheet	2
Date	12.03.15		
Scale	1:50 & 1:100 @A2		

PROPOSED SINGLE STOREY REAR EXTENSION

PROPOSED PLANS

THIS DRAWING IS THE COPYRIGHT OF WHOLE CONCEPTS ©