



1 PL-05 **FRONT ELEVATION**
Scale 1:200 @ A1

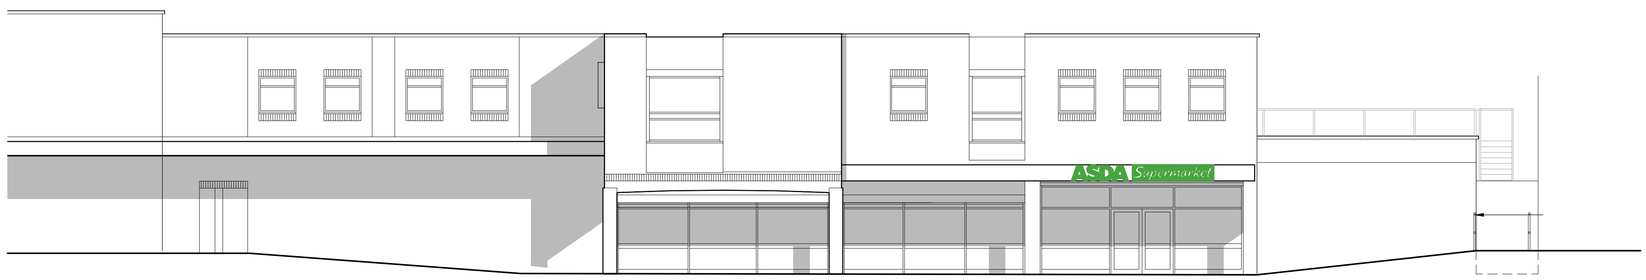


2 PL-05 **REAR ELEVATION**
Scale 1:200 @ A1

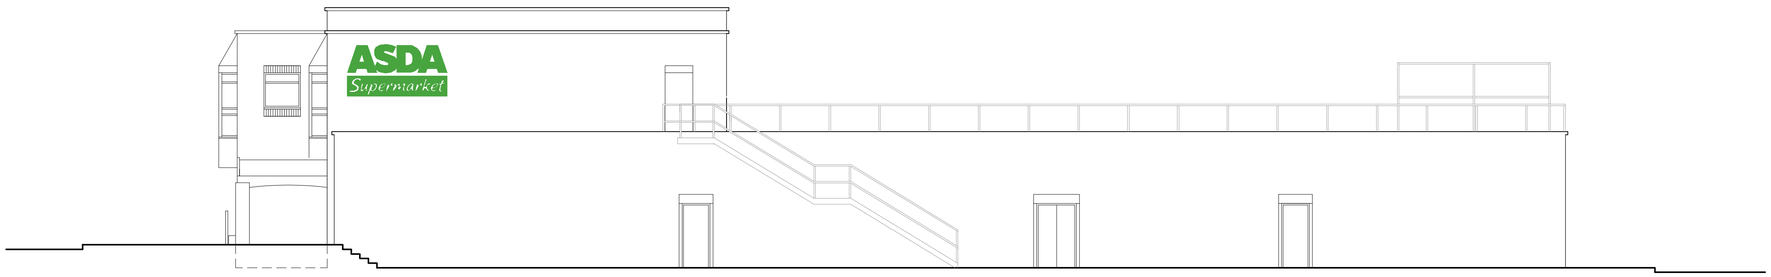

3 PL-05 **SIDE ELEVATION**
Scale 1:200 @ A1



4 PL-05 **SIDE ELEVATION**
Scale 1:200 @ A1

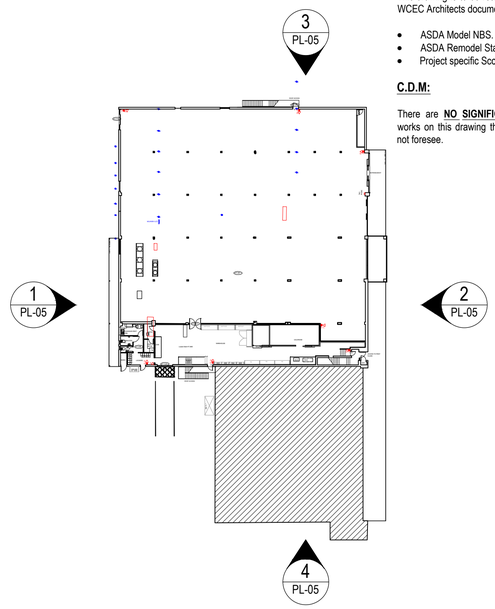

5 PL-05 **EXISTING GROUND FLOOR PLAN**
Scale 1:500 @ A1

0m 2 4 6 8 10 12 14 16 18 20
1:200

© WCEC ARCHITECTS - DISCLAIMER:

This drawing is copyright and shall not be reproduced nor used for any other purpose without the written permission of the Architects. This drawing must be read in conjunction with all other related drawings and documentation. It is the contractors responsibility to ensure full compliance with the Building Regulations. Do not scale from this drawing, use figured dimensions only. It is the contractors responsibility to check and verify all dimensions on site. Any discrepancies to be reported immediately.
IF IN DOUBT ASK.
Materials not in conformity with relevant British or European Standards/Codes of practice or materials known to be deleterious to health & safety must not be used or specified on this project.

NOTES:

This drawing is to be read in conjunction with the following WCEC Architects documentation:

- ASDA Model NBS.
- ASDA Remodel Standard Drawings.
- Project specific Scope Of Works.

C.D.M:

There are **NO SIGNIFICANT** risks associated with the works on this drawing that a competent contractor would not foresee.

No	Date	Description	Drwn/Chkd By
-	20/02/15	First Issue	PAB/JLH

PLANNING

CLIENT

ASDA

PROJECT
PROPOSED REMODEL
ASDA SOUTHAMPTON WEST END

TITLE
ELEVATIONS

DRAWING STATUS
PLANNING

DRAWN	P.A.B	CHECKED	J.L.H
SCALE	As Stated @ A1		
DATE	FEBRUARY 2015		

wcec architects
Chesterfield 01246 260261 | London 020 7404 6569 | Leeds 0113 3366018 | Livingston 08700 555915
email@wcec.co.uk | www.wcec.co.uk

JOB NO.	DRAWING NO.	REV
14-459	PL-05	-