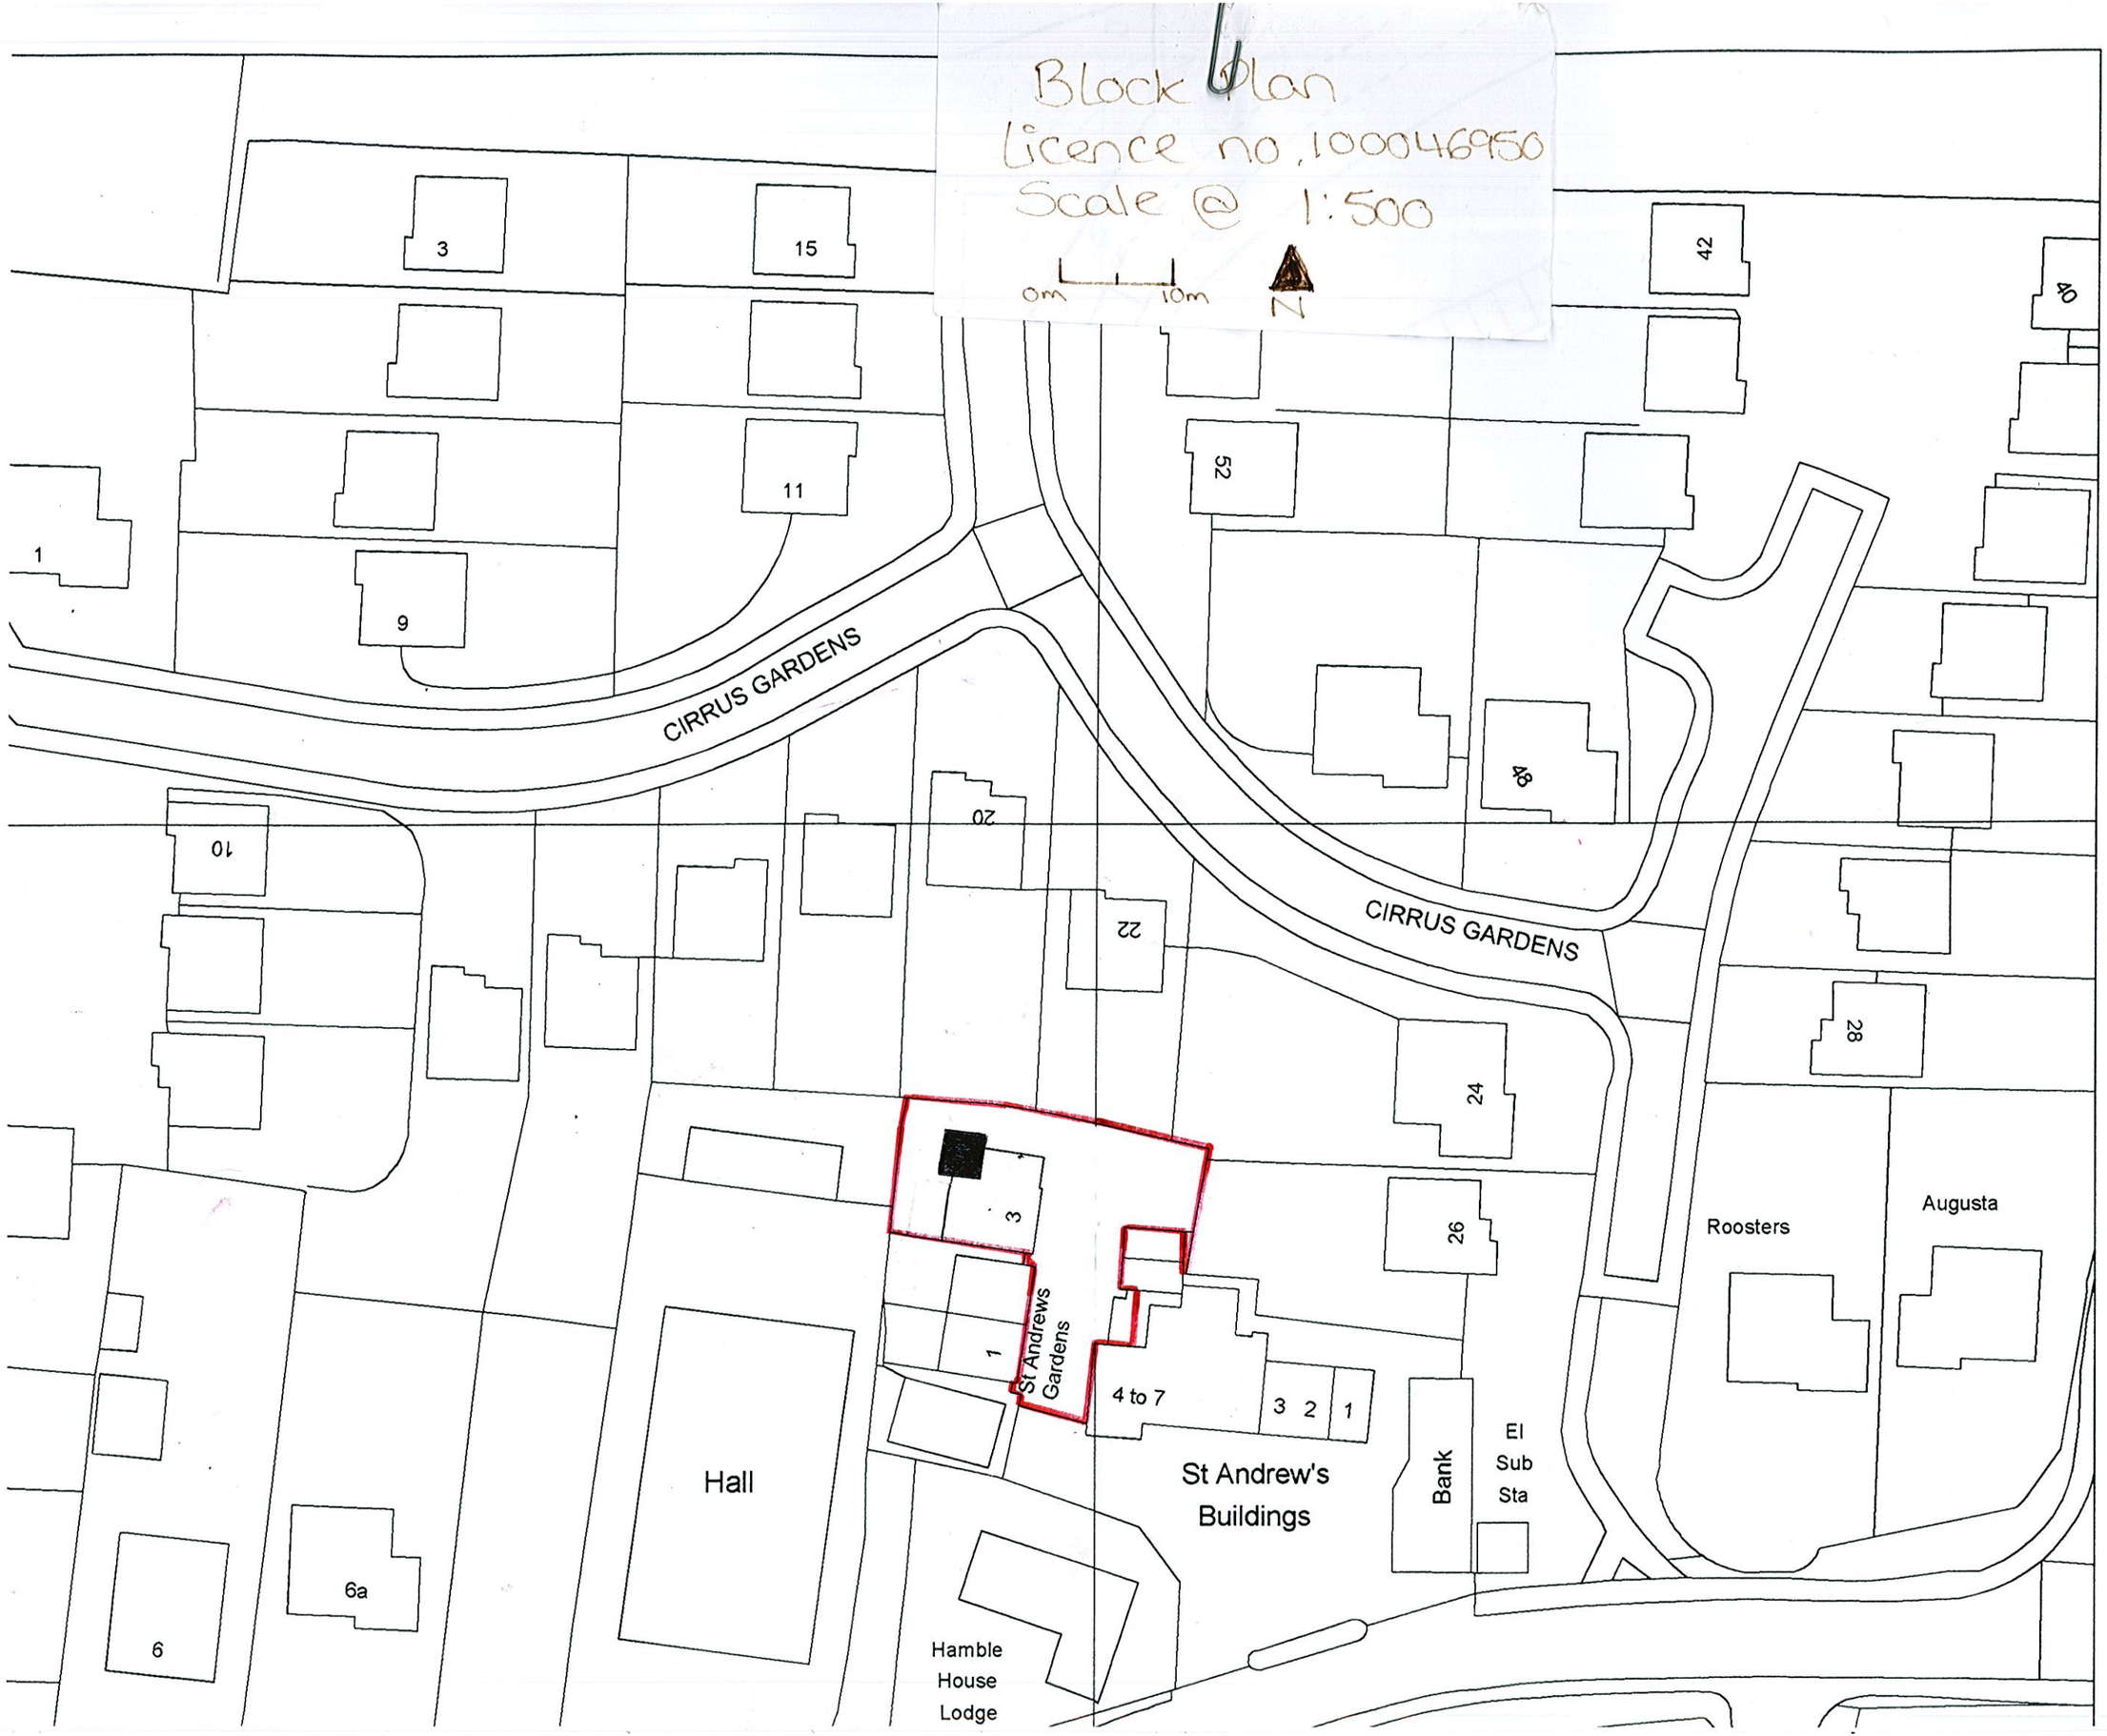
Block Plan
Licence no. 100046950
Scale @ 1:500
0m
10m
N
CIRRUS GARDENS
CIRRUS GARDENS
St Andrews Gardens
St Andrew's Buildings
Hall
Hamble House Lodge
Bank
El Sub Sta
Roosters
Augusta
1
3
9
10
11
15
20
22
24
26
28
40
42
48
52
6
6a
4 to 7
3 2 1

106900