Existing Parking Schedule

1. 15no total spaces:
- 7no at 2.4 x 4.8m,
- 8no diagonal bays at 2.4 x 3.9m.

2. Secure parking for 10no bicycles.

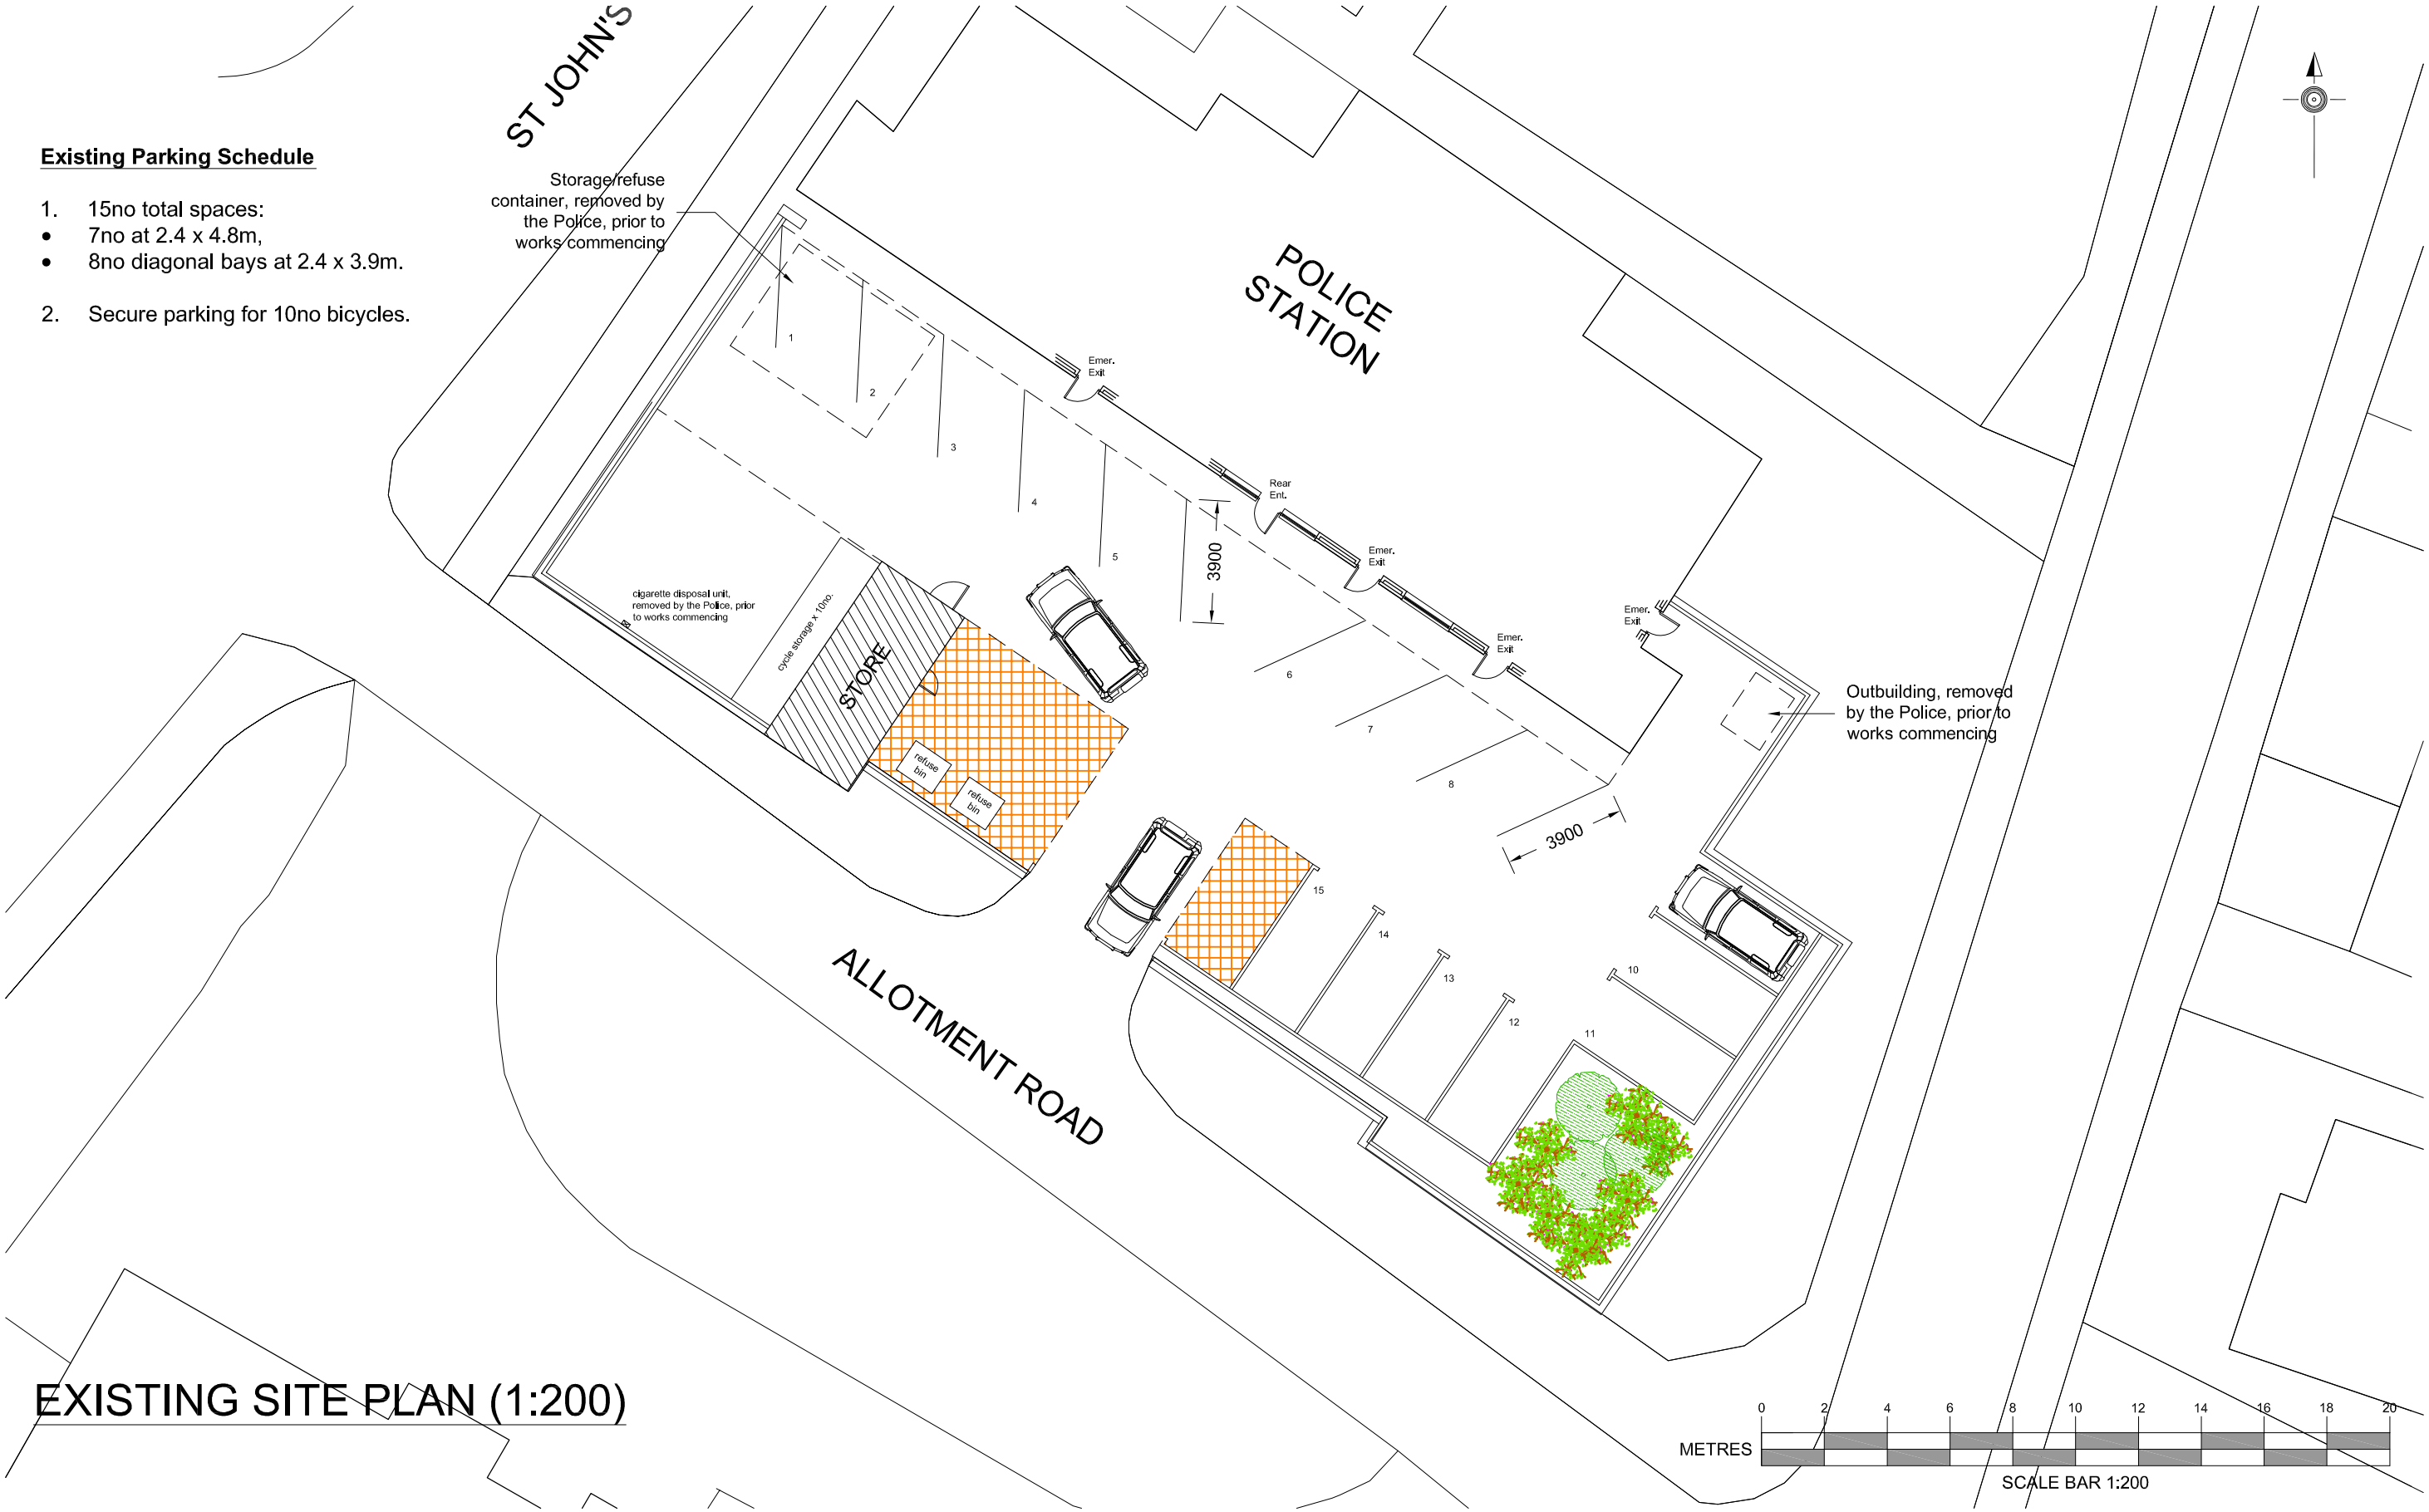

EXISTING SITE PLAN (1:200)

Hampshire County Council

HCC Property Services,
Three Minsters House,
76 High Street, Winchester SO23 8UL.
tel: (01962) 847801

Notes

1 This drawing is © copyright Hampshire County Council 2012. No unauthorised reproduction permitted. All rights reserved.

2 No dimensions are to be scaled from this drawing

3 This map is reproduced from Ordnance Survey material with the permission of Ordnance Survey on behalf of the controller of Her Majesty's Stationery Office © Crown Copyright. Unauthorised reproduction infringes Crown Copyright and may lead to prosecution or civil proceedings. (100019180), (2012)

rev	description	date	by
A	Additional information added to site plan	14/01/15	PGM

PROJECT
Car Park Alterations
Hedge End Police Station

SHEET CONTENTS
Tender Issue
Existing Site Plan

Property Services

SCALE	DATE	DRAWN.	CHKD.	DRAWING No.	REVISION
1:200 @ A3	05/01/15	PGM		**E02878-201**	**A**
				FILE REF. *E02878*	