Proposed Parking Schedule

1. 16no total spaces:
- 11no at 2.4 x 4.8m,

- Additional 'unmarked' parking for MWB & LWB vehicles.

- Secure parking for 16no bicycles.

Additional Builders Works

2. Removal of existing cycle storage.
3. Relocation of smoking area.
4. Removal of existing car park line markings.
5. Removal of shrubs etc and new concrete slab/base for new cycle storage.
6. 1no new secure cycle compound for 24no (total) bicycles.
7. New thermo-plastic line marking for additional car parking areas and hatched walkways.

Thermoplastic road markings / walkways.

New concrete base / slab.

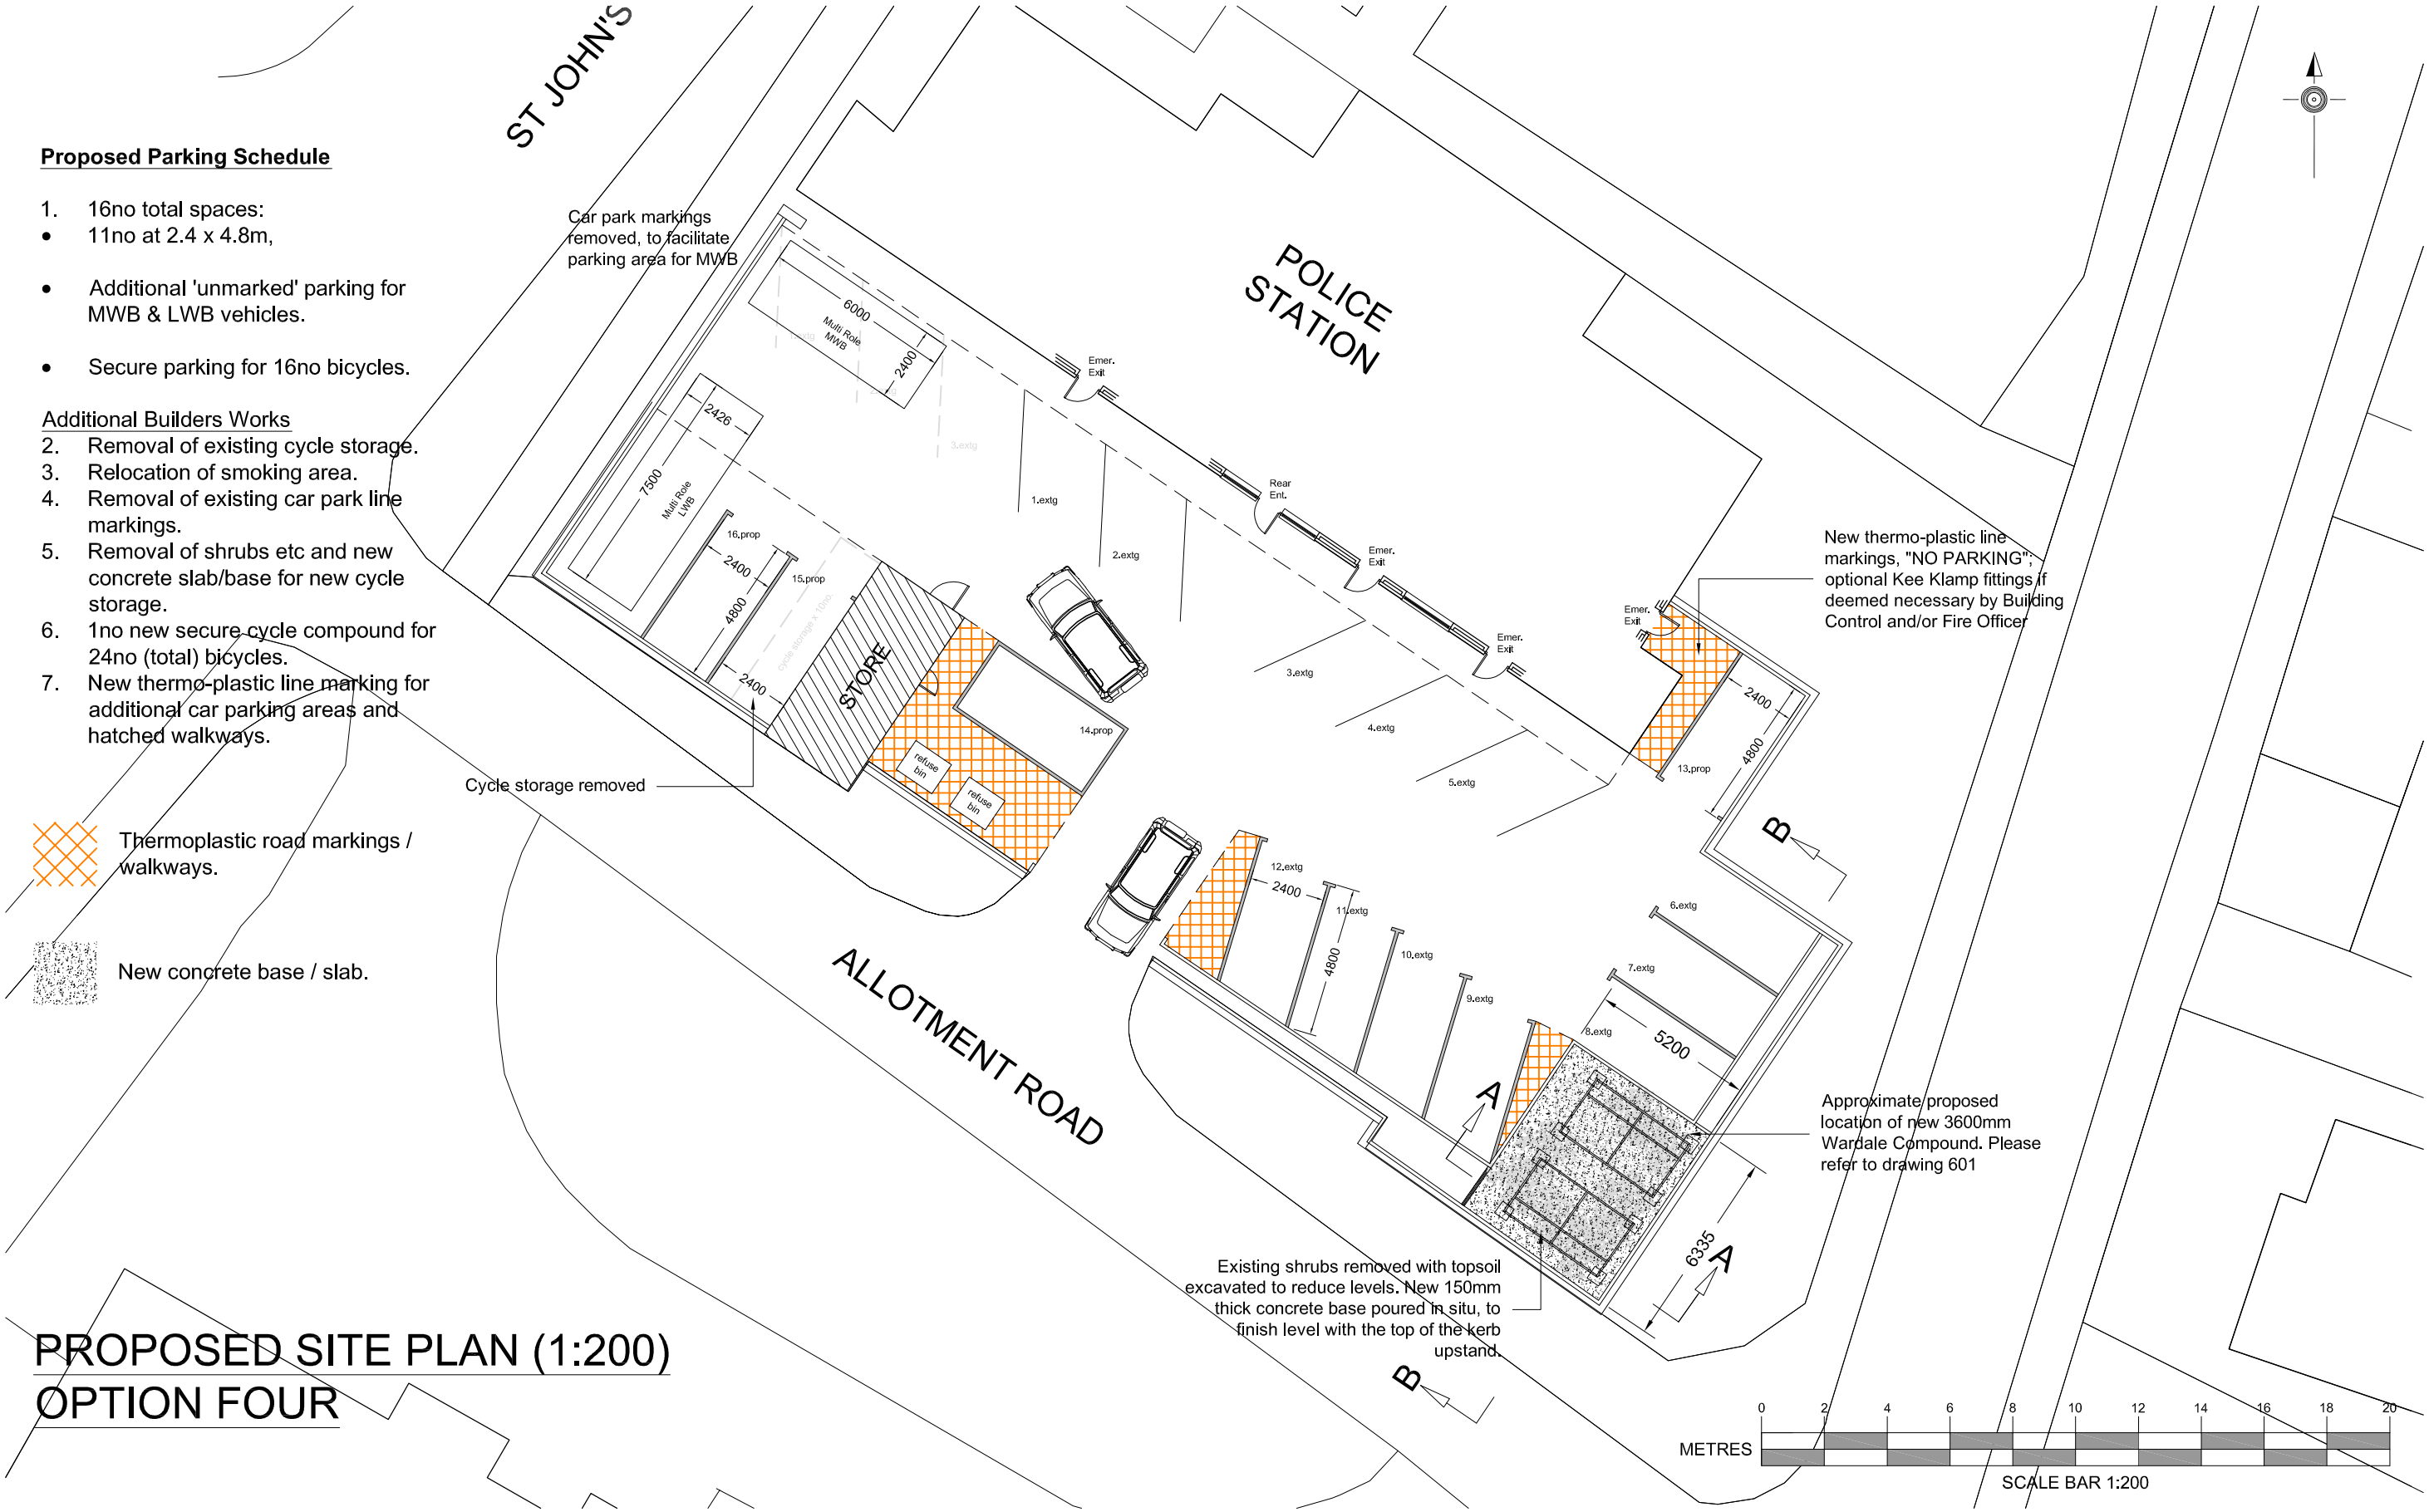

PROPOSED SITE PLAN (1:200)
OPTION FOUR

Hampshire County Council

HCC Property Services,
Three Minsters House,
76 High Street, Winchester SO23 8UL.
tel: (01962) 847801

Notes

1 This drawing is © copyright Hampshire County Council 2012. No unauthorised reproduction permitted. All rights reserved.

2 No dimensions are to be scaled from this drawing

3 This map is reproduced from Ordnance Survey material with the permission of Ordnance Survey on behalf of the controller of Her Majesty's Stationery Office © Crown Copyright. Unauthorised reproduction infringes Crown Copyright and may lead to prosecution or civil proceedings. (100019180), (2012)

rev	description	date	by
A	Additional information added to site plan	14/01/15	PGM
B	Car park bays 9-12 altered and cycle storage indicated	29/01/15	PGM

PROJECT
Car Park Alterations
Hedge End Police Station

SHEET CONTENTS
Tender Issue
Proposed Site Plan
Option Four

Property Services

SCALE	DATE	DRAWN.	CHKD.	DRAWING No.	REVISION
1:200 @ A3	07/01/15	PGM		**E02878-205**	**B**

FILE REF. *E02878*