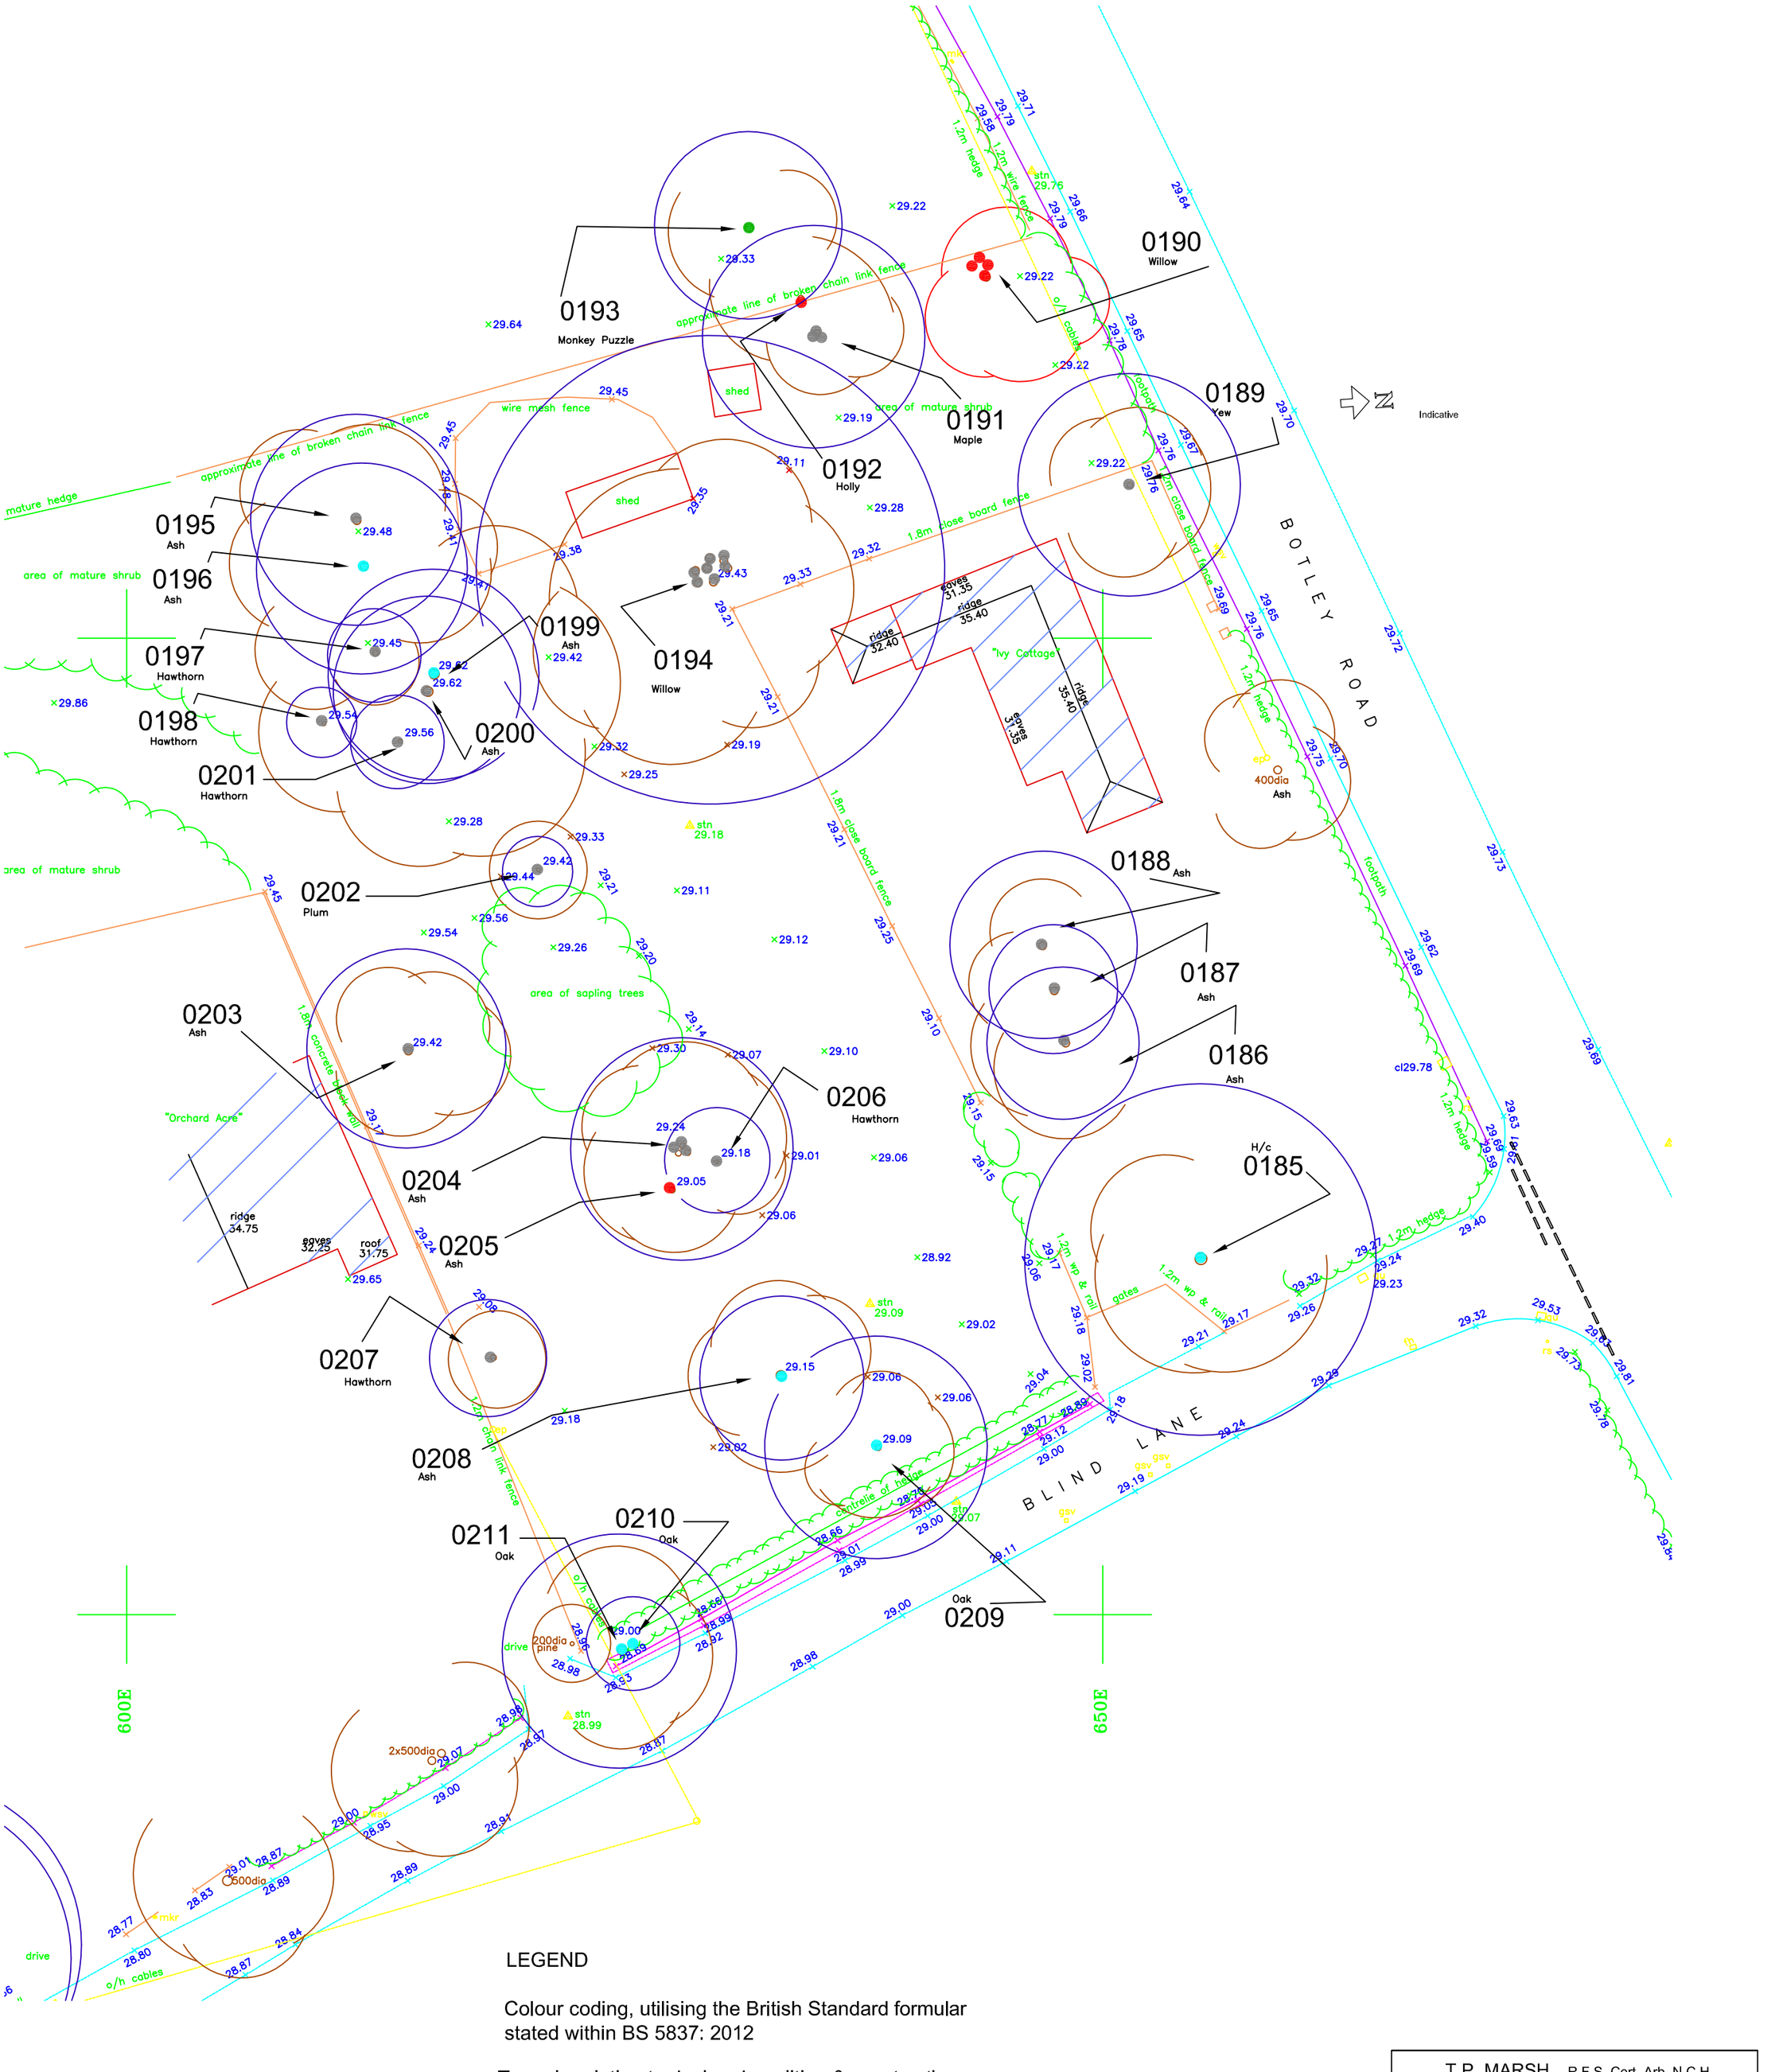


LEGEND

Colour coding, utilising the British Standard formular stated within BS 5837: 2012

Trees in relation to design demolition & construction

(A) Trees whose retention is most desirable: High category,colour Green.

(B1) Trees where retention is desirable: Moderate category,colour Blue.

(B2) Trees where retention is desirable: Moderate category, Group, colour Cyan.

(C) Trees which could be retained: Low category, colour Grey

(U) Trees for removal: Fell category, colour red.

Root Protection Area

T.P. MARSH R.F.S. Cert. Arb. N.C.H.
73 KERN CLOSE
SOUTHAMPTON
SO16 9RD
Tel/Fax 023 8078 6143
e-mail terrymarsh@tiscali.co.uk

ARBORICULTURAL CONSULTANT

PROJECT
TREE SURVEY & CONSTRAINTS

DRAWING TITLE
THE ORCHARD
WEST END

CLIENT

DWG. NO TM.658.01
SCALE 1:250 @ A2
DATE SEPT 2014
DWG. BY TM.