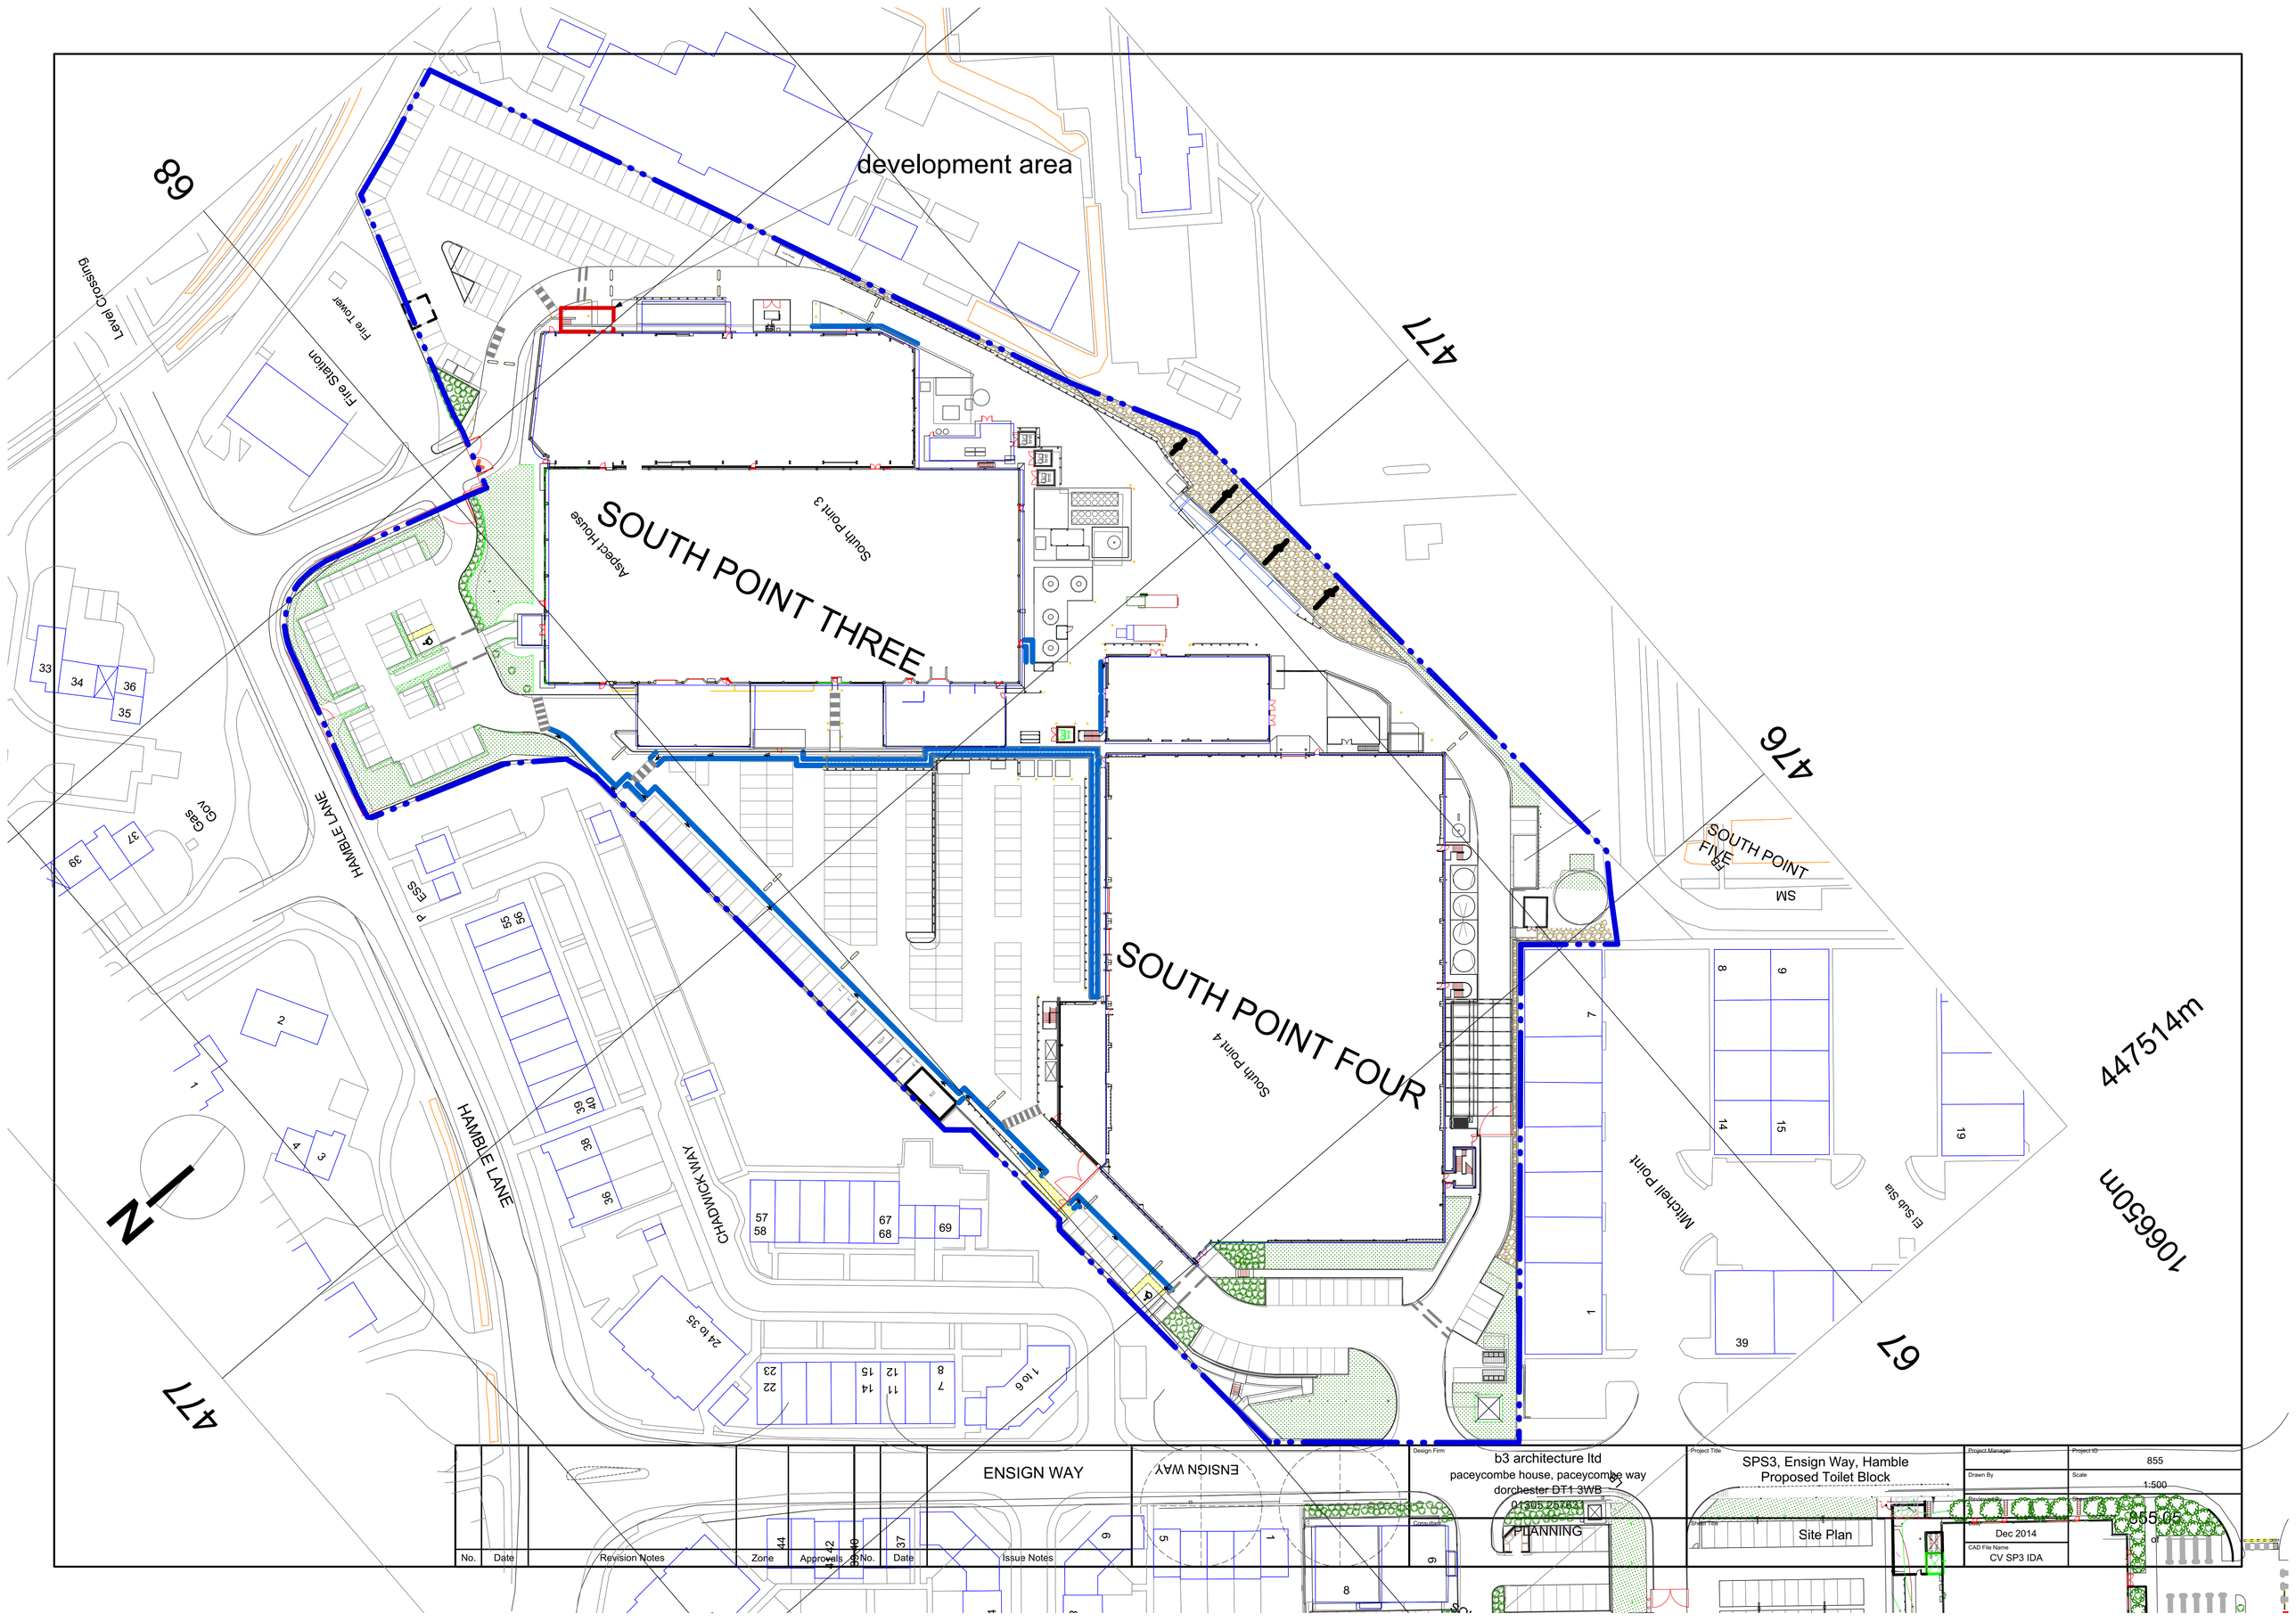

No.	Date	Revision Notes	Zone	Approvals	No.	Date	Issue Notes

Design Firm: b3 architecture ltd
paceycombe house, paceycombe way
dorchester DT1 3WB
01305 257631

Consultant: PLANNING

Project Title: SPS3, Ensign Way, Hamble
Proposed Toilet Block

Sheet Title: Site Plan

Project Manager:
Drawn By:
Reviewed By:
Project ID: 855
Scale: 1:500
Date: Dec 2014
CAD File Name: CV SP3 IDA