SITE LOCATION



0 1km 2km
Scale

SITE LOCATION
(Scale 1:50000)

Ordnance Survey map extract based upon Landranger map series with the permission of the controller of Her Majesty's Stationery Office Crown copyright.




SITE PHOTOGRAPH

N
W E
S

= Access Route

= Directions to Site

SITE LOCATION

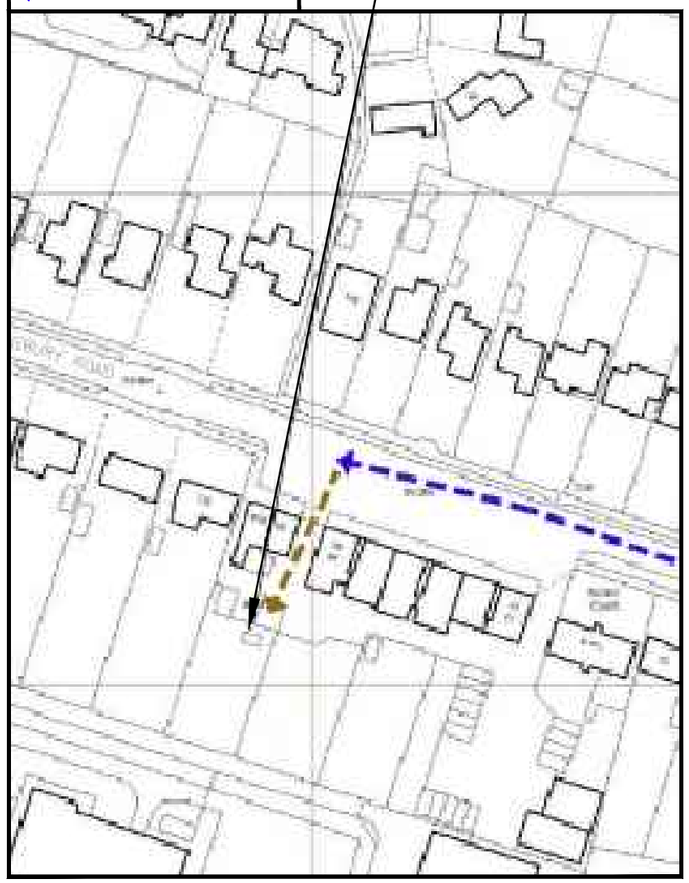

DETAILED SITE LOCATION
(Scale 1:1250)

Based upon Ordnance Survey map extract with the permission of the Controller of Her Majesty's Stationery Office. Crown copyright. Promap licence no. 100020449

N.G.R. | E: 443387 N: 122211

NOTES:

1 ALL DIMENSIONS ARE IN MM UNLESS NOTED OTHERWISE.

2. SITE ACCESS: HEAD SOUTHWEST ON M5 TOWARD JUNCTION 27. AT JUNCTION 27, TAKE THE A361 EXIT TO TIVERTON/BARNSTAPLE. AT THE ROUNDABOUT, TAKE THE 3RD EXIT ONTO A361 GO THROUGH 5 ROUNDABOUTS. AT THE ROUNDABOUT, TAKE THE 1ST EXIT ONTO A39 GO THROUGH 3 ROUNDABOUTS. TURN LEFT. TURN RIGHT. TURN LEFT

3. SURROUNDING AREA IS – RURAL

4. DISTANCE TO PUBLIC HIGHWAY APPROX.20M

REV	MODIFICATION	BY	CH	DATE
B	Revisd by Savills Telecom	RS	NC	04.12.14
A	Issued for Approval	DS	MT	21.02.14

savills
WESSEX HOUSE,
WIMBORNE,
DORSET,
BH21 1PB
TEL: (01202) 856800
FAX: (01202) 856801

vodafone
CTIL

Cell Name	Opt
PAUL'S PATISSERIE	–

Cell ID No		
CORNERSTONE (CTIL)	TEF	VF
122142	–	3067

Site Address / Contact Details


99 HILTINGBURY ROAD
CHANDLERS FORD
EASTLEIGH
HAMPSHIRE
SO53 5NP


Drawing Title: PROPOSED LOCATION MAPS

Purpose of issue: PLANNING

Drawing Number: 100

Scale:	Drawn:	Date:	Issue:
As Shown	DS	21.02.14	V3
Checked: MT / Date: 21.02.14	Approved: RB	Date: 21.02.14	

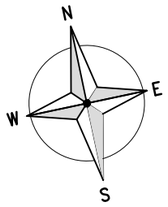

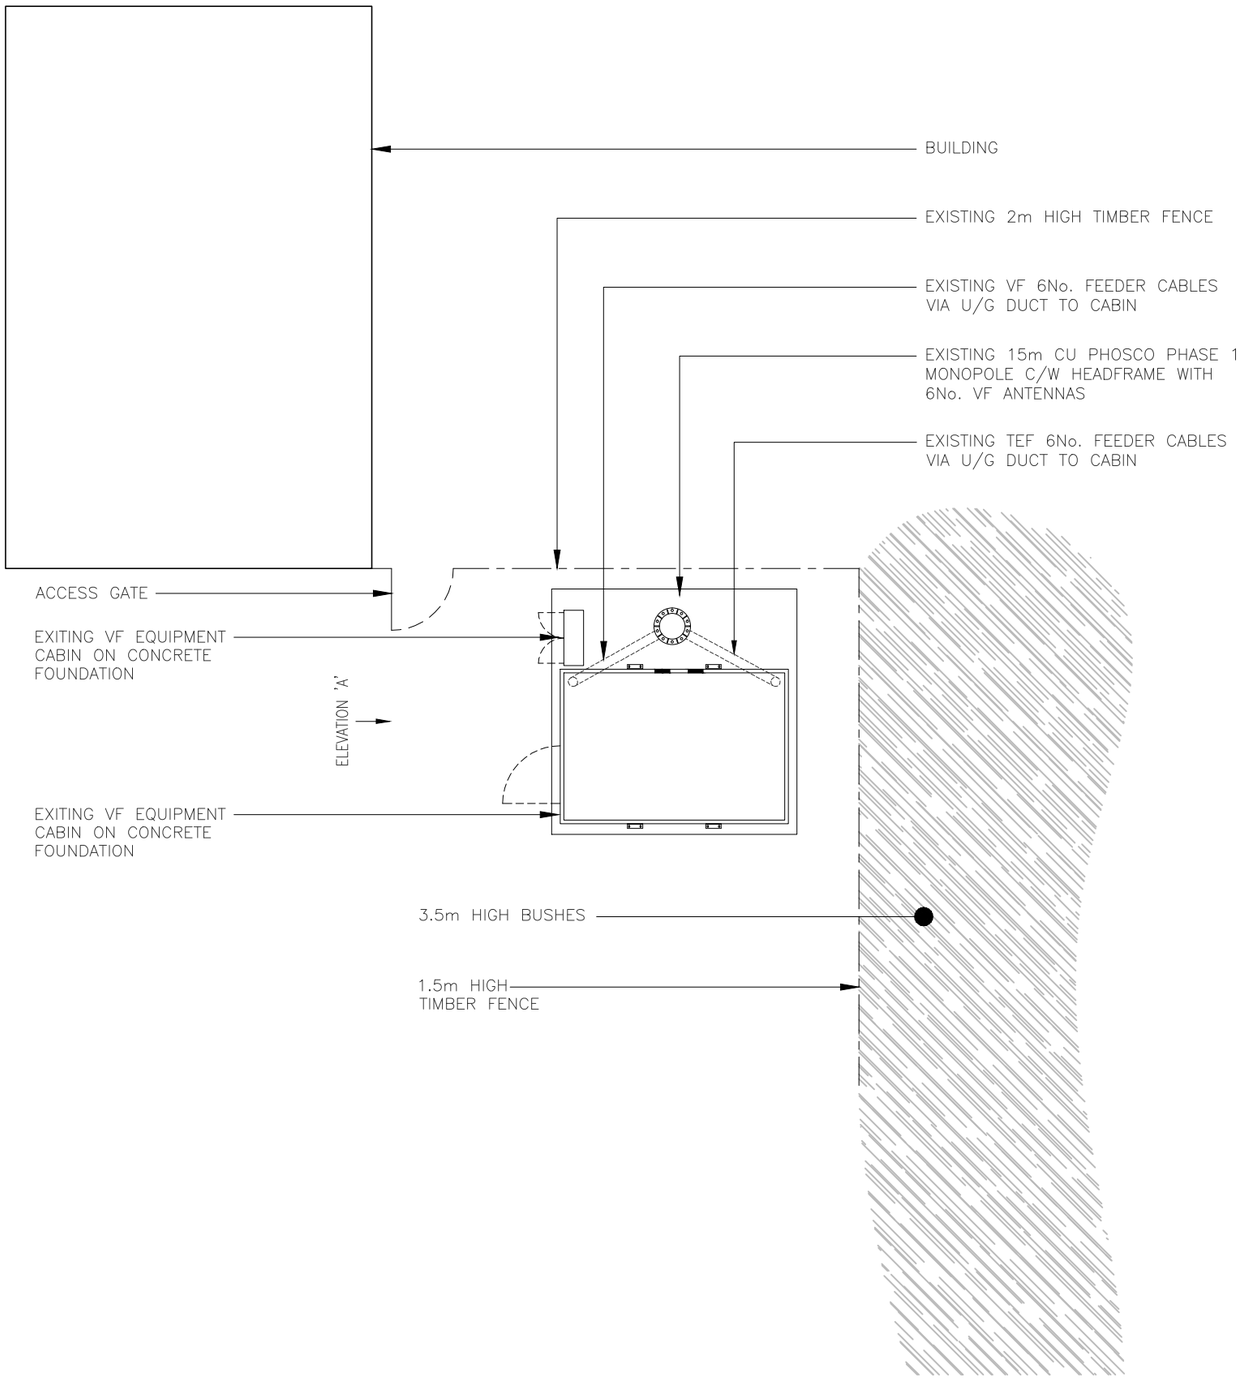

EXISTING SITE LAYOUT

1:100

N.G.R.	E: 443387 N: 122211

NOTES:
1. ALL DIMENSIONS ARE IN MILLIMETRES UNLESS OTHERWISE SPECIFIED

2. ASSUME ALL SITE DETAILS ARE EXISTING UNLESS OTHERWISE NOTED.

3. THE DRAWINGS COMPLY WITH STANDARD ICNIRP GUIDELINES.

REV	MODIFICATION	BY	CH	DATE
B	Revisd by Savills Telecom	RS	NC	04.12.14
A	Issued for Approval	DS	MT	21.02.14

savills
WESSEX HOUSE,
WIMBORNE,
DORSET,
BH21 1PB
TEL: (01202) 856800
FAX: (01202) 856801

vodafone
CTIL

Cell Name	Opt
PAUL'S PATISSERIE	–

Cell ID No

CORNERSTONE (CTIL)	TEF	VF
122142	–	3067

Site Address / Contact Details

99 HILTINGBURY ROAD
CHANDLERS FORD
EASTLEIGH
HAMPSHIRE
SO53 5NP


Drawing Title: EXISTING SITE PLAN


Purpose of issue: PLANNING

Drawing Number: 200

Scale:	Drawn:	Date:	Issue:
As Shown	DS	21.02.14	V3

Checked:	Date:	Approved:	Date:
MT	21.02.14	RB	21.02.14

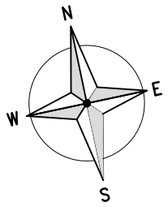

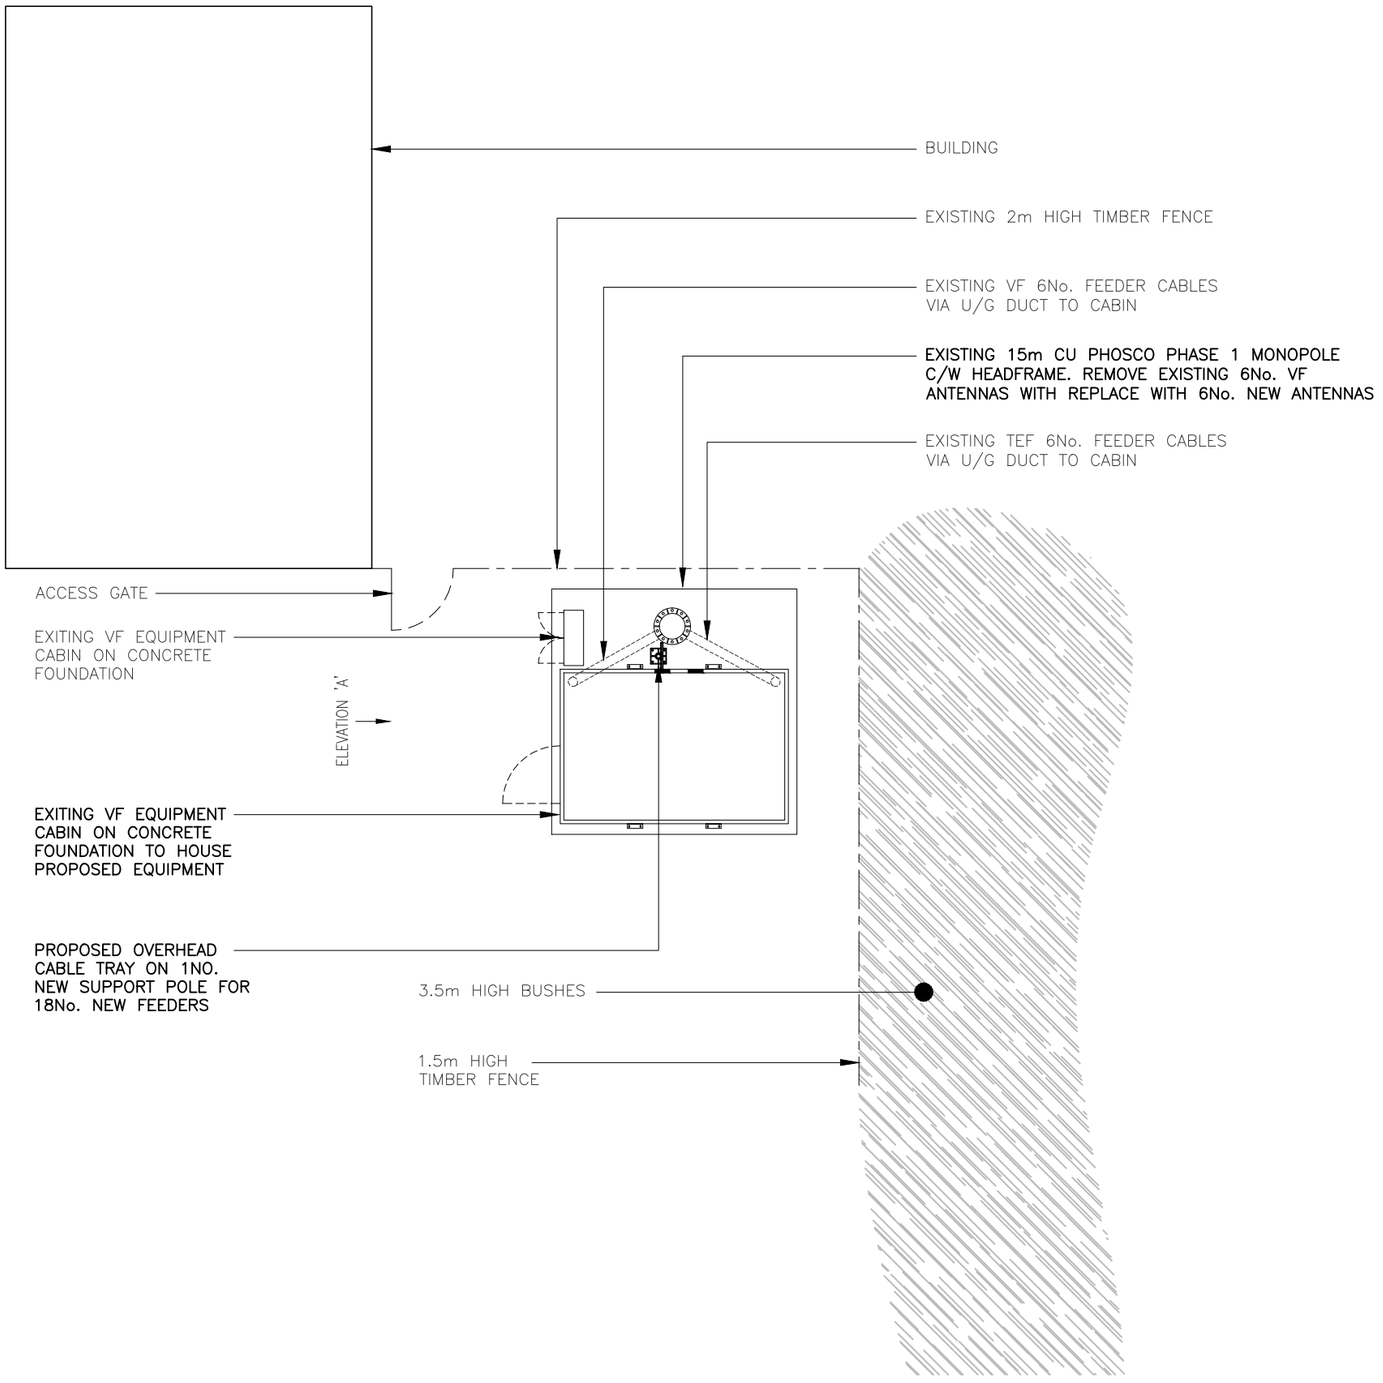

PROPOSED SITE LAYOUT

1:100

N.G.R.	E: 443387 N: 122211

NOTES:
1. ALL DIMENSIONS ARE IN MILLIMETRES UNLESS OTHERWISE SPECIFIED

2. ASSUME ALL SITE DETAILS ARE EXISTING UNLESS OTHERWISE NOTED.

3. THE DRAWINGS COMPLY WITH STANDARD ICNIRP GUIDELINES.

REV	MODIFICATION	BY	CH	DATE
C	Revisd by Savills Telecom	RS	NC	04.12.14
B	RRH's Removed	JMC	MT	03.07.14
A	Issued for Approval	DS	MT	21.02.14

savills
WESSEX HOUSE,
WIMBORNE,
DORSET,
BH21 1PB
TEL: (01202) 856800
FAX: (01202) 856801

vodafone
CTIL

Cell Name	Opt
PAUL'S PATISSERIE	–

Cell ID No

CORNERSTONE (CTIL)	TEF	VF
122142	–	3067

Site Address / Contact Details

99 HILTINGBURY ROAD
CHANDLERS FORD
EASTLEIGH
HAMPSHIRE
SO53 5NP


Drawing Title: PROPOSED SITE PLAN

Purpose of issue: PLANNING

Drawing Number: 201

Scale:	Drawn:	Date:	Issue:
As Shown	DS	21.02.14	V3

Checked:	Date:	Approved:	Date:
MT	21.02.14	RB	21.02.14

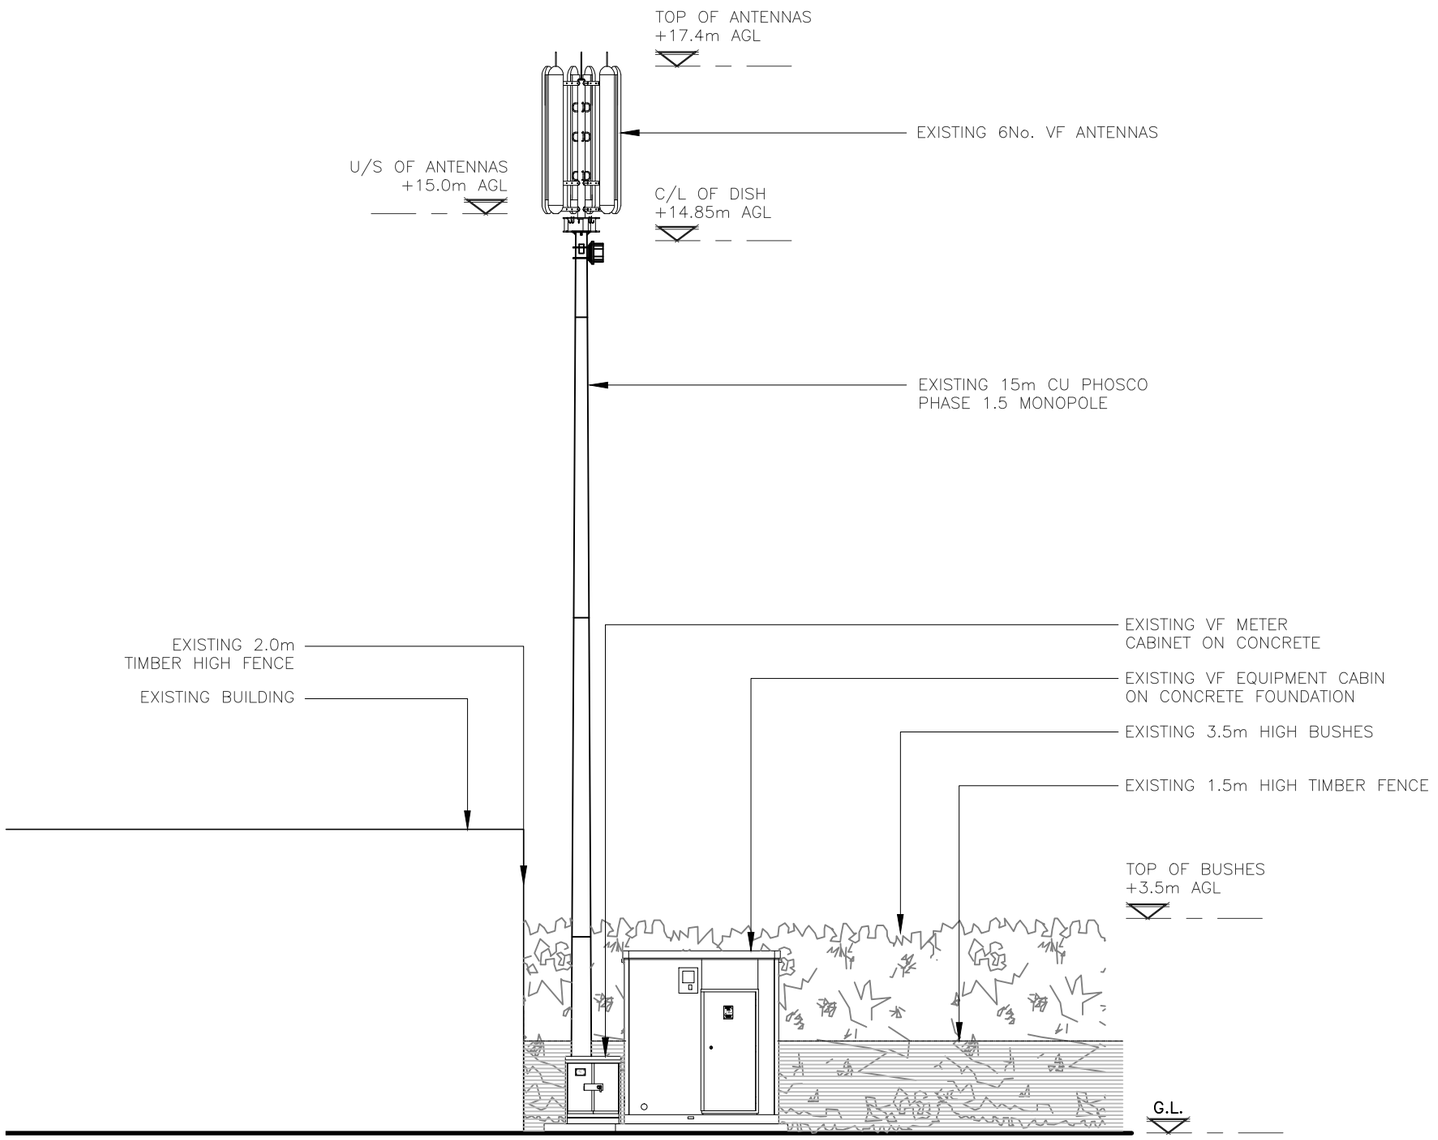

EXISTING ELEVATION 'A'

1:100

N.G.R.	E: 443387 N: 122211

NOTES:
1. ALL DIMENSIONS ARE IN MILLIMETRES UNLESS OTHERWISE SPECIFIED

2. ASSUME ALL SITE DETAILS ARE EXISTING UNLESS OTHERWISE NOTED.

3. THE DRAWINGS COMPLY WITH STANDARD ICNIRP GUIDELINES.

REV	MODIFICATION	BY	CH	DATE
B	Revisd by Savills Telecom	RS	NC	04.12.14
A	Issued for Approval	DS	MT	21.02.14

savills
WESSEX HOUSE,
WIMBORNE,
DORSET,
BH21 1PB
TEL: (01202) 856800
FAX: (01202) 856801

vodafone
CTIL

Cell Name	Opt
PAUL'S PATISSERIE	–

Cell ID No

CORNERSTONE (CTIL)	TEF	VF
122142	–	3067

Site Address / Contact Details

99 HILTINGBURY ROAD
CHANDLERS FORD
EASTLEIGH
HAMPSHIRE
SO53 5NP


Drawing Title: EXISTING ELEVATION

Purpose of issue: PLANNING

Drawing Number: 300

Scale:	Drawn:	Date:	Issue:
As Shown	DS	21.02.14	V3

Checked:	Date:	Approved:	Date:
MT	21.02.14	RB	21.02.14

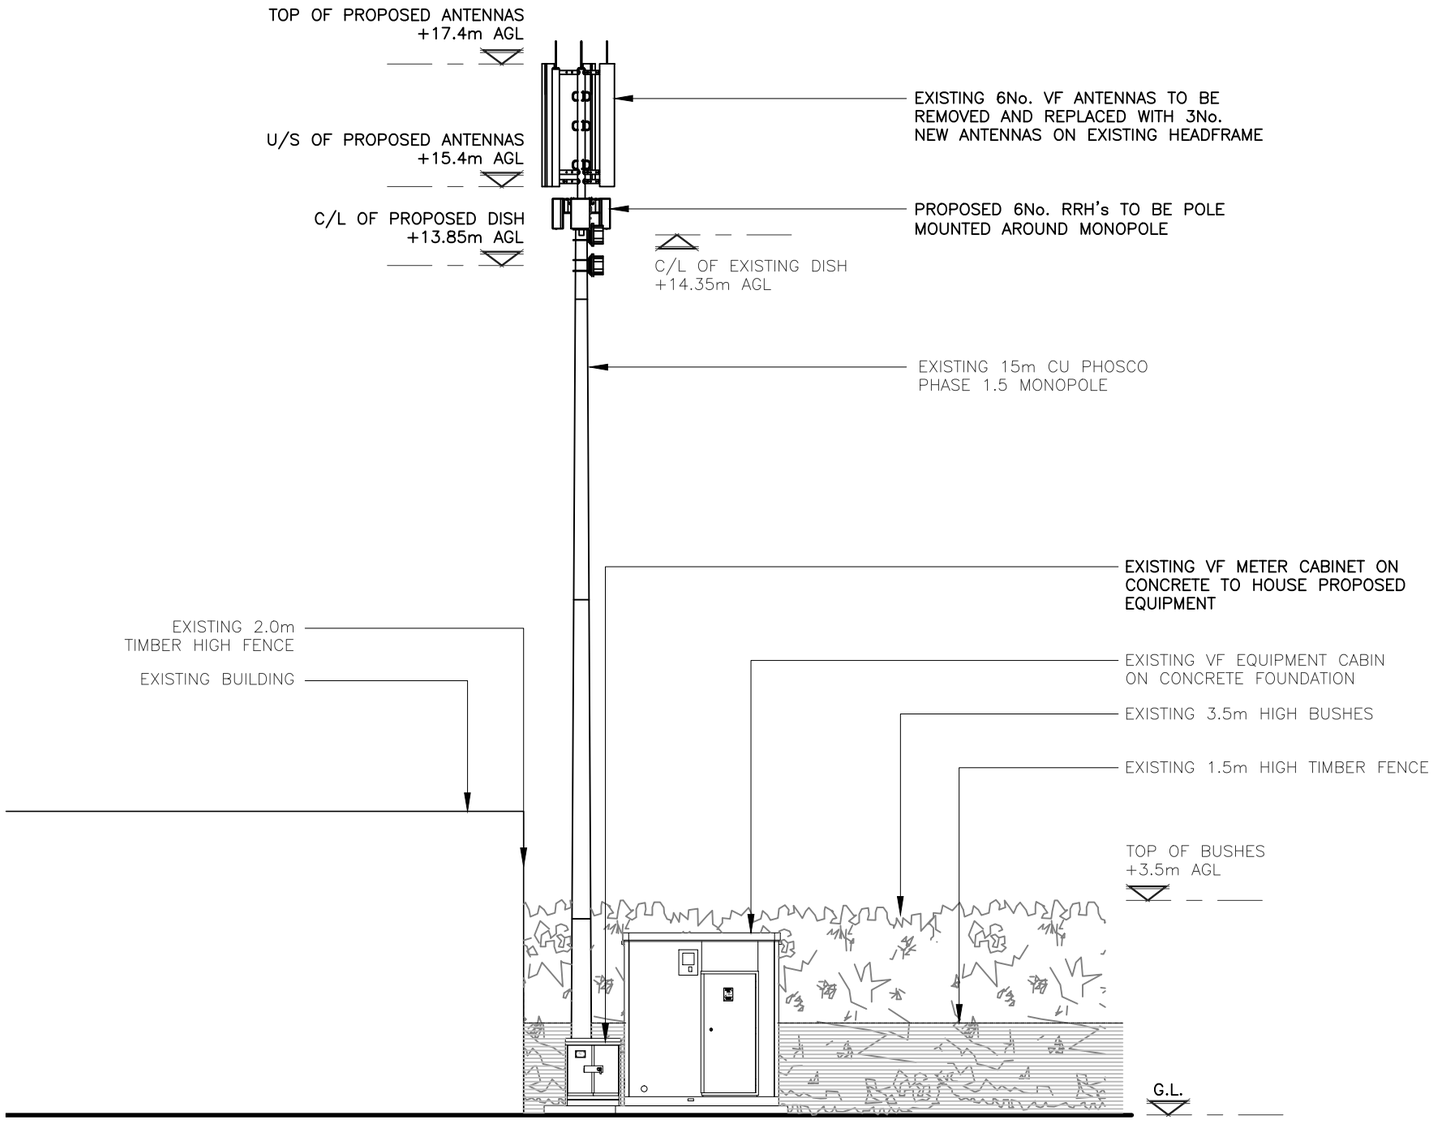

PROPOSED ELEVATION 'A'

1:100

N.G.R. | E: 443387 N: 122211

NOTES:
1. ALL DIMENSIONS ARE IN MILLIMETRES UNLESS OTHERWISE SPECIFIED

2. ASSUME ALL SITE DETAILS ARE EXISTING UNLESS OTHERWISE NOTED.

3. THE DRAWINGS COMPLY WITH STANDARD ICNIRP GUIDELINES.

REV	MODIFICATION	BY	CH	DATE
E	Revisd by Savills Telecom	RS	NC	04.12.14
D	Antenna type/schematic revised	BB	NC	20.11.14
C	Climbing pegs removed	BB	NC	05.11.14
B	Proposals Revised	BB	NC	03.11.14
A	Issued for Approval	BC	WR	12.02.14

savills
WESSEX HOUSE,
WIMBORNE,
DORSET,
BH21 1PB
TEL: (01202) 856800
FAX: (01202) 856801

vodafone
CTIL

Cell Name	Opt
PAUL'S PATISSERIE	–

Cell ID No		
CORNERSTONE (CTIL)	TEF	VF
122142	–	3067

Site Address / Contact Details

99 HILTINGBURY ROAD
CHANDLERS FORD
EASTLEIGH
HAMPSHIRE
SO53 5NP

Drawing Title: PROPOSED ELEVATION


Purpose of issue: PLANNING

Drawing Number: 301

Scale:	Drawn:	Date:	Issue:
As Shown	DS	21.02.14	V3

Checked:	Date:	Approved:	Date:
MT	21.02.14	RB	21.02.14




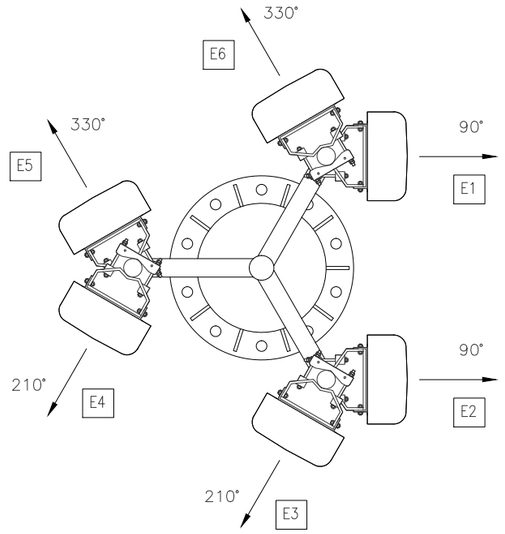

EXISTING VF ANTENNA PLAN


1:20




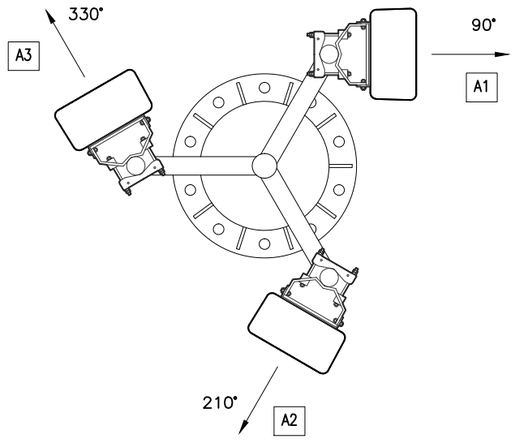

PROPOSED ANTENNA PLAN

1:20

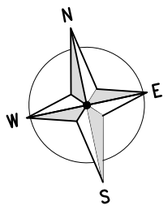

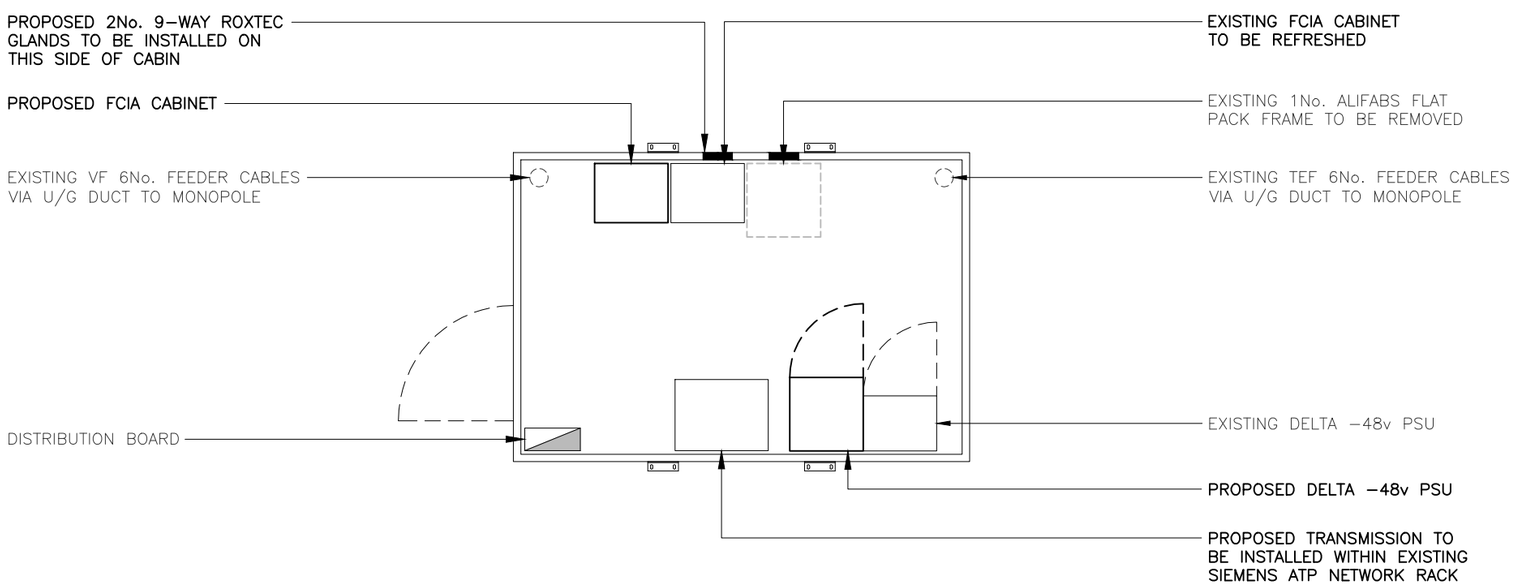

PROPOSED EQUIPMENT LAYOUT

1:50

N.G.R. | E: 443387 N: 122211

NOTES:
1. ALL DIMENSIONS ARE IN MILLIMETRES UNLESS OTHERWISE SPECIFIED

2. ASSUME ALL SITE DETAILS ARE EXISTING UNLESS OTHERWISE NOTED.

3. THE DRAWINGS COMPLY WITH STANDARD ICNIRP GUIDELINES.

REV	MODIFICATION	BY	CH	DATE
C	Revisd by Savills Telecom	RS	NC	04.12.14
B	Cabinets Amended	JMC	MT	03.07.14
A	Issued for Approval	DS	MT	21.02.14

savills
WESSEX HOUSE,
WIMBORNE,
DORSET,
BH21 1PB
TEL: (01202) 856800
FAX: (01202) 856801

vodafone
CTIL

Cell Name	Opt
PAUL'S PATISSERIE	–

Cell ID No

CORNERSTONE (CTIL)	TEF	VF
122142	–	3067

Site Address / Contact Details

99 HILTINGBURY ROAD
CHANDLERS FORD
EASTLEIGH
HAMPSHIRE
SO53 5NP

Drawing Title: ANTENNA & EQUIPMENT LAYOUT

Purpose of issue: PLANNING

Drawing Number: 400

Scale:	Drawn:	Date:	Issue:
As Shown	DS	21.02.14	V3

Checked:	Date:	Approved:	Date:
MT	21.02.14	RB	21.02.14